



FLOOR PLANS KEYS

- BOUNDARY
- EXISTING
- PROPOSED



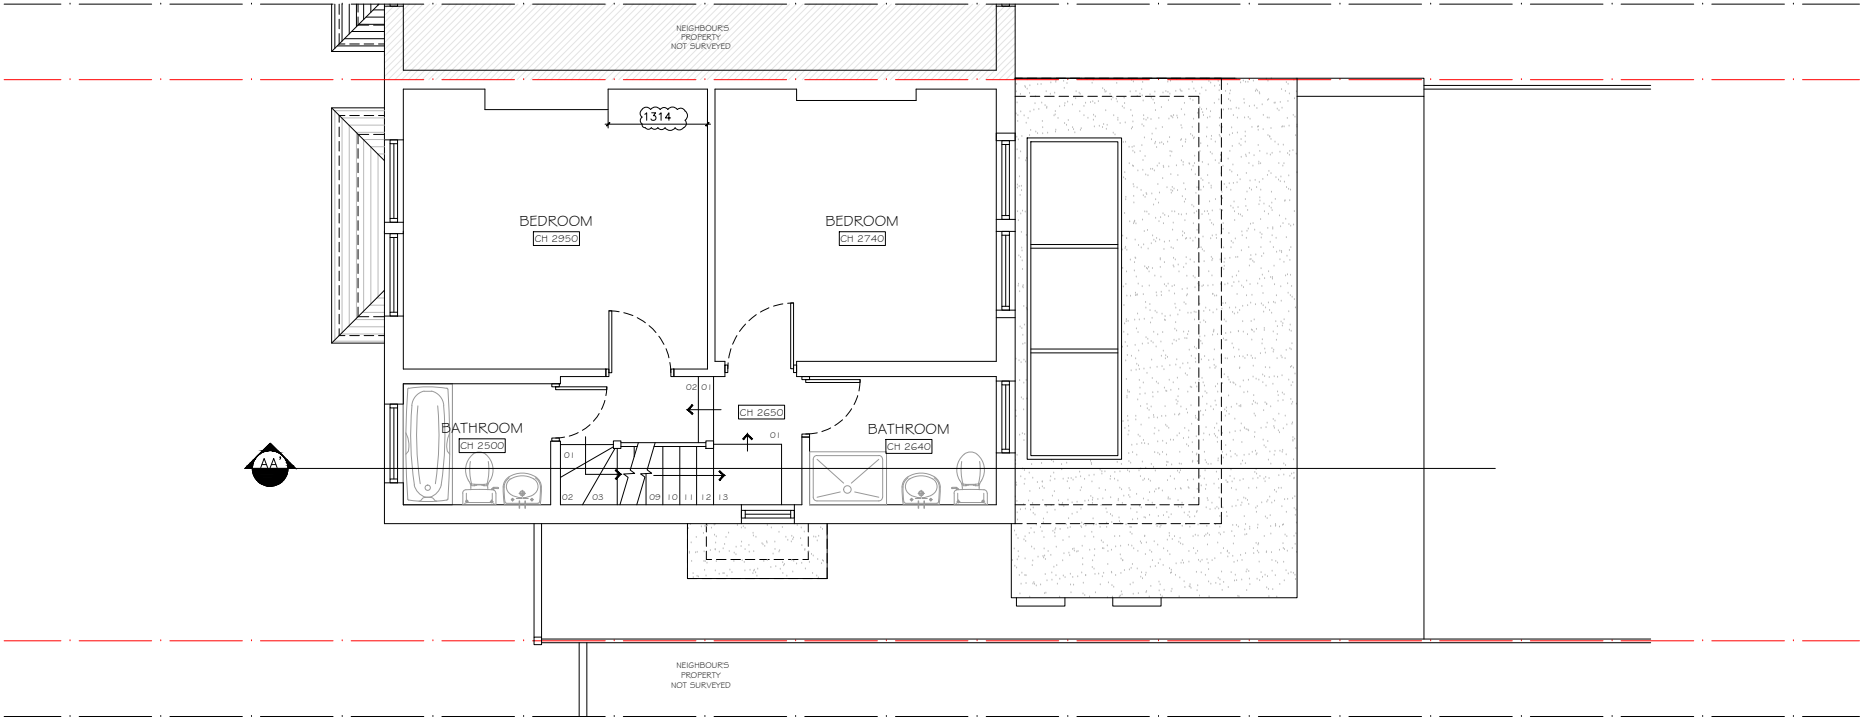



EXISTING FIRST FLOOR PLAN

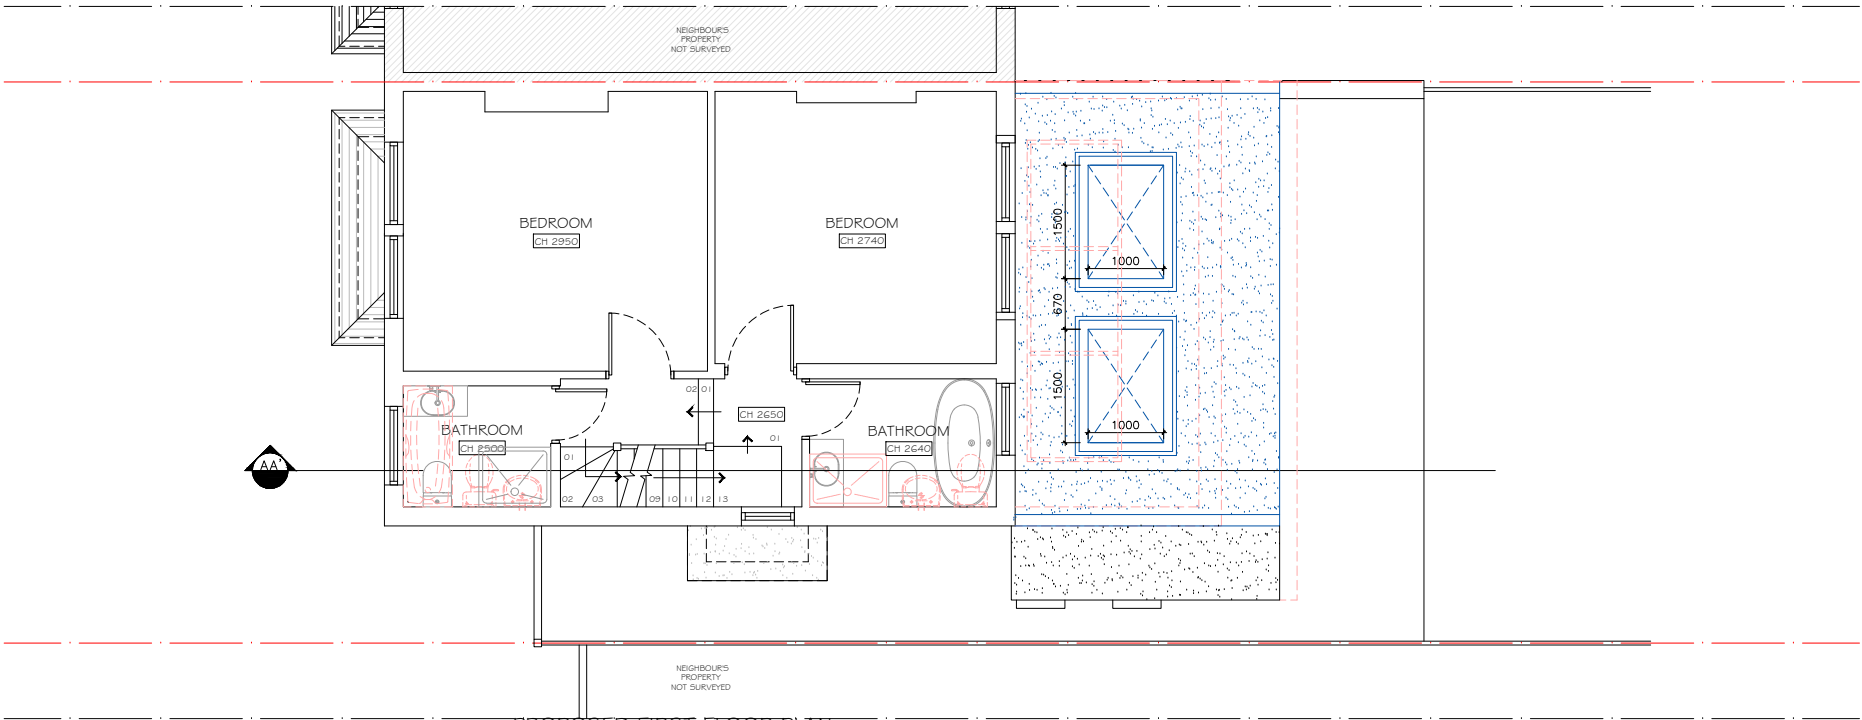


PROPOSED FIRST FLOOR PLAN

- FLOOR PLANS KEYS
- EXISTING WALL
 - DEMOLISHED
 - PROPOSED WALL
 - FD30 30 MINUTES FIRE RESISTANCE DOOR
 - POSITION OF EXTRACT FAN
WALL/CILING MOUNTED
 - POSITION OF HEAT DETECTOR
MAINS OPERATED, BATTERY BACK-UP
(300MM FROM ANY WALL OR LIGHT FITTING)
 - POSITION OF SMOKE DETECTOR
MAINS OPERATED, BATTERY
(300MM FROM ANY WALL OR LIGHT FITTING)

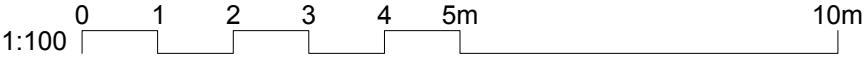

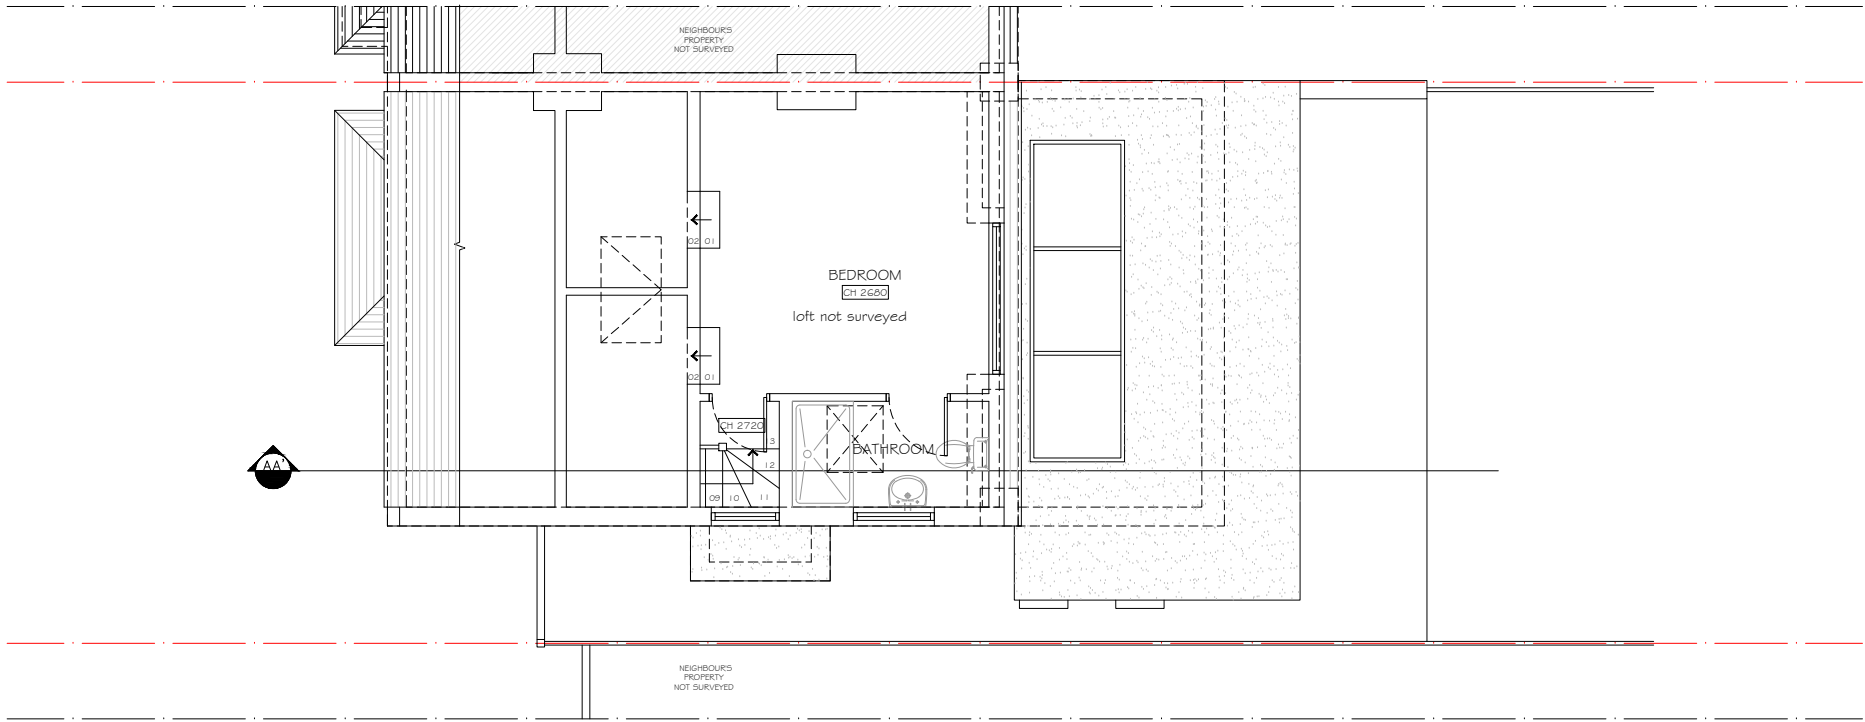



EXISTING LOFT PLAN

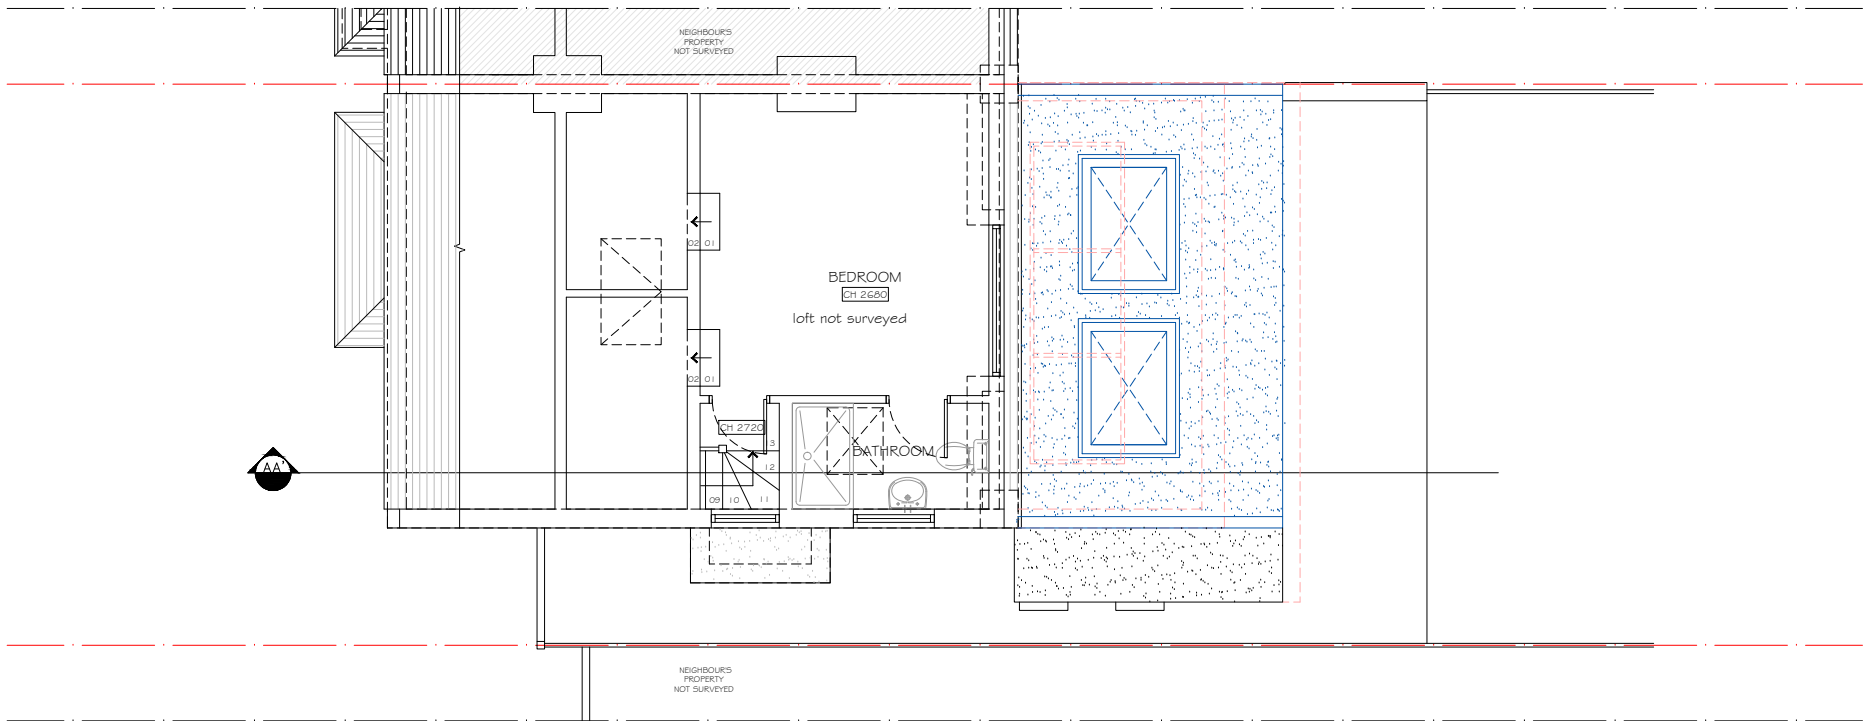


PROPOSED LOFT PLAN

- FLOOR PLANS KEYS
- EXISTING WALL
 - DEMOLISHED
 - PROPOSED WALL
 - FD30 30 MINUTES FIRE RESISTANCE DOOR
 - POSITION OF EXTRACT FAN
WALL/CEILING MOUNTED
 - POSITION OF HEAT DETECTOR
MAINS OPERATED, BATTERY BACK-UP
(300MM FROM ANY WALL OR LIGHT FITTING)
 - POSITION OF SMOKE DETECTOR
MAINS OPERATED, BATTERY
(300MM FROM ANY WALL OR LIGHT FITTING)

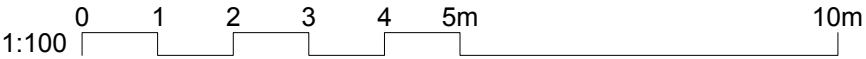

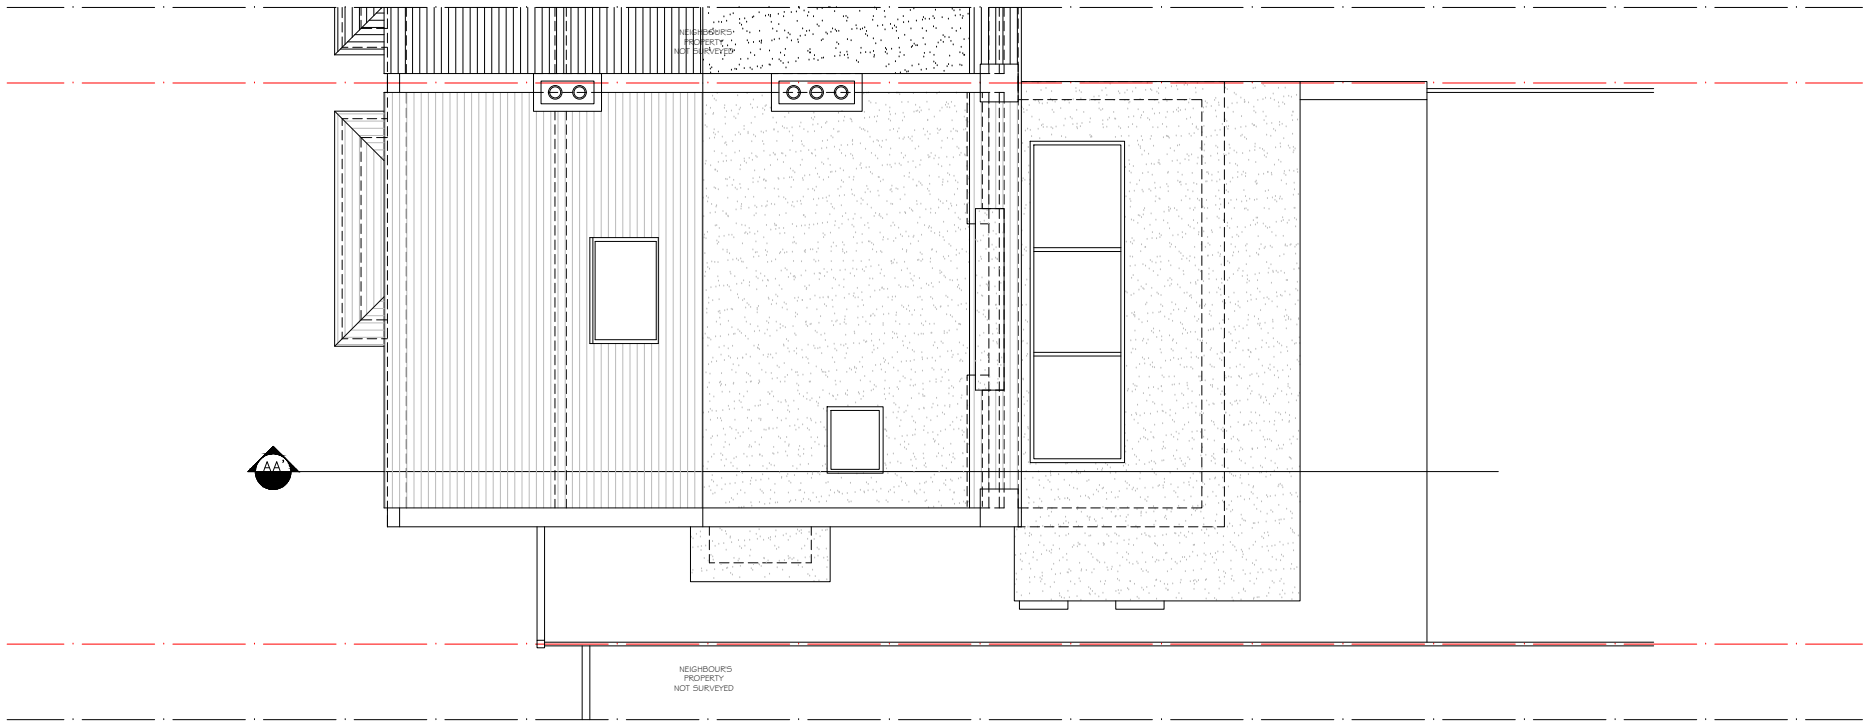


EXISTING ROOF PLAN

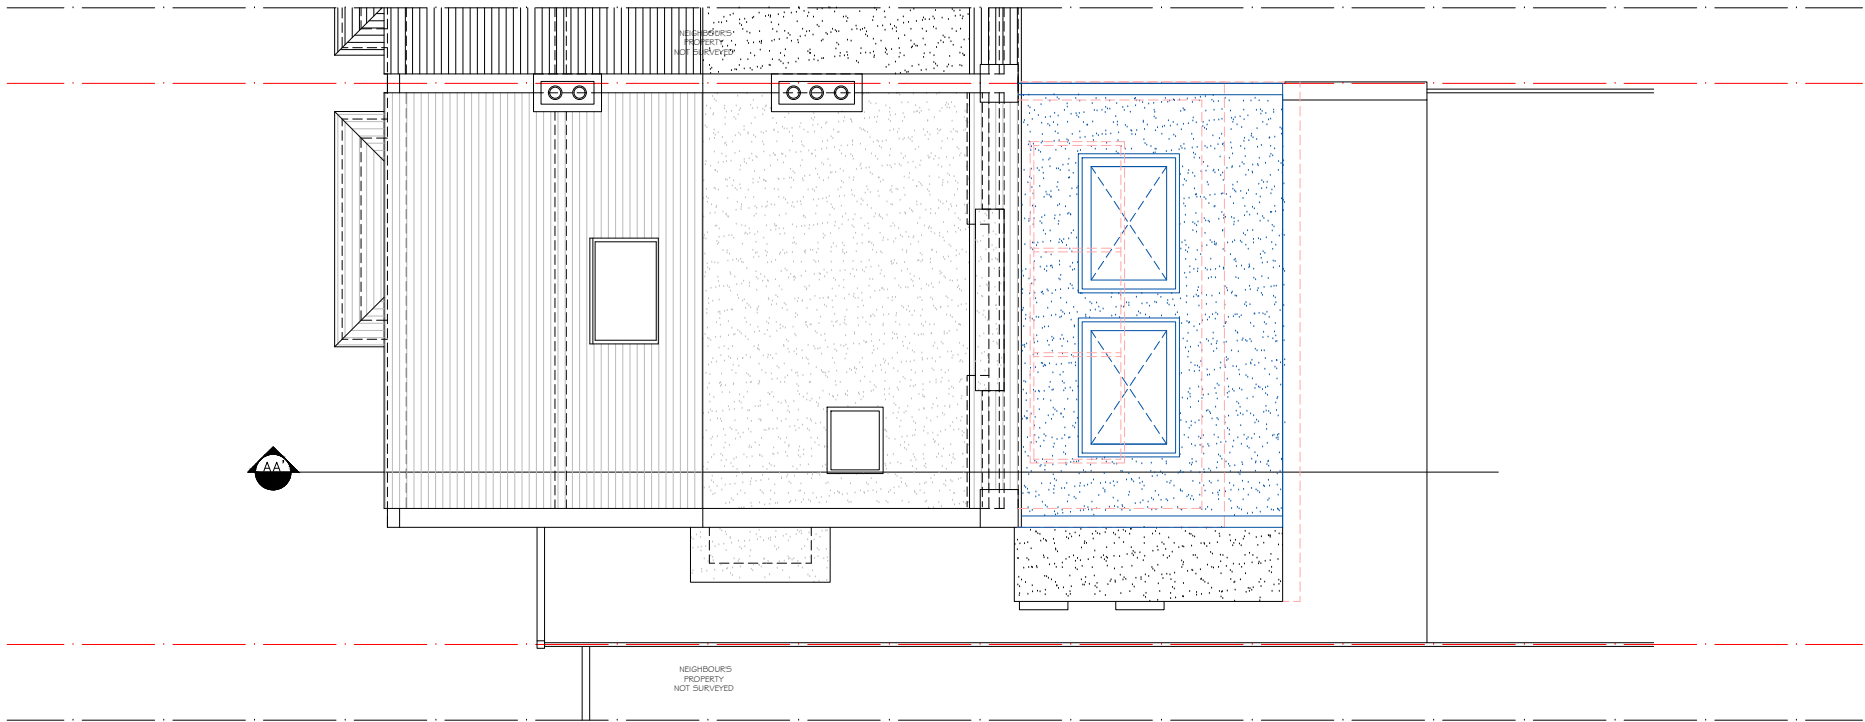

PROPOSED ROOF PLAN

FLOOR PLANS KEYS


- EXISTING WALL
- DEMOLISHED
- PROPOSED WALL
- FD30 30 MINUTES FIRE RESISTANCE DOOR
- POSITION OF EXTRACT FAN
WALL/CEILING MOUNTED
- POSITION OF HEAT DETECTOR
MAINS OPERATED, BATTERY BACK-UP
(300MM FROM ANY WALL OR LIGHT FITTING)
- POSITION OF SMOKE DETECTOR
MAINS OPERATED, BATTERY
(300MM FROM ANY WALL OR LIGHT FITTING)

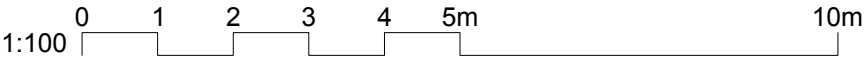







EXISTING REAR ELEVATION

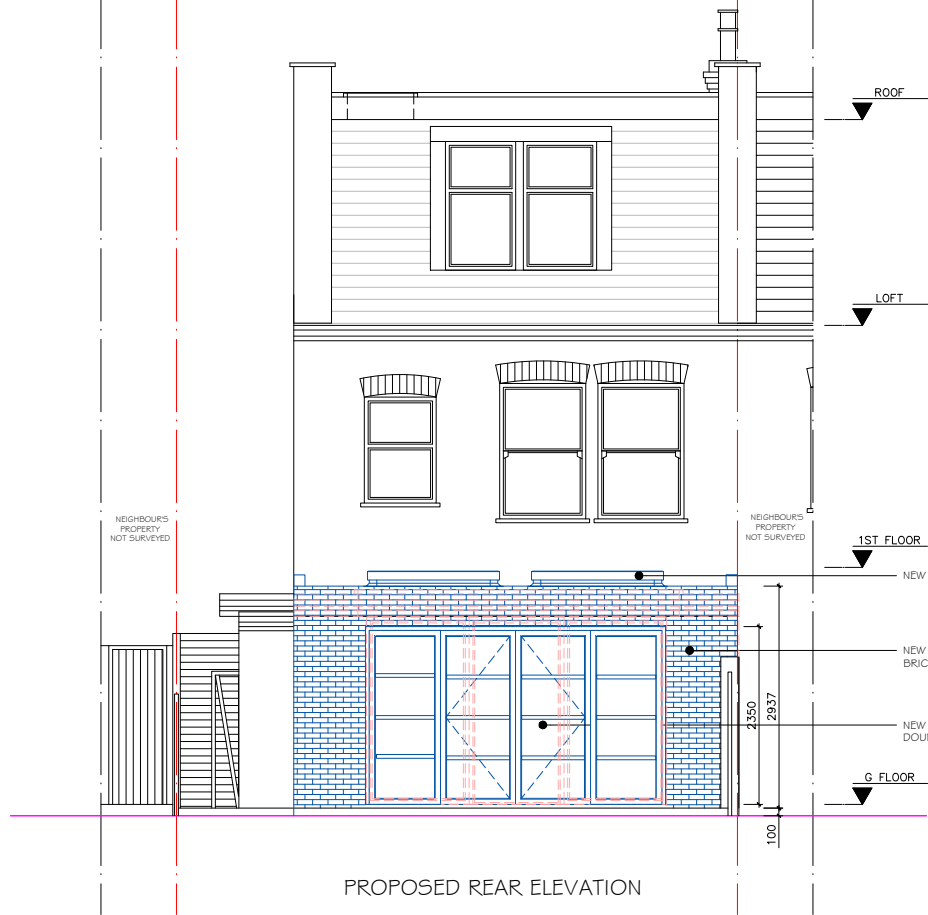

PROPOSED REAR ELEVATION

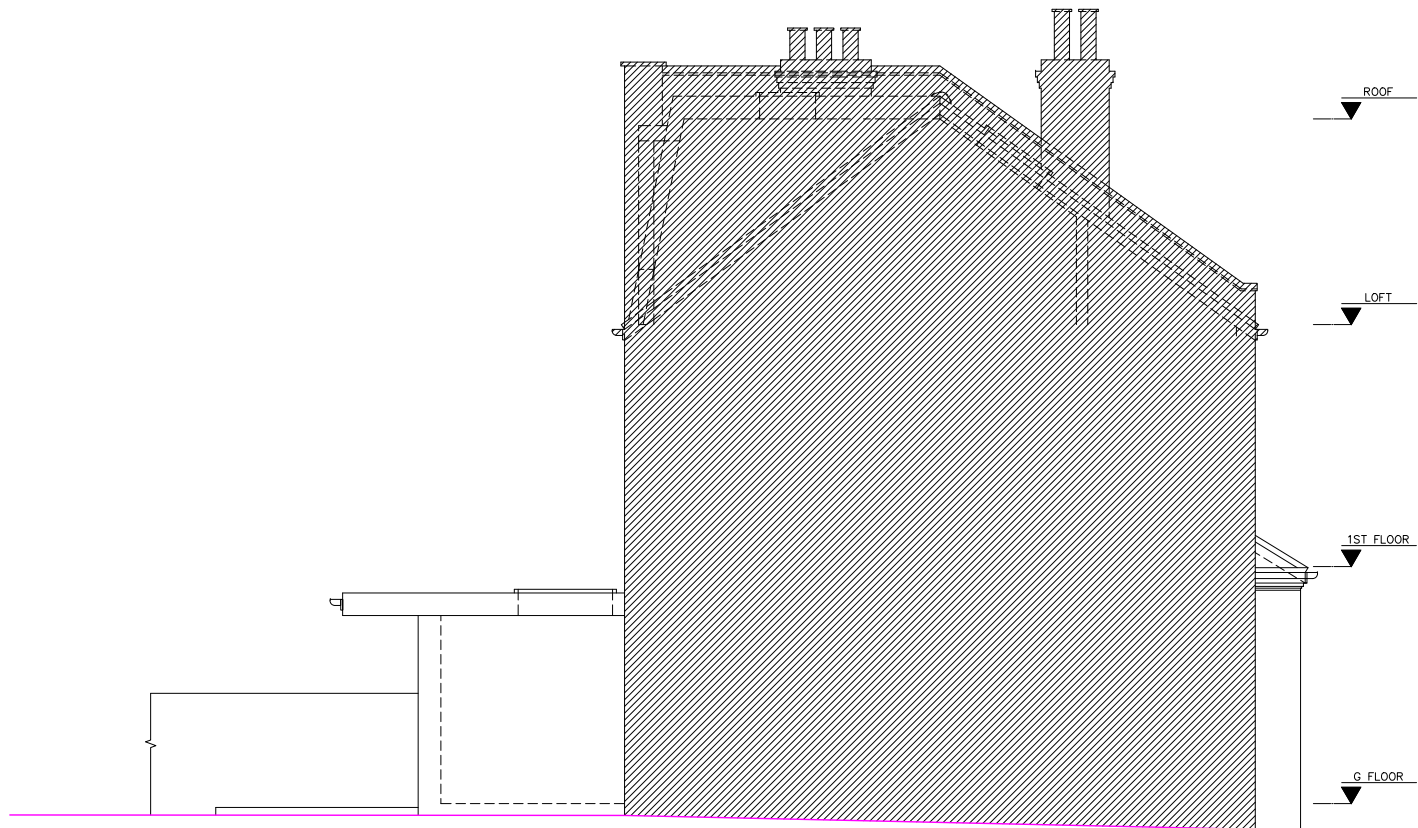

EXISTING SIDE ELEVATION 02

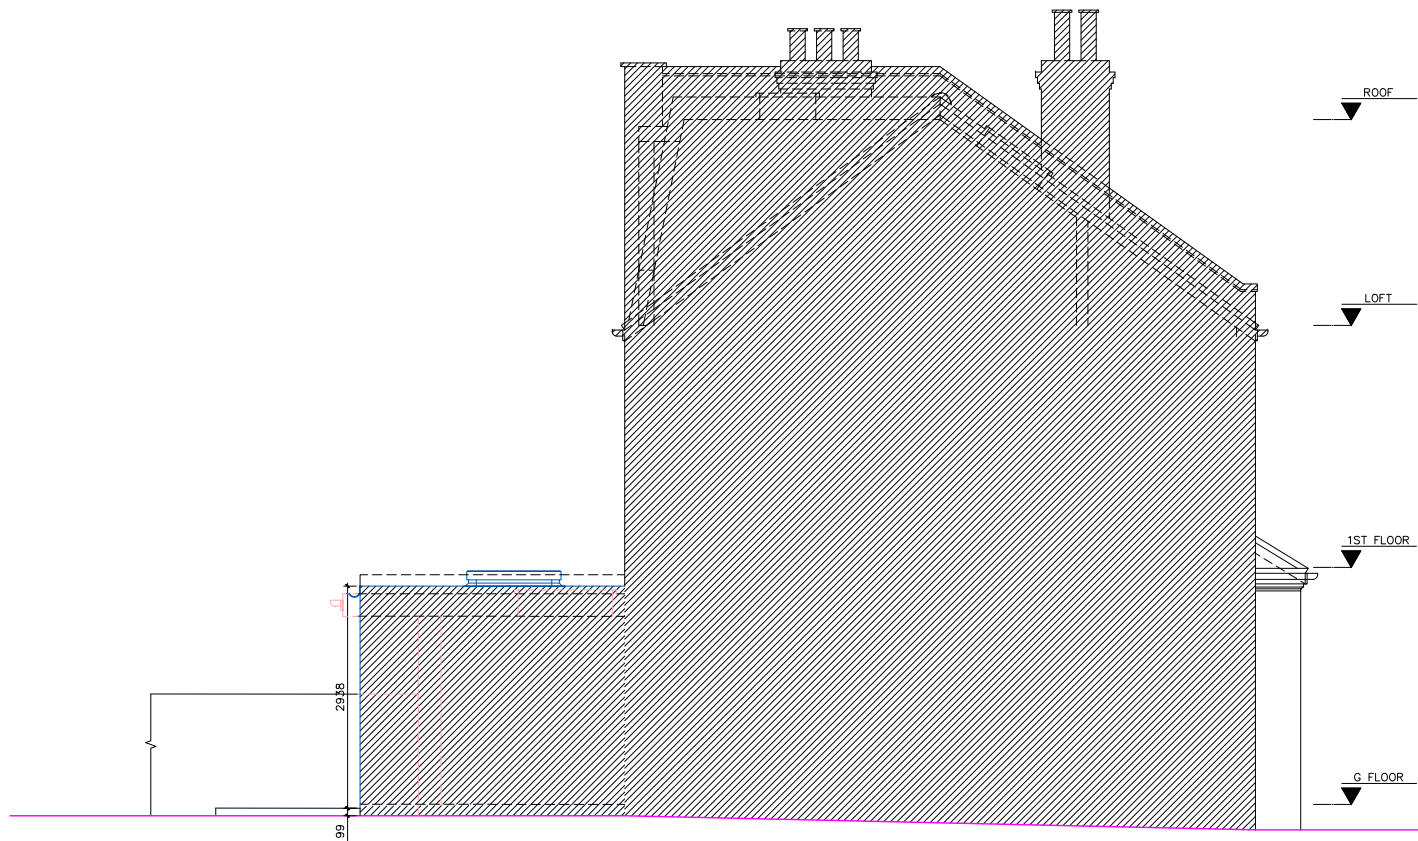


PROPOSED SIDE ELEVATION 02

FLOOR PLANS KEYS

- EXISTING WALL
- DEMOLISHED
- PROPOSED WALL



EXISTING SECTION AA'

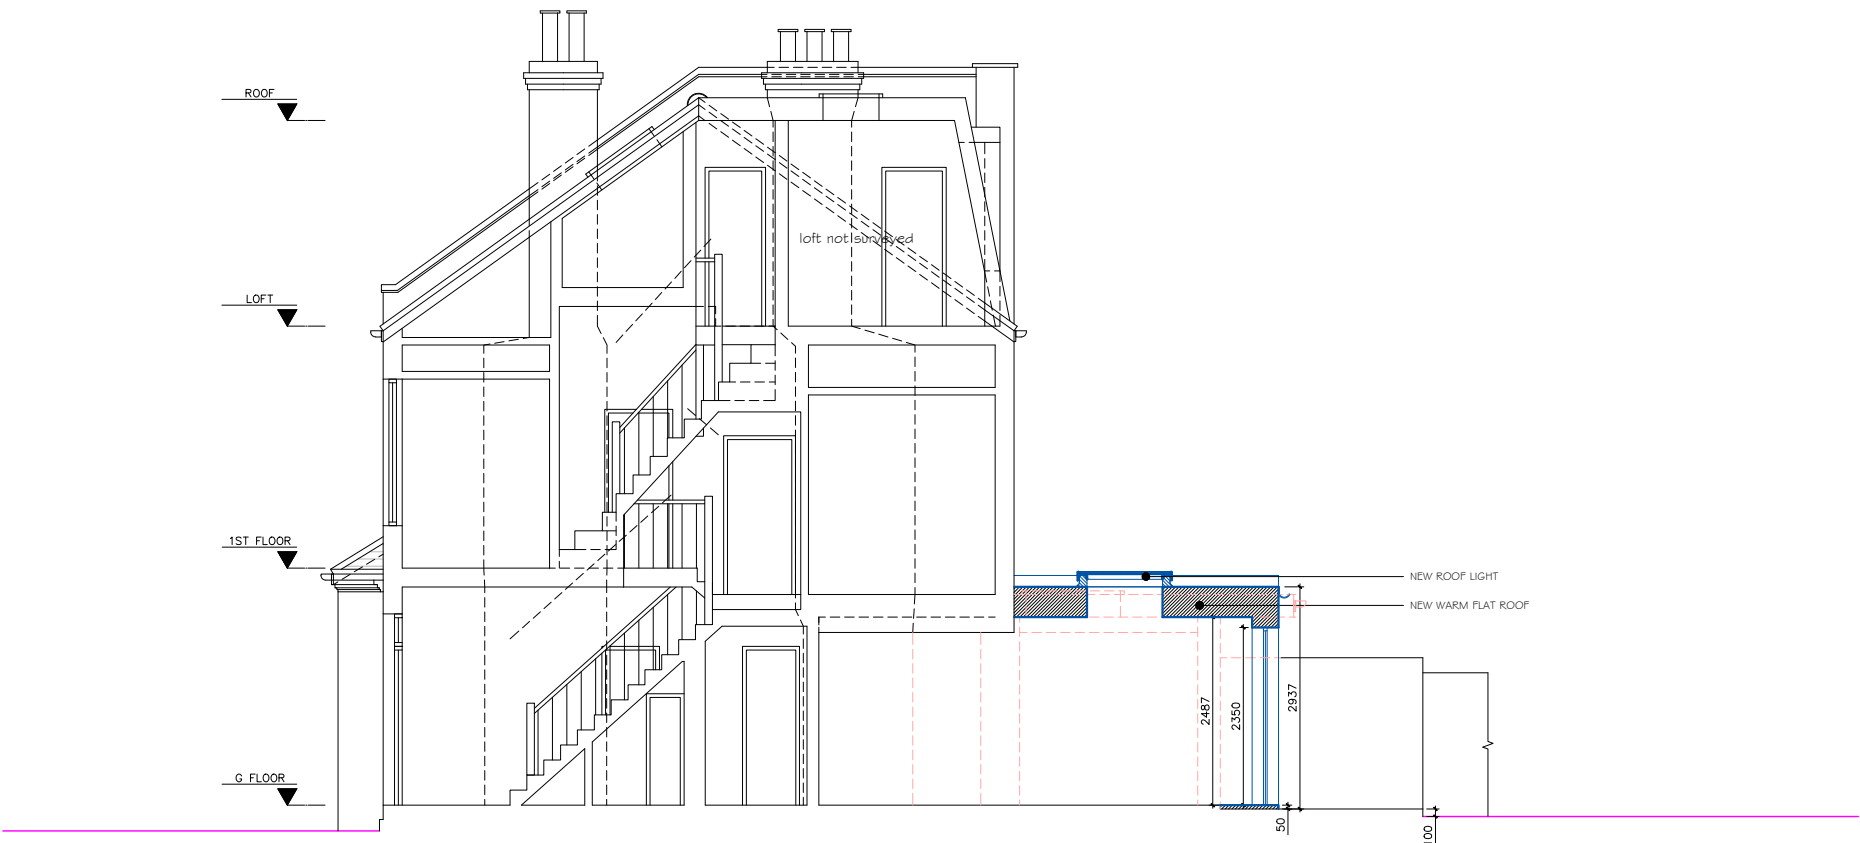

PROPOSED SECTION AA'

FLOOR PLANS KEYS

- EXISTING WALL
- DEMOLISHED
- PROPOSED WALL

