


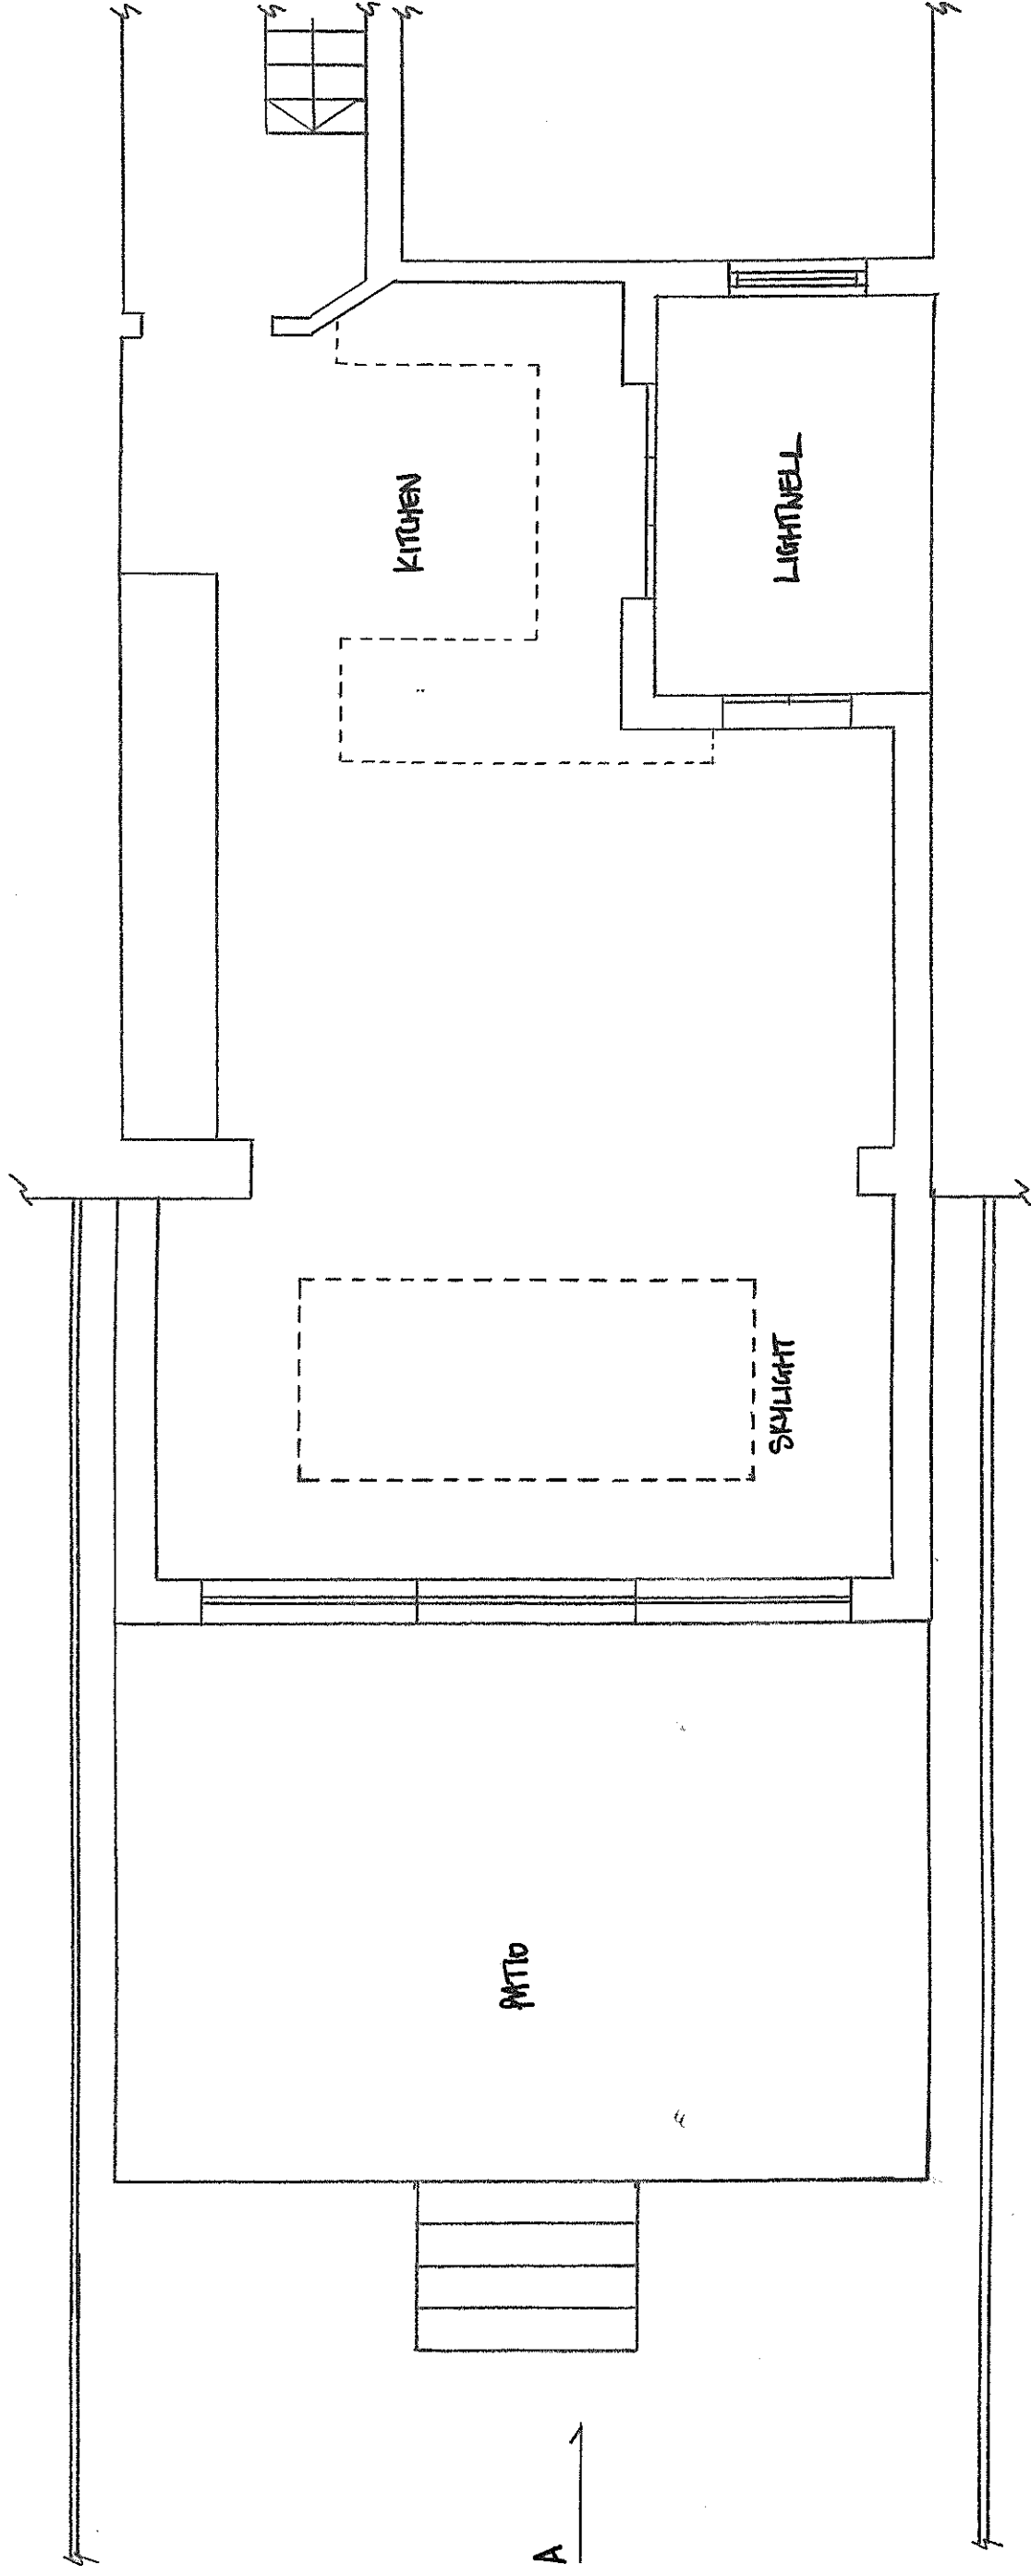

DATE

MAY 2026

SCALE

1:50 @ A3

DRAWING No.

19EG-C04-A

PROPOSED PLAN

SITE

19 ELM GROVE
LONDON, N8 9AH

AGENT

STEPHEN BARKEN
344 ALEXANDRA PARK ROAD
LONDON
N22 7BD

SCALE

