


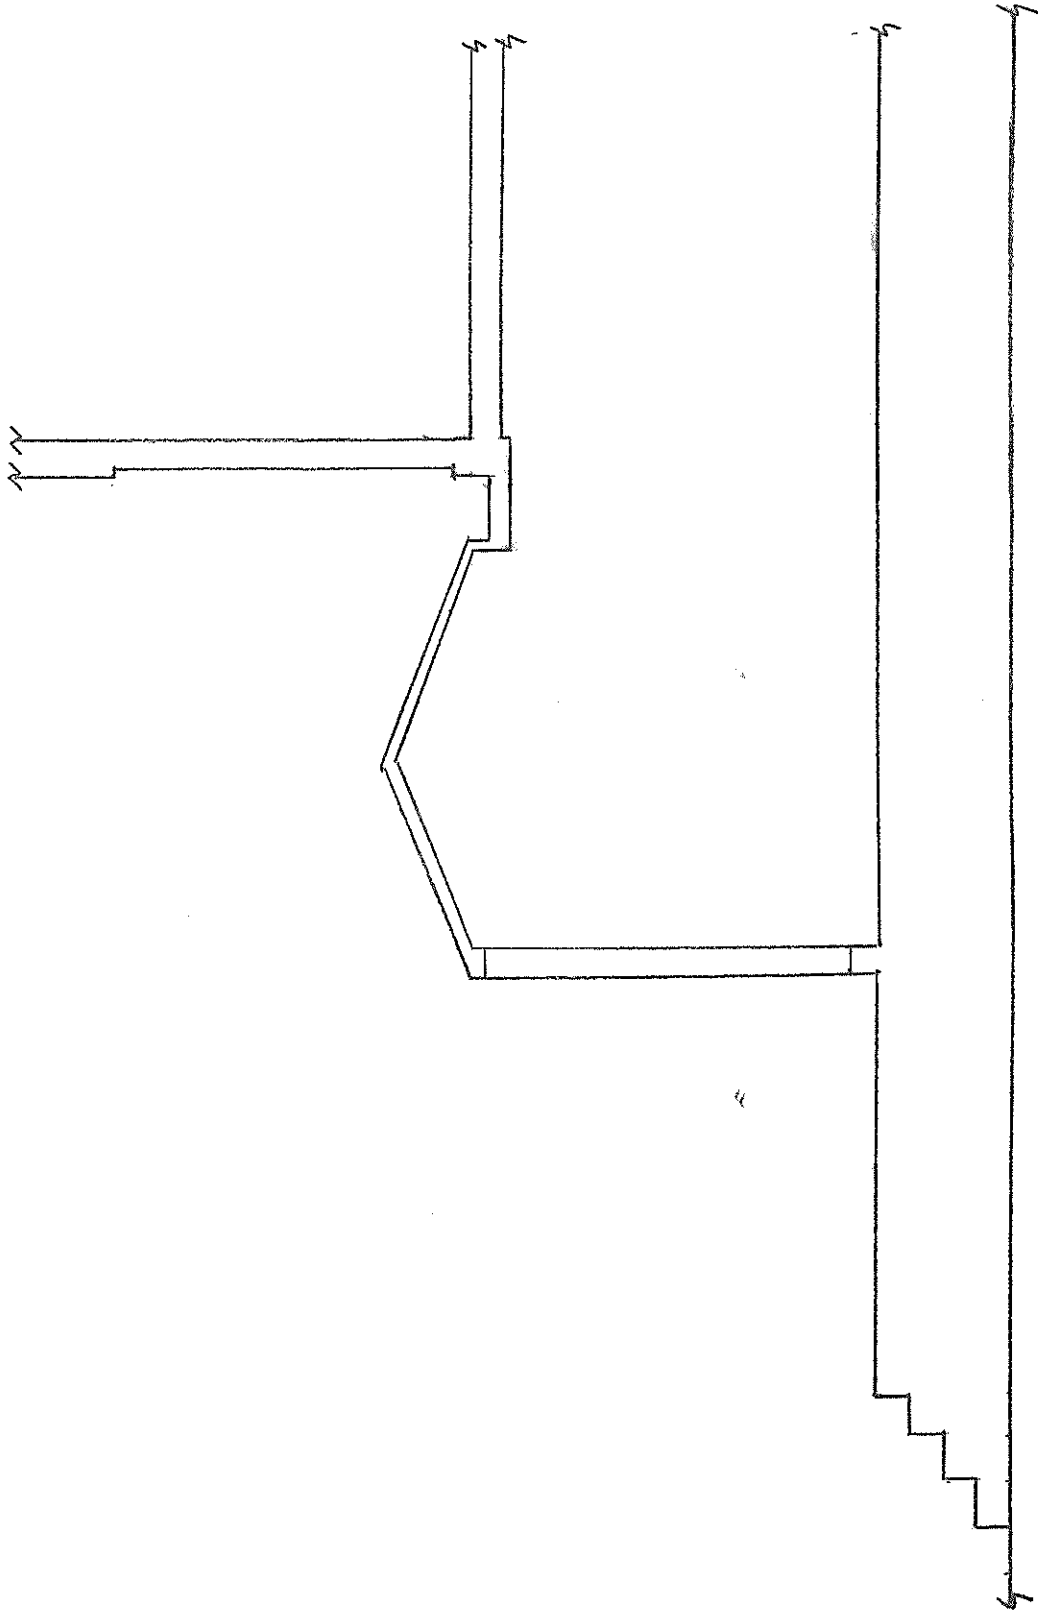

DATE MAY 2026

SCALE 1:50 @ A3

DRAWING No. 19EG-003-A

EXISTING SECTION A-A

SITE 19 ELM GROVE
LONDON, N8 9AH

AGENT

STEPHEN BARON
344 ALEXANDRA PARK ROAD
LONDON
N22 7BD

SCALE

