
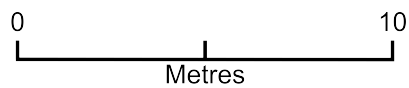


19 Elm Grove

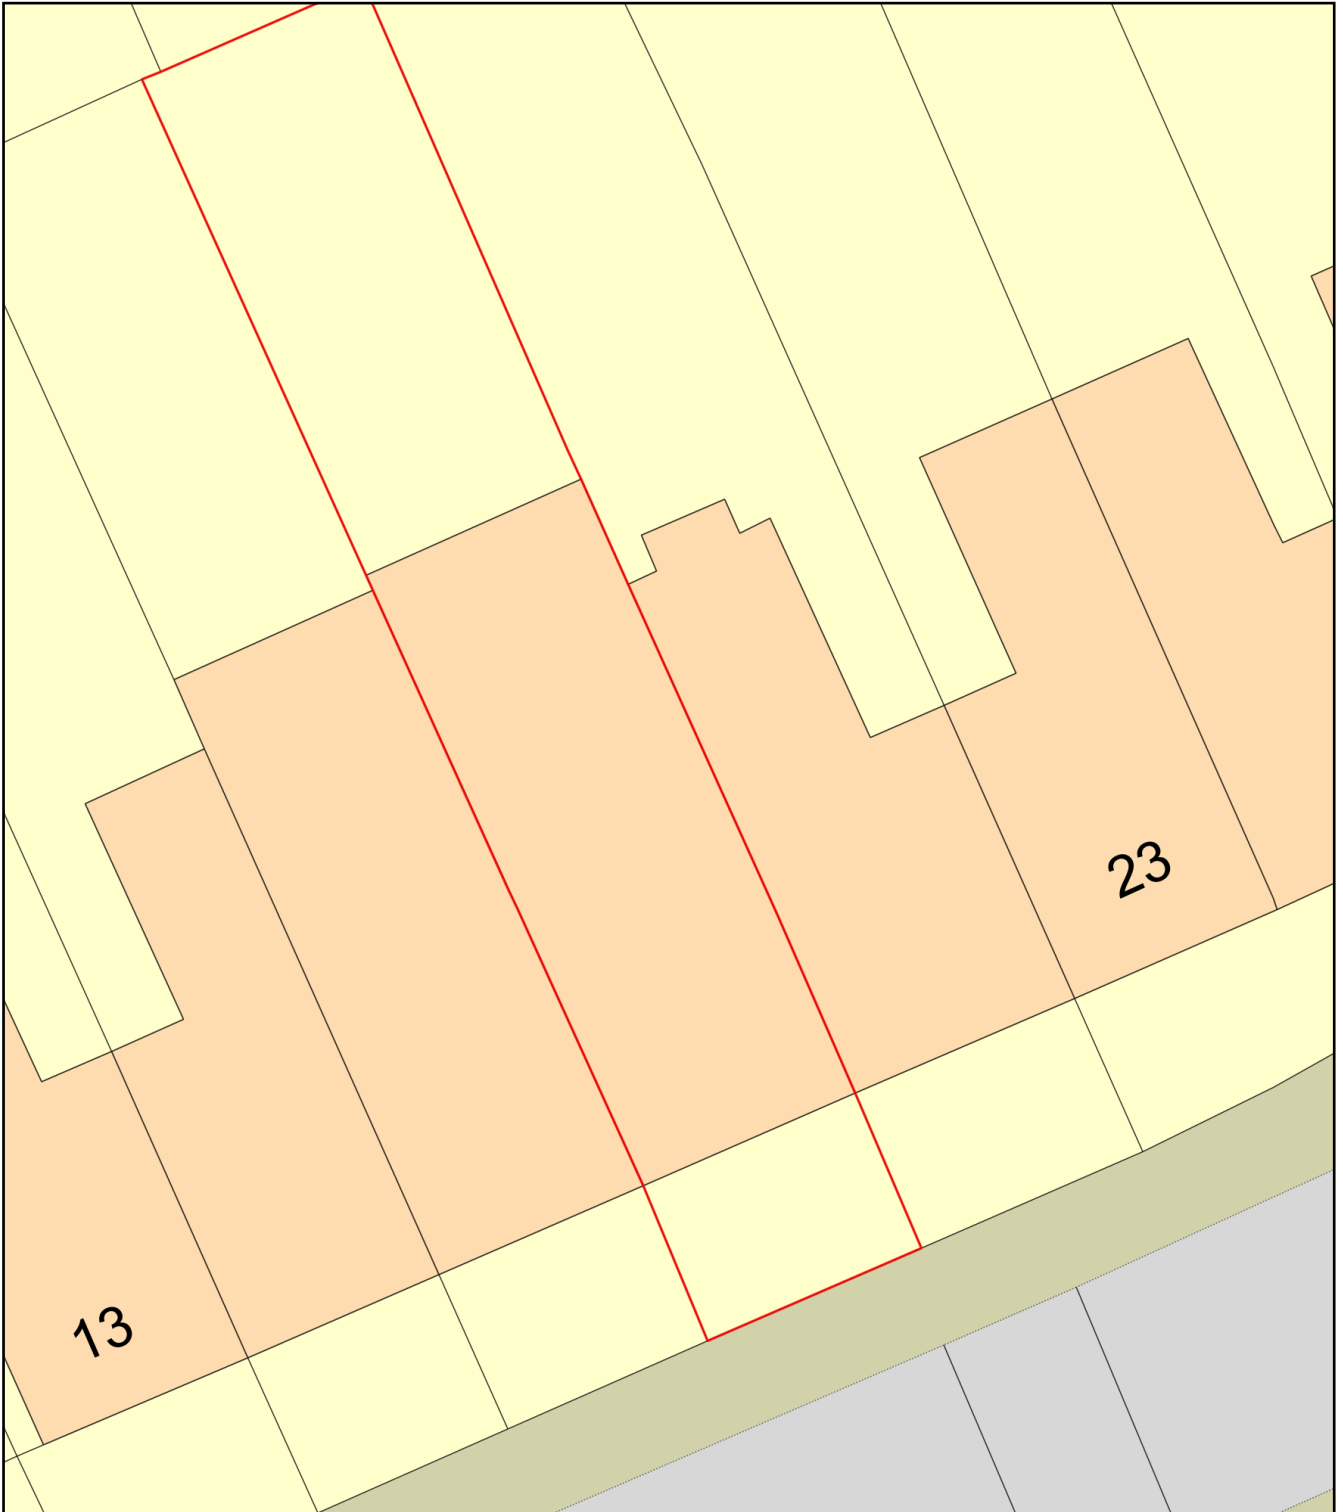

Plan Produced for: Stephen Barron

Date Produced: 10 Jun 2026

Plan Reference Number: TQRQM26161104854945

Scale: 1:200 @ A4