


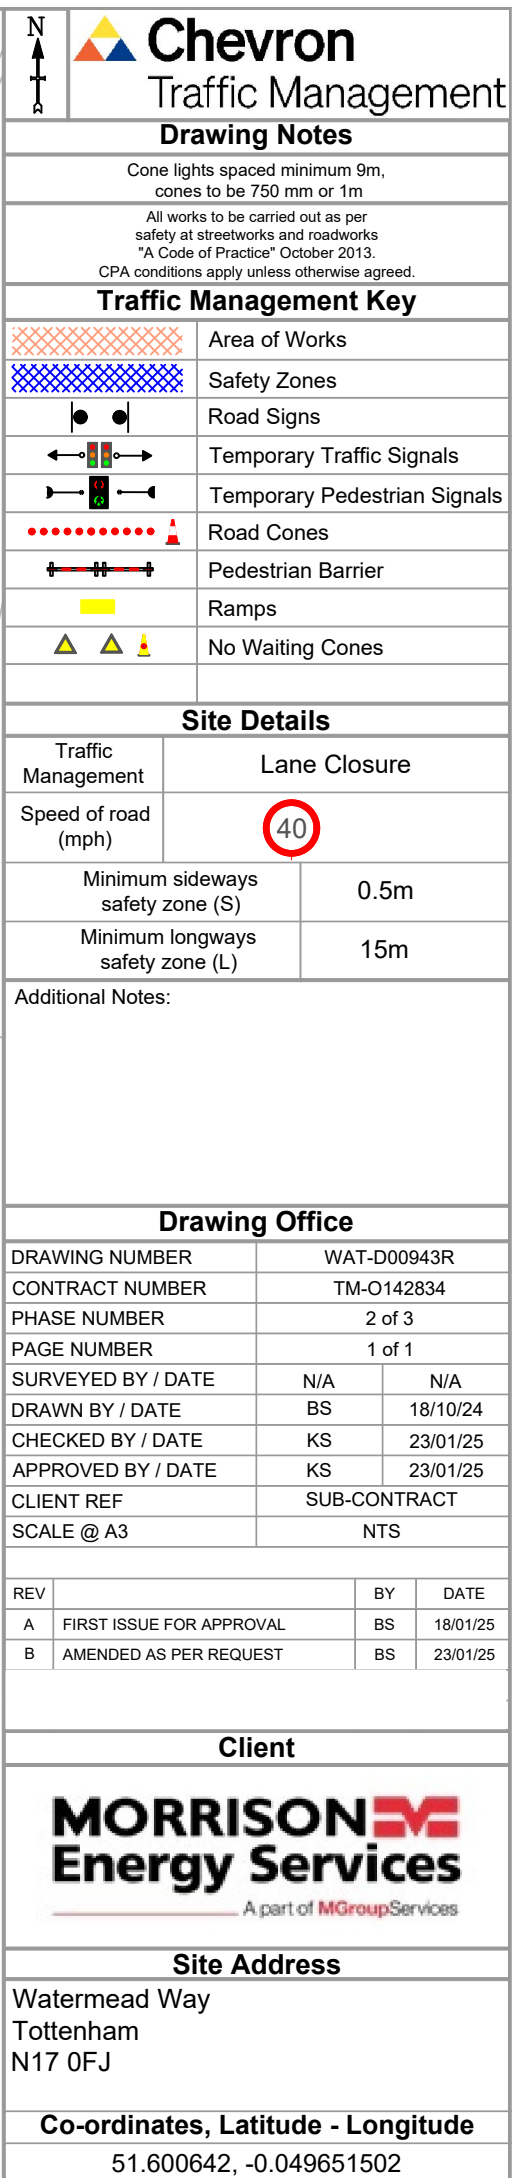

Chevron Traffic Management			
Drawing Notes			
Cone lights spaced minimum 9m, cones to be 750 mm or 1m			
All works to be carried out as per safety at streetworks and roadworks "A Code of Practice" October 2013. CPA conditions apply unless otherwise agreed.			
Traffic Management Key			
	Area of Works		
	Safety Zones		
	Road Signs		
	Temporary Traffic Signals		
	Temporary Pedestrian Signals		
	Road Cones		
	Pedestrian Barrier		
	Ramps		
	No Waiting Cones		
Site Details			
Traffic Management	Lane Closure		
Speed of road (mph)			
Minimum sideways safety zone (S)	0.5m		
Minimum longways safety zone (L)	15m		
Additional Notes:			
Drawing Office			
DRAWING NUMBER	WAT-D00943R		
CONTRACT NUMBER	TM-O142834		
PHASE NUMBER	2 of 3		
PAGE NUMBER	1 of 1		
SURVEYED BY / DATE	N/A	N/A	
DRAWN BY / DATE	BS	18/10/24	
CHECKED BY / DATE	KS	23/01/25	
APPROVED BY / DATE	KS	23/01/25	
CLIENT REF	SUB-CONTRACT		
SCALE @ A3	NTS		
REV		BY	DATE
A	FIRST ISSUE FOR APPROVAL	BS	18/01/25
B	AMENDED AS PER REQUEST	BS	23/01/25
Client			
MORRISON Energy Services A part of MGroupServices			
Site Address			
Watermead Way			
Tottenham			
N17 0FJ			
Co-ordinates, Latitude - Longitude			
51.600642, -0.049651502			