


PROPOSED SECTION BB
scale: 1:50 @ A1 - 1:100 @ A3

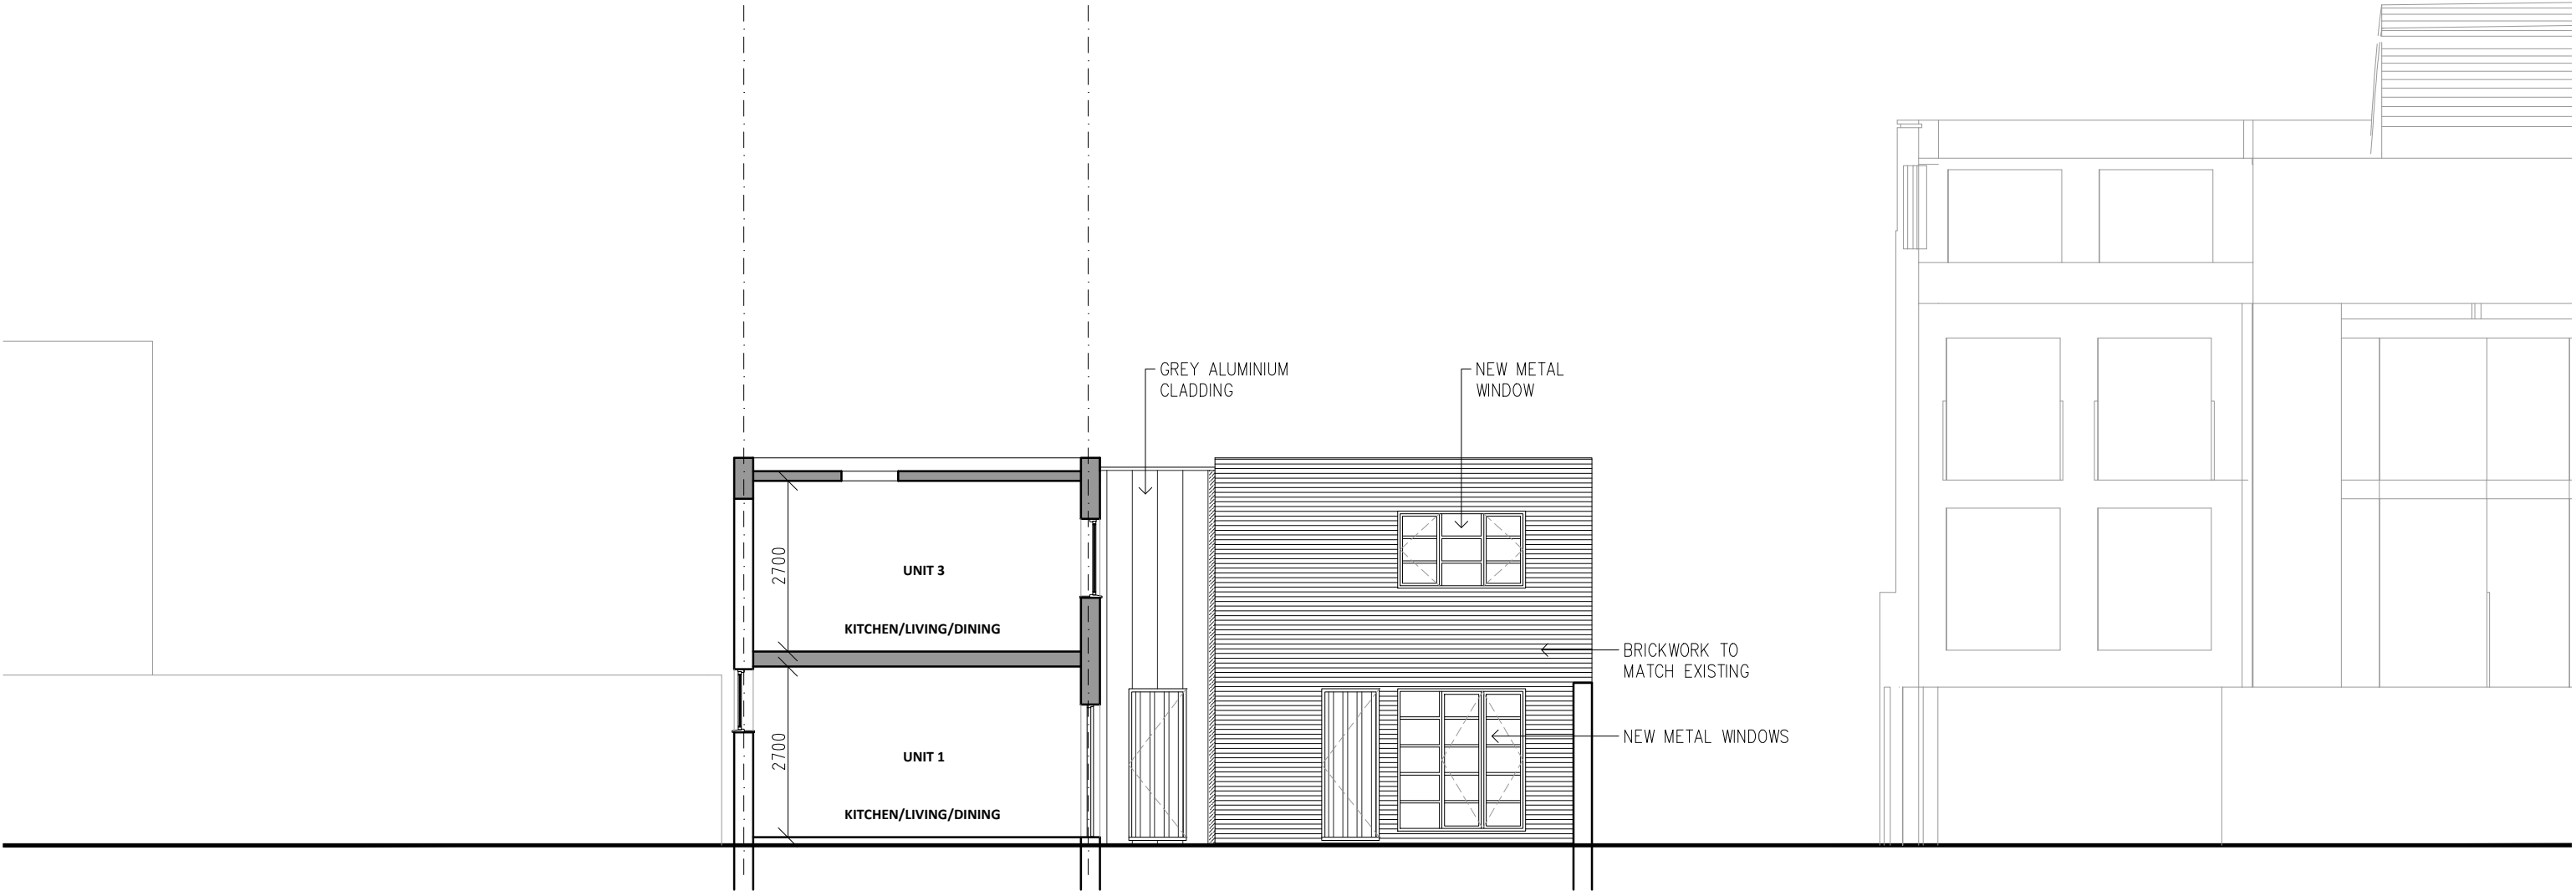

GENERAL NOTES:

Do not scale: use given dimensions only. All setting out to be verified on site and any discrepancies notified to the Architect.

NOTES

0m

2.5m

5m

10m

VISUAL SCALE 1:100 @ A3

rev.	date	by	description
A	22.10.21	BP	General amendments
B	04.11.21	BP	General amendments
C	10.12.21	BP	General amendments

DATE	SEPT 2020	
SCALE	1:100 @ A3	
DRAWN BY	BP	

STATUS	PROPOSED	
DRAWING	PROPOSED SECTION BB	DWG NO. 116
		REV. C

CLIENT	UK PROPERTIES ONE LTD	
PROJECT	155 TOTTENHAM LANE, CROUCH END, LONDON N8	JOB NO. 360

bla architects

ARCHITECTURE • INTERIOR DESIGN • PROJECT MANAGEMENT

Studio 6, Rosebery House, 70 Rosebery Avenue London EC1R 4RR
tel: 0207 278 1945 mail@bla-architects.com www.bla-architects.com