


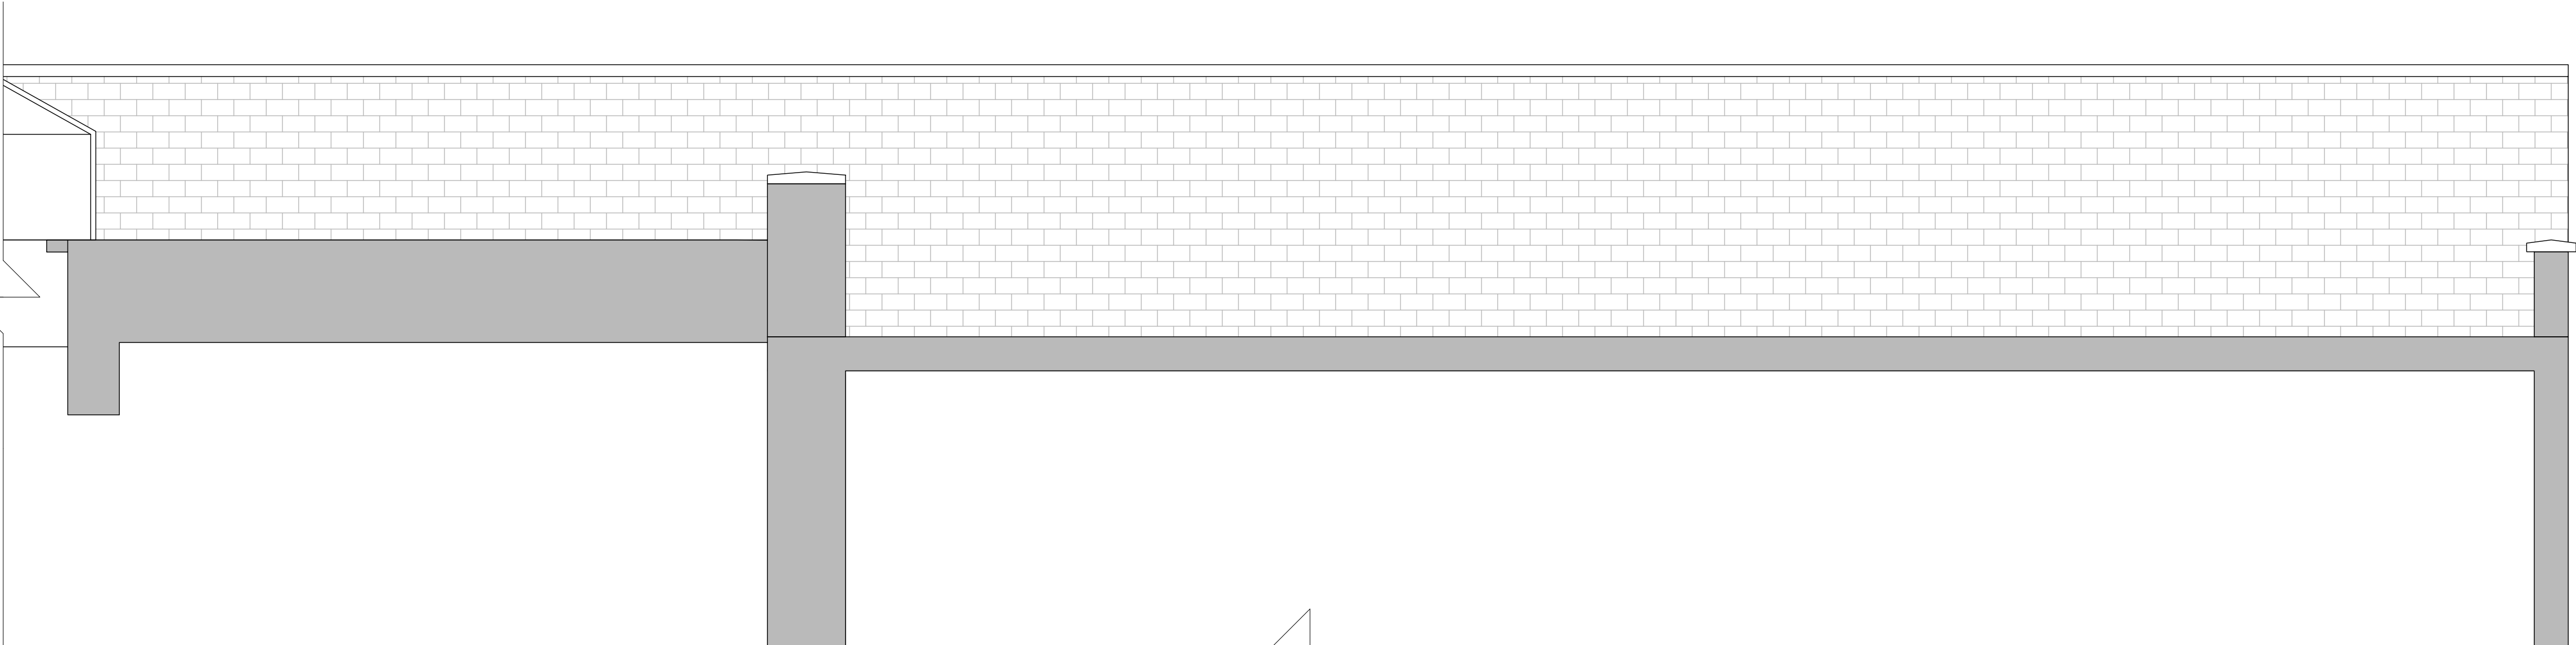
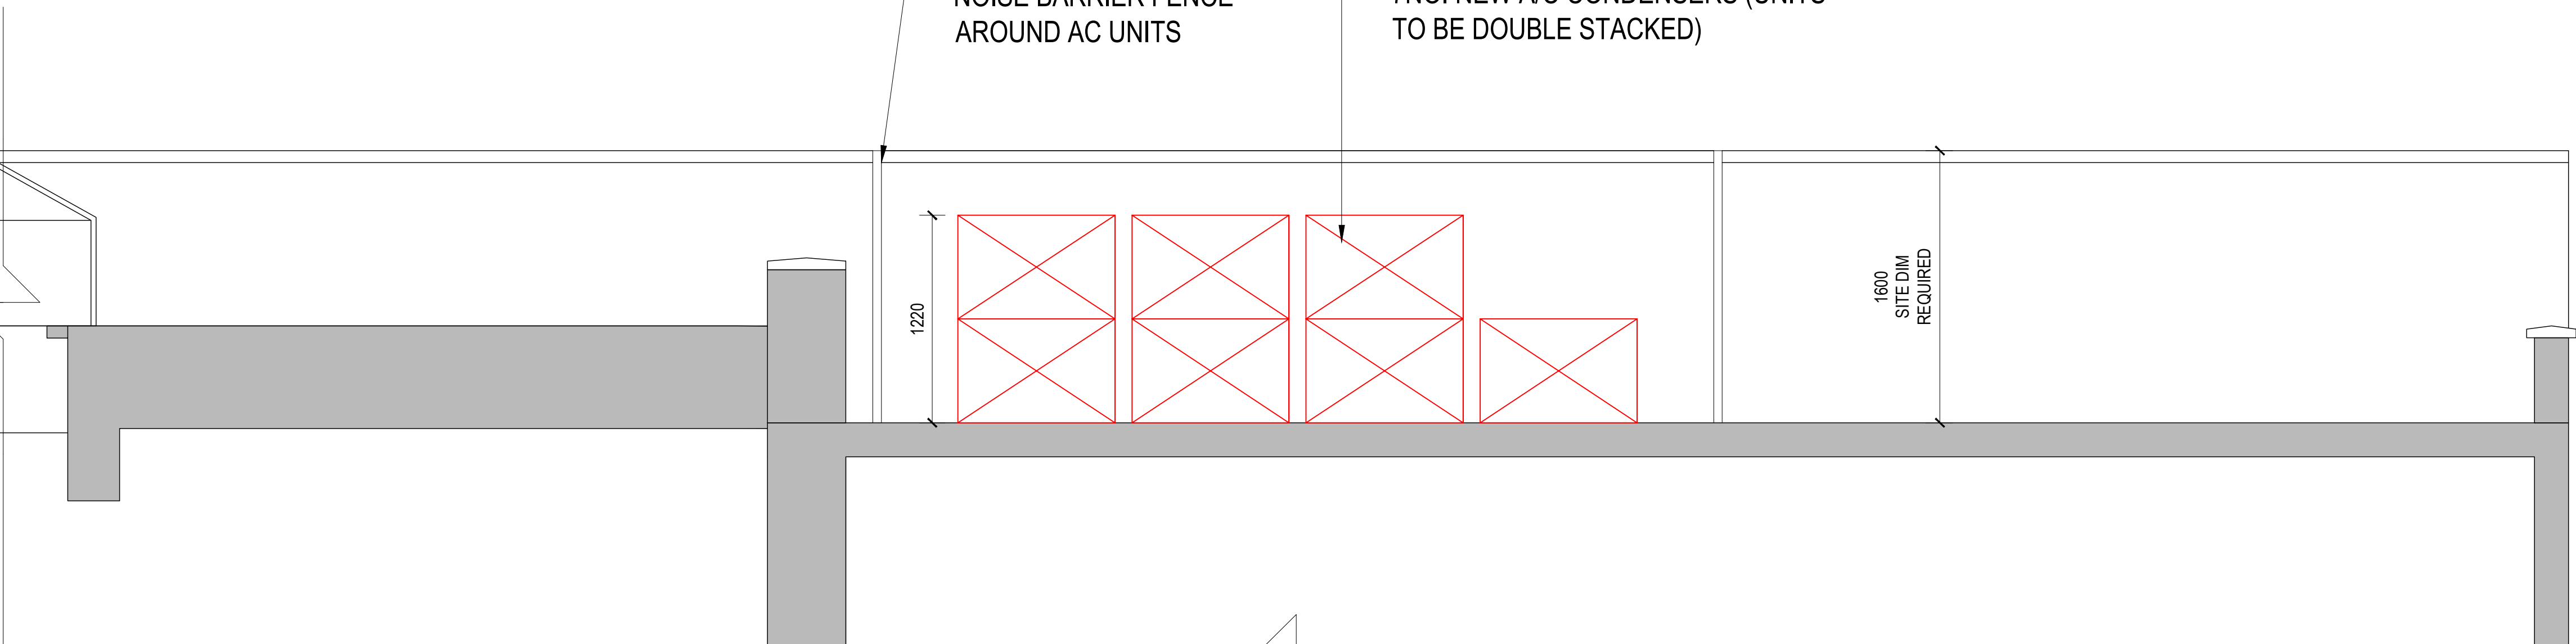


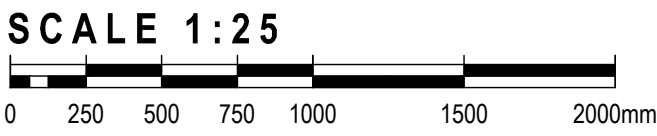

EXISTING ELEVATION B

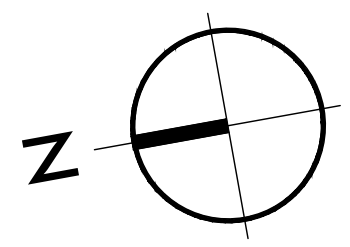

PROPOSED ELEVATION B

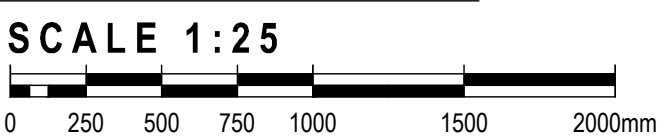

HIGHGATE


GENERAL NOTES

1. THIS DRAWING MUST NOT BE SCALED.
2. FOLLOWING COMMENCEMENT OF WORK ON SITE, ISSUED DRAWINGS AND DETAILS MAY BE SUBJECT TO CHANGE DUE TO SITE CONDITIONS OR CONTRACTOR DESIGN MODIFICATIONS.
3. ALL WORKS MUST BE CARRIED OUT TO THE SATISFACTION OF LOCAL AND STATUTORY AUTHORITIES, IN ACCORDANCE WITH CURRENT BUILDING REGULATIONS AND CODES OF PRACTICE.
4. ALL DIMENSIONS ARE TO BE VERIFIED WITH THE CONTRACTOR ON SITE PRIOR TO MANUFACTURE OR INSTALLATION.
5. QUADRANT DESIGN MUST BE INFORMED OF ANY AMENDMENTS TO THE DESIGN ON SITE.


MORE INFO

SCAN ME

SCAN THIS CODE TO ACCESS:
QD WEBSITE

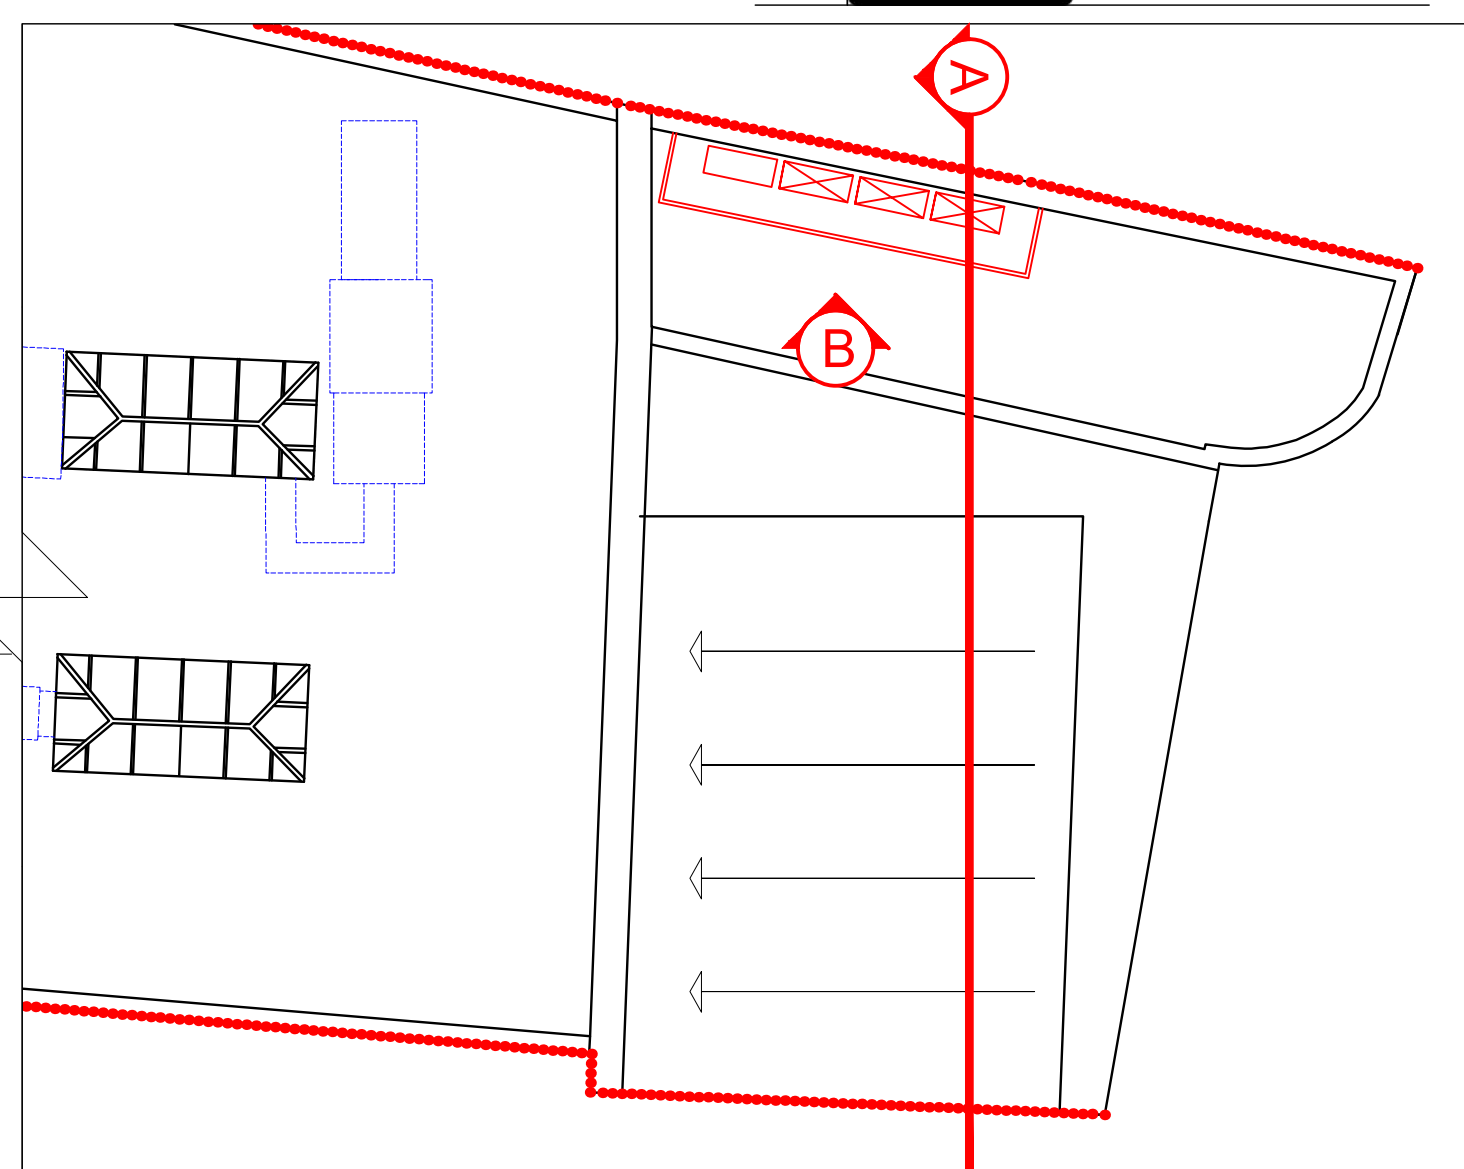

PROPOSED LOCATION PLAN

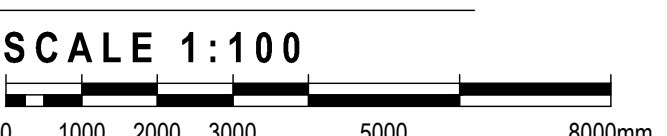

WORK STAGE	TECHNICAL DESIGN	
	CLIENT	
	PROJECT	
2 HIGHGATE HIGH STREET LONDON N6 5JL		
SHEET TITLE	EXISTING AND PROPOSED ROOF SECTIONS	
SCALE	AS SHOWN AT A1	ND
SHEET NO.	J002736_A4_03	
QUADRANT DESIGN 23 KINGS ROAD, READING, RG1 3AR 73-74 BERWICK STREET, LONDON, W1F 8TE (+44) 0118 9591 581 hello@quadrantdesign.co.uk www.quadrantdesign.co.uk		