



OS data show area bounded by: 829161.88, 187432.66 OS Grid Ref: TQ28268753.
Produced 8th June 2026 from the Ordnance Survey National Geographic Database and incorporating surveyed revision available at this date.
© Crown Copyright 2026. Supplied by buyaplan.co.uk a licensed Ordnance Survey Partner (100053143).
Unique plan reference: #01066497-D9A2E9.

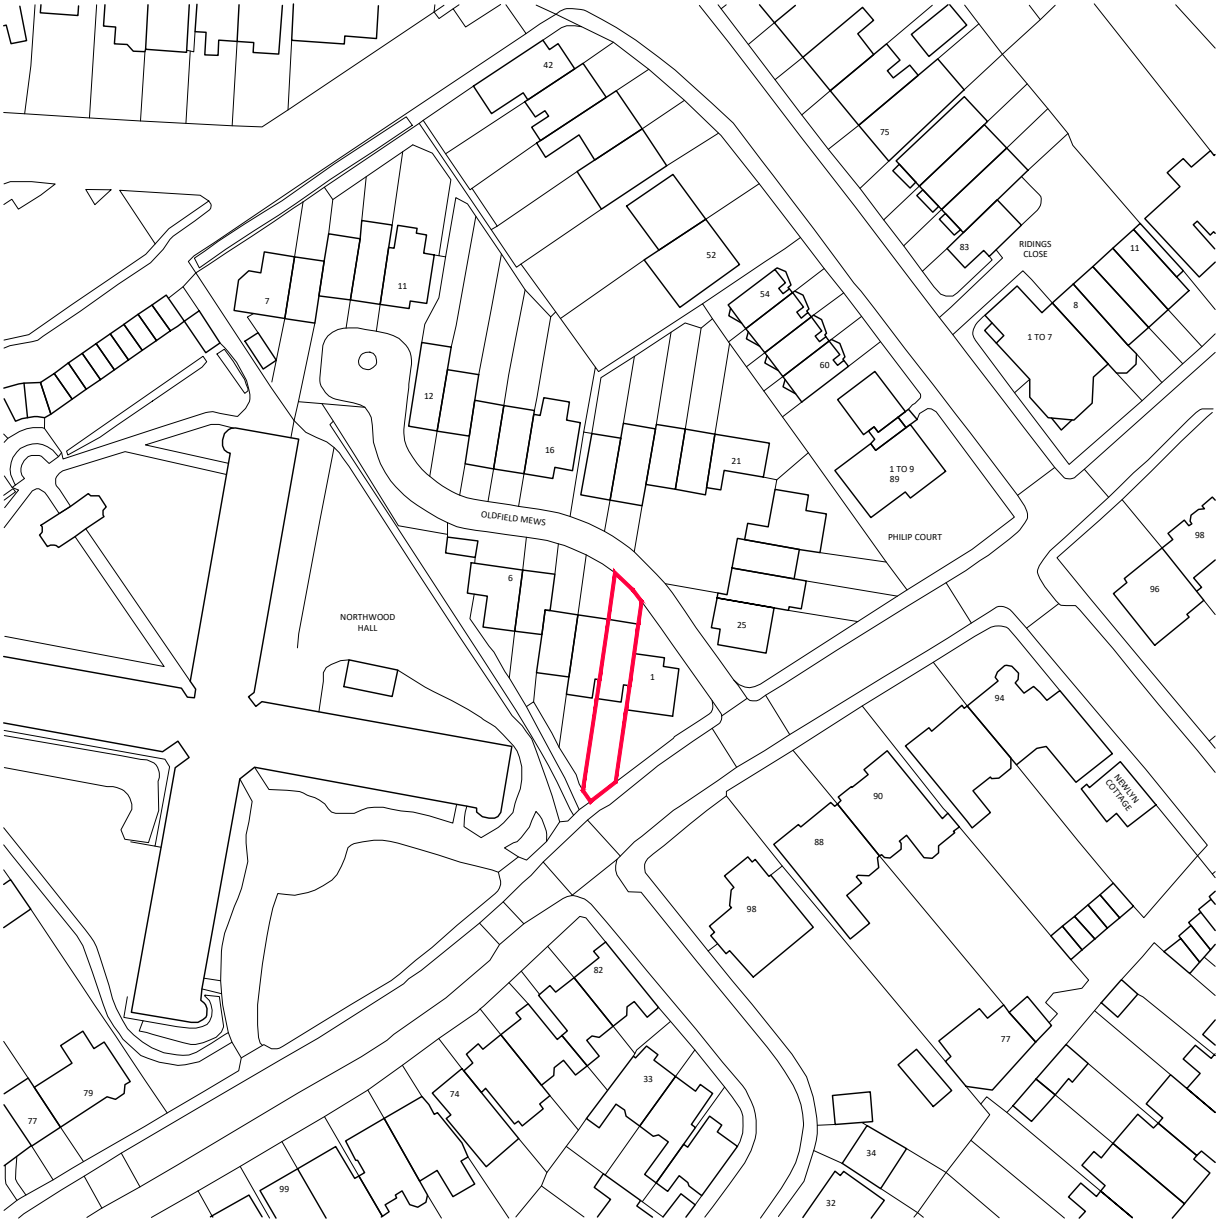


Site Location Plan
Scale 1:1250

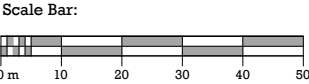

OS data show area bounded by: 829161.88, 187432.66 OS Grid Ref: TQ28268753.
Produced 8th June 2026 from the Ordnance Survey National Geographic Database and incorporating surveyed revision available at this date.
© Crown Copyright 2026. Supplied by buyaplan.co.uk a licensed Ordnance Survey Partner (100053143).
Unique plan reference: #01066497-D9A2E9.



Block Plan
Scale 1:500

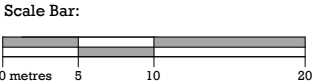

General Note:

Do not scale from these drawings — use figured dimensions only. All dimensions are in millimetres unless otherwise noted.

Verify all dimensions and site conditions on site prior to commencing work, fabrication, or ordering materials. Report any discrepancies or omissions immediately to the Architectural Designer.

All design work has been carried out having regard to the designer's duties under the Construction (Design and Management) Regulations 2015.

Legend:

— Denotes Site Boundary

P1	16/06/26	Issued for LDC Approval
Rev:	Date:	Notes:
Site Address: Mr Nick Bishop 2 Oldfield Mews London, N6 5XA		
Drawing: Site Location Plan & Block Plan		
Date Drawn: June 2026	Drawing Scale: 1:1250	Sheet Size: A3
Drawing no: NB-BCP-0526-001		Rev: P1
Status: For LDC Application & Tender		

CIAT
CHARTERED PRACTICE