


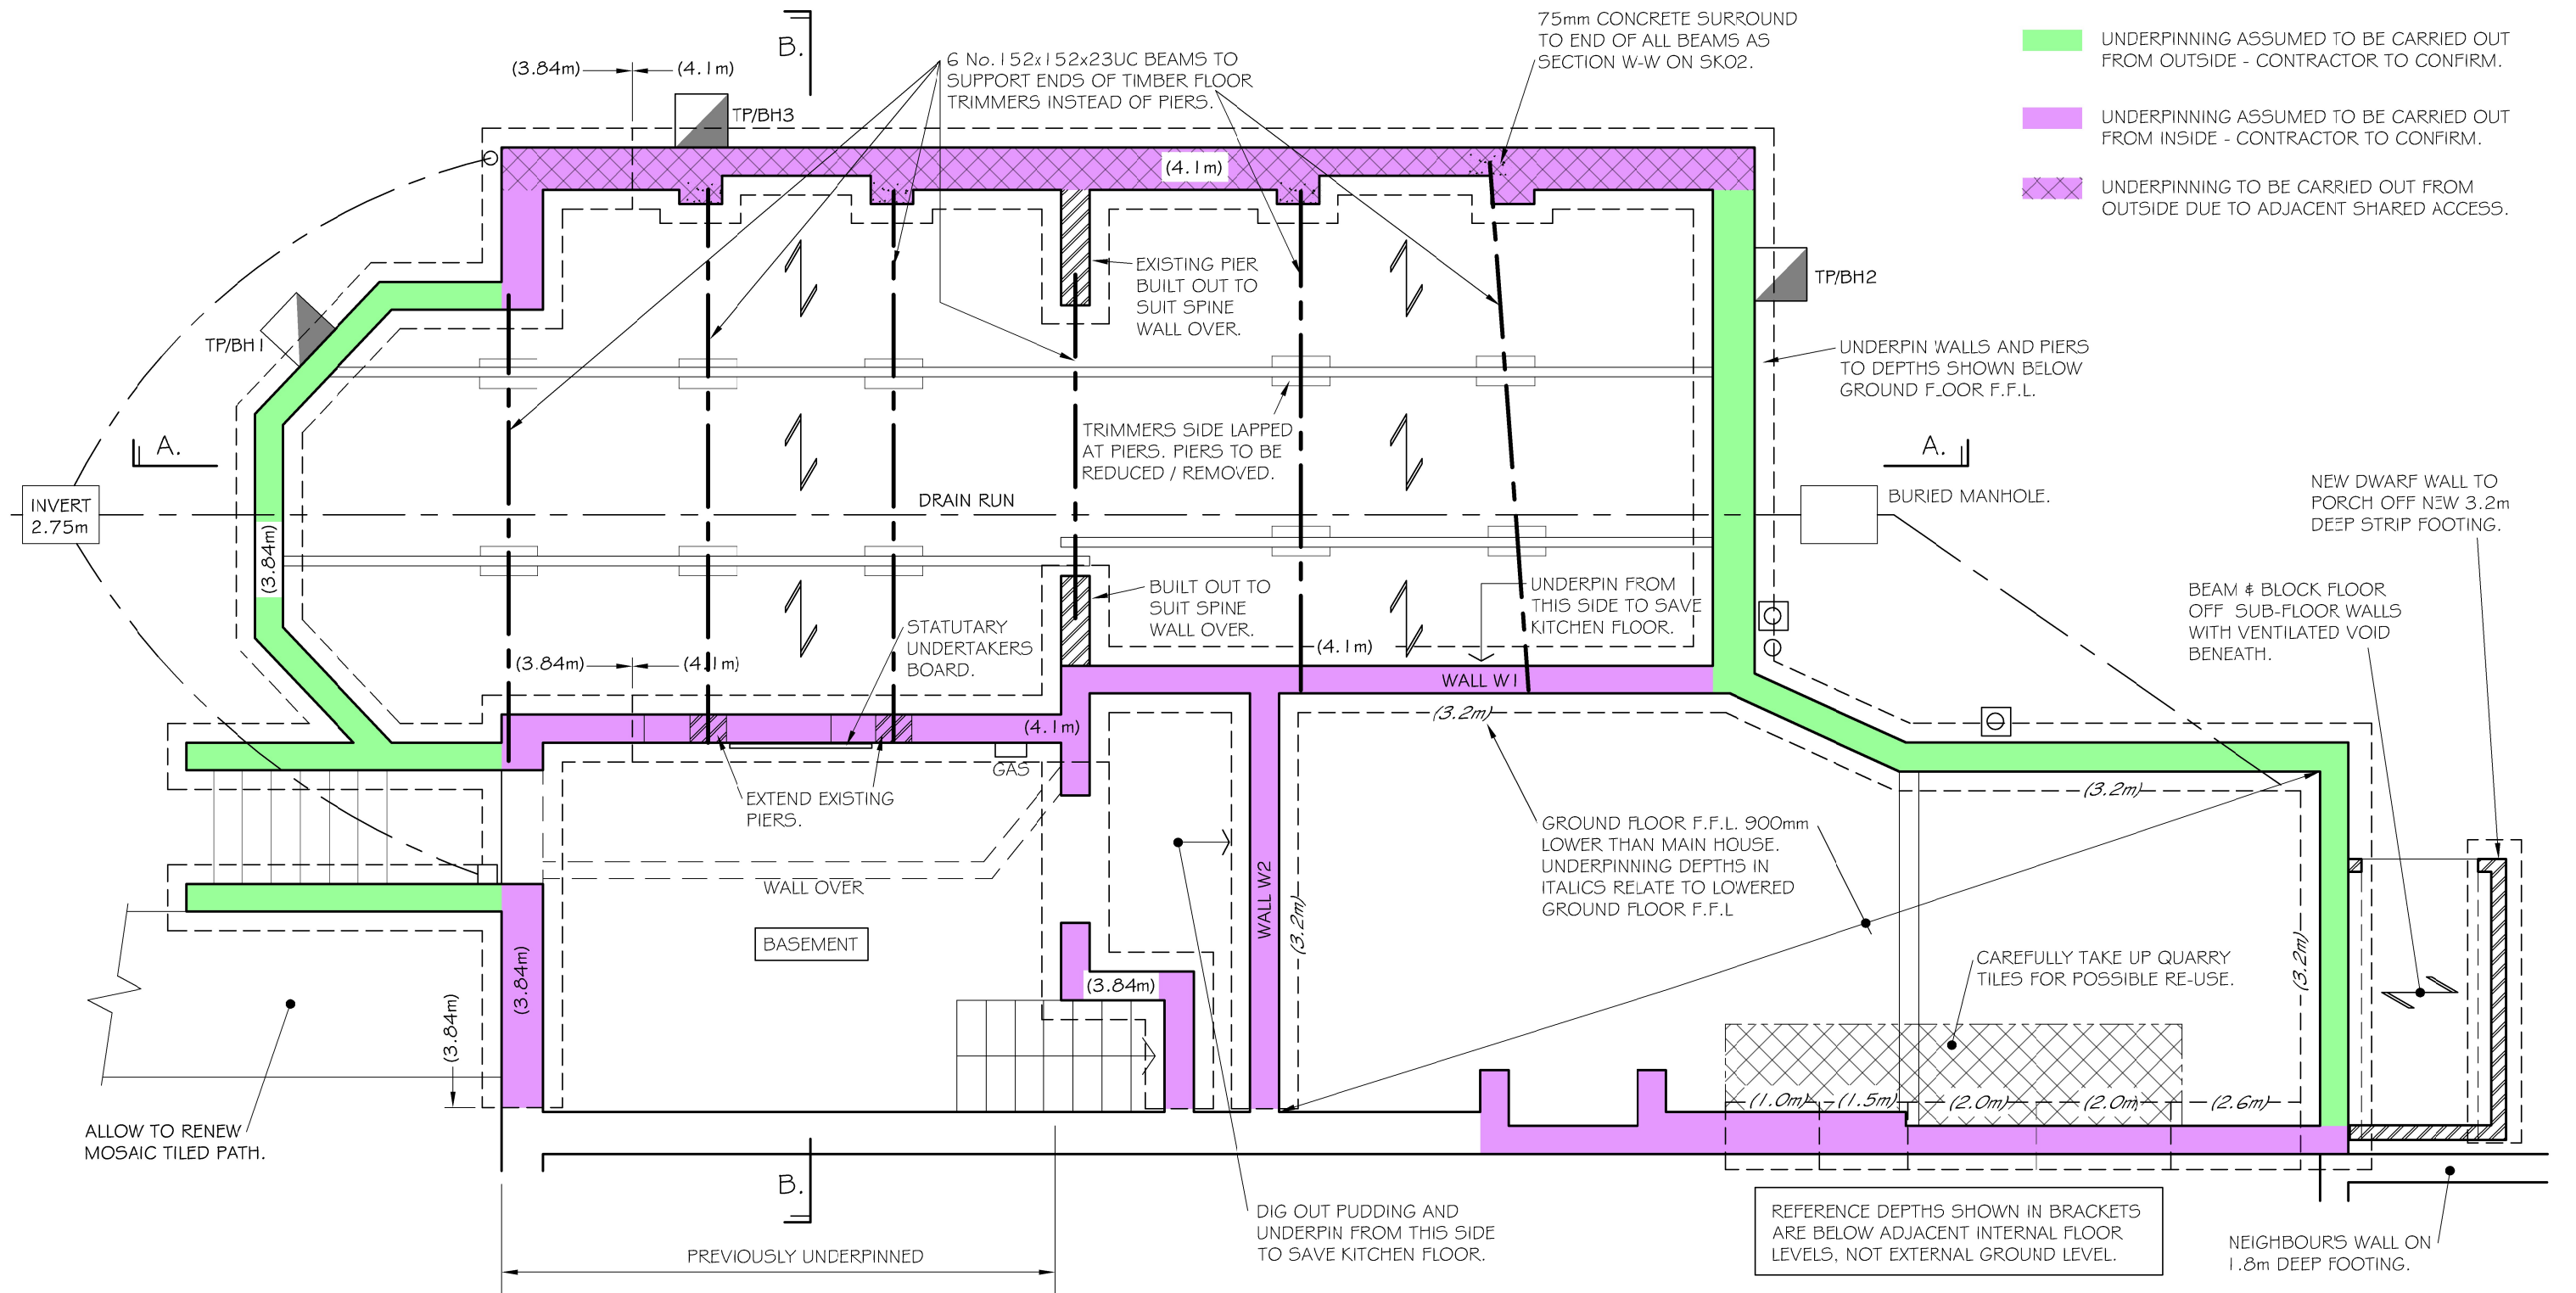

LOCATION	DEPTH BELOW INTERNAL FLOOR LEVEL.	APPROX BELOW INTERNAL OVERSITE.	APPROX BELOW EXTERNAL GROUND LEVEL	APPROX BELOW BASEMENT FLOOR LEVEL
FRONT + BAY + STEPS	3.84m	2.60m	3.40m	
FLANK WALL	4.10m	2.60m		
MAIN REAR WALL	4.10m	2.60m	3.00m	
SPINE WALL	4.10m	2.60m		
BASEMENT	3.84m			1.70m
REAR ADDITION	3.20m	2.60m	3.20m	
REAR PORCH	3.20m		3.20m	
PARTY WALL	2.60m / 2.0m			
WALLS W1 & W2	3.20m			

D	02.02.26	UNDERPINNING TO PARTY WALL REDUCED. NOTES ADDED / REVISED.			
C	20.01.26	REVISED AT SPINE WALL.			
B	18.12.25	PIERS REMOVED. UNDERPINNING REMOVED FROM PARTY WALL CHIMNEY BREAST.			
Rev	Date	Alteration			
MICHAEL CHESTER & PARTNERS Consulting Civil and Structural Engineers 8 Hale Lane London NW7 3NX tel 020 8959 9119 fax 020 8959 9662		Date	NOV 24	Drg No	Rev
		Drawn	VP	20095 / 01	D
		Scale	1:50		
		UNDERPINNING PLAN		Project	
112 MOUNT VIEW ROAD LONDON N4					
Do not scale from this drawing. Dimensions given are in millimetres unless noted otherwise. This drawing must be read in conjunction with all relevant drawings and specifications.		TENDER			A3