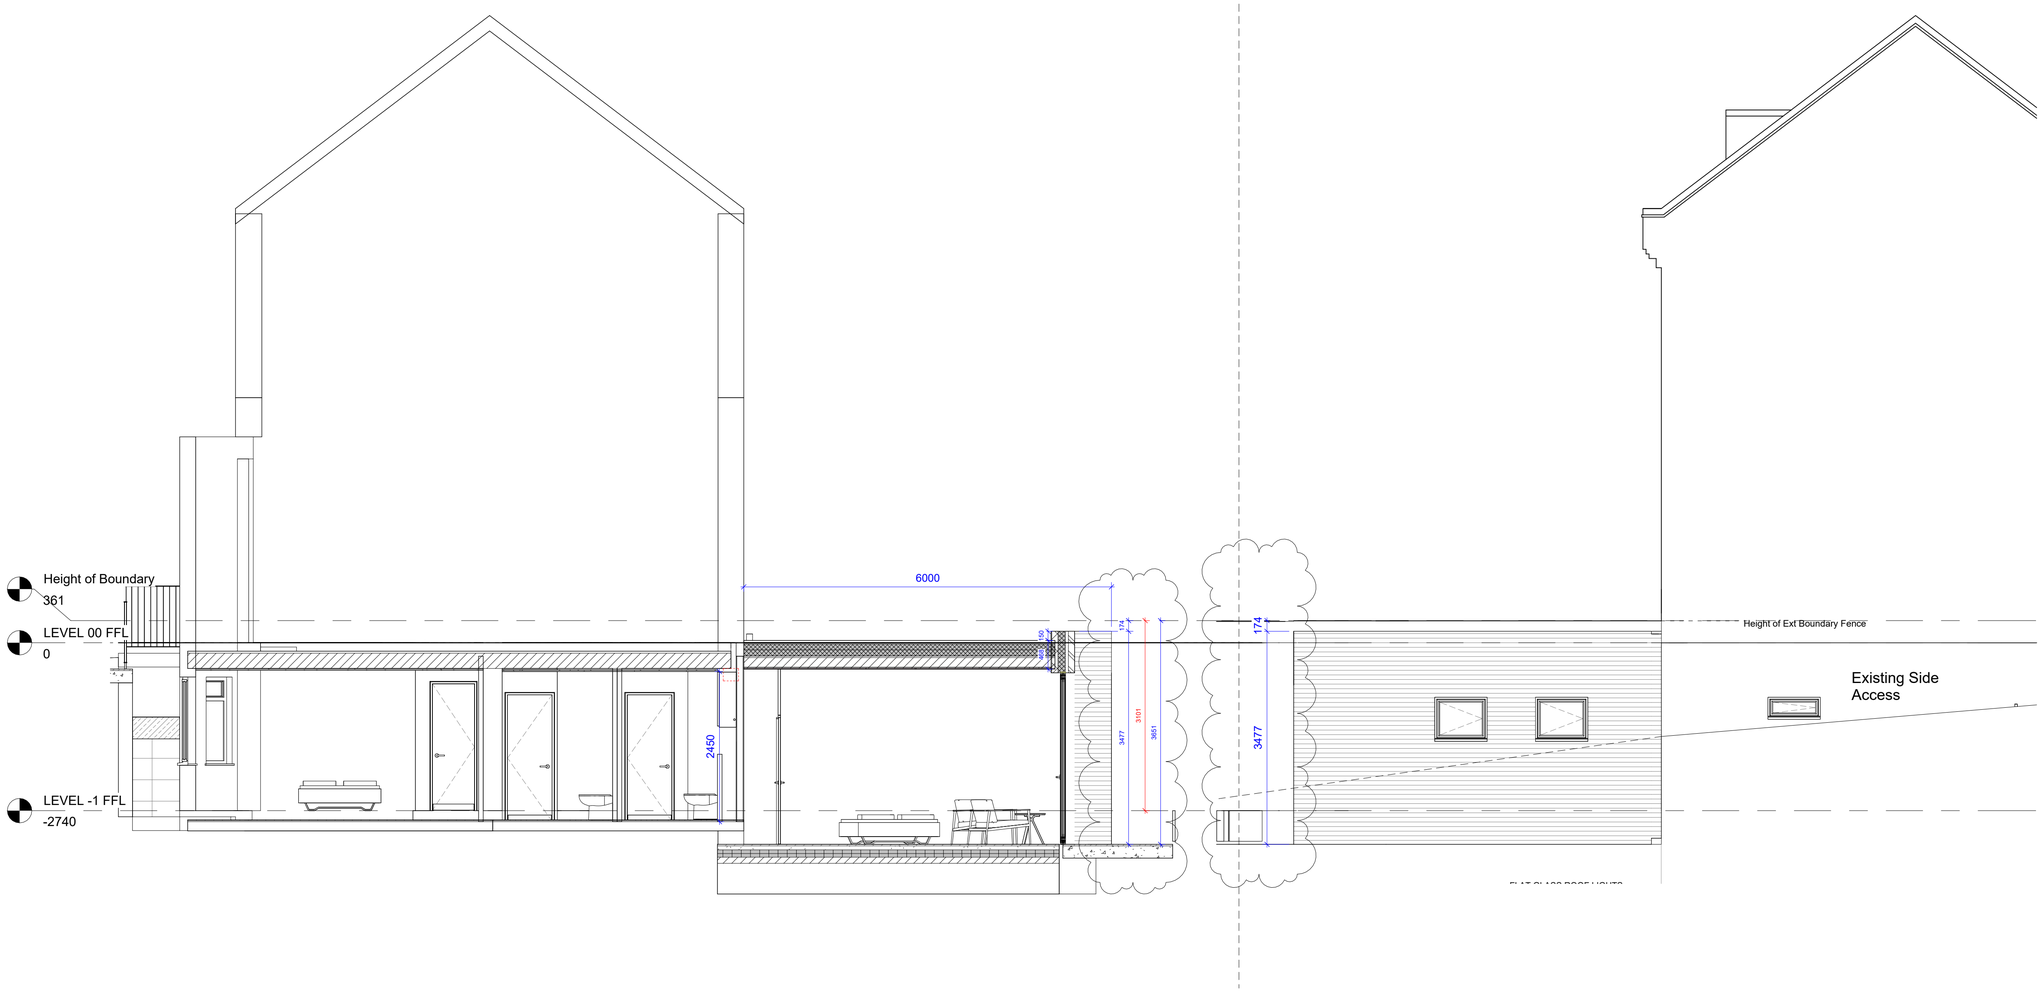

0 1 2 3 4 5
GRAPHIC SCALE: 1:50

spacelab_

great space. imagined.

Notes:

General Notes:

1.
2.

Rev.	Date	Details	By
A	17.04.26	Planning Height Adjsutment	JB

Client
Owner

Project Name
5 Highgate Avenue

Drawing Title
Proposed Section (Bedroom) & North Elevation

Status
Planning

Scale	Drawn by
1 : 50@ A1	Author
Date	**Checked by**
20.01.26	Checker
Drawing Number	**Revision**
2602 - GA - 1010	A

This drawing is copyright. Do not scale off dimensions. All dimensions are to be checked on site by contractor. Contractor to report any dimensional discrepancies, errors or omissions prior to commencing in site.

41 Tabernacle Street, EC2A 4AA | spacelab.co.uk