Ordnance Survey, (c) Crown Copyright 2026. All rights reserved. Licence number 100022432

1 Os Map

1 : 1250

N

0 25m 50m 100m

SCALE 1:1250

Property Boundary

Property Boundary Area= - 75.5 sqm

Internal G.I.A= - 78.05 sqm

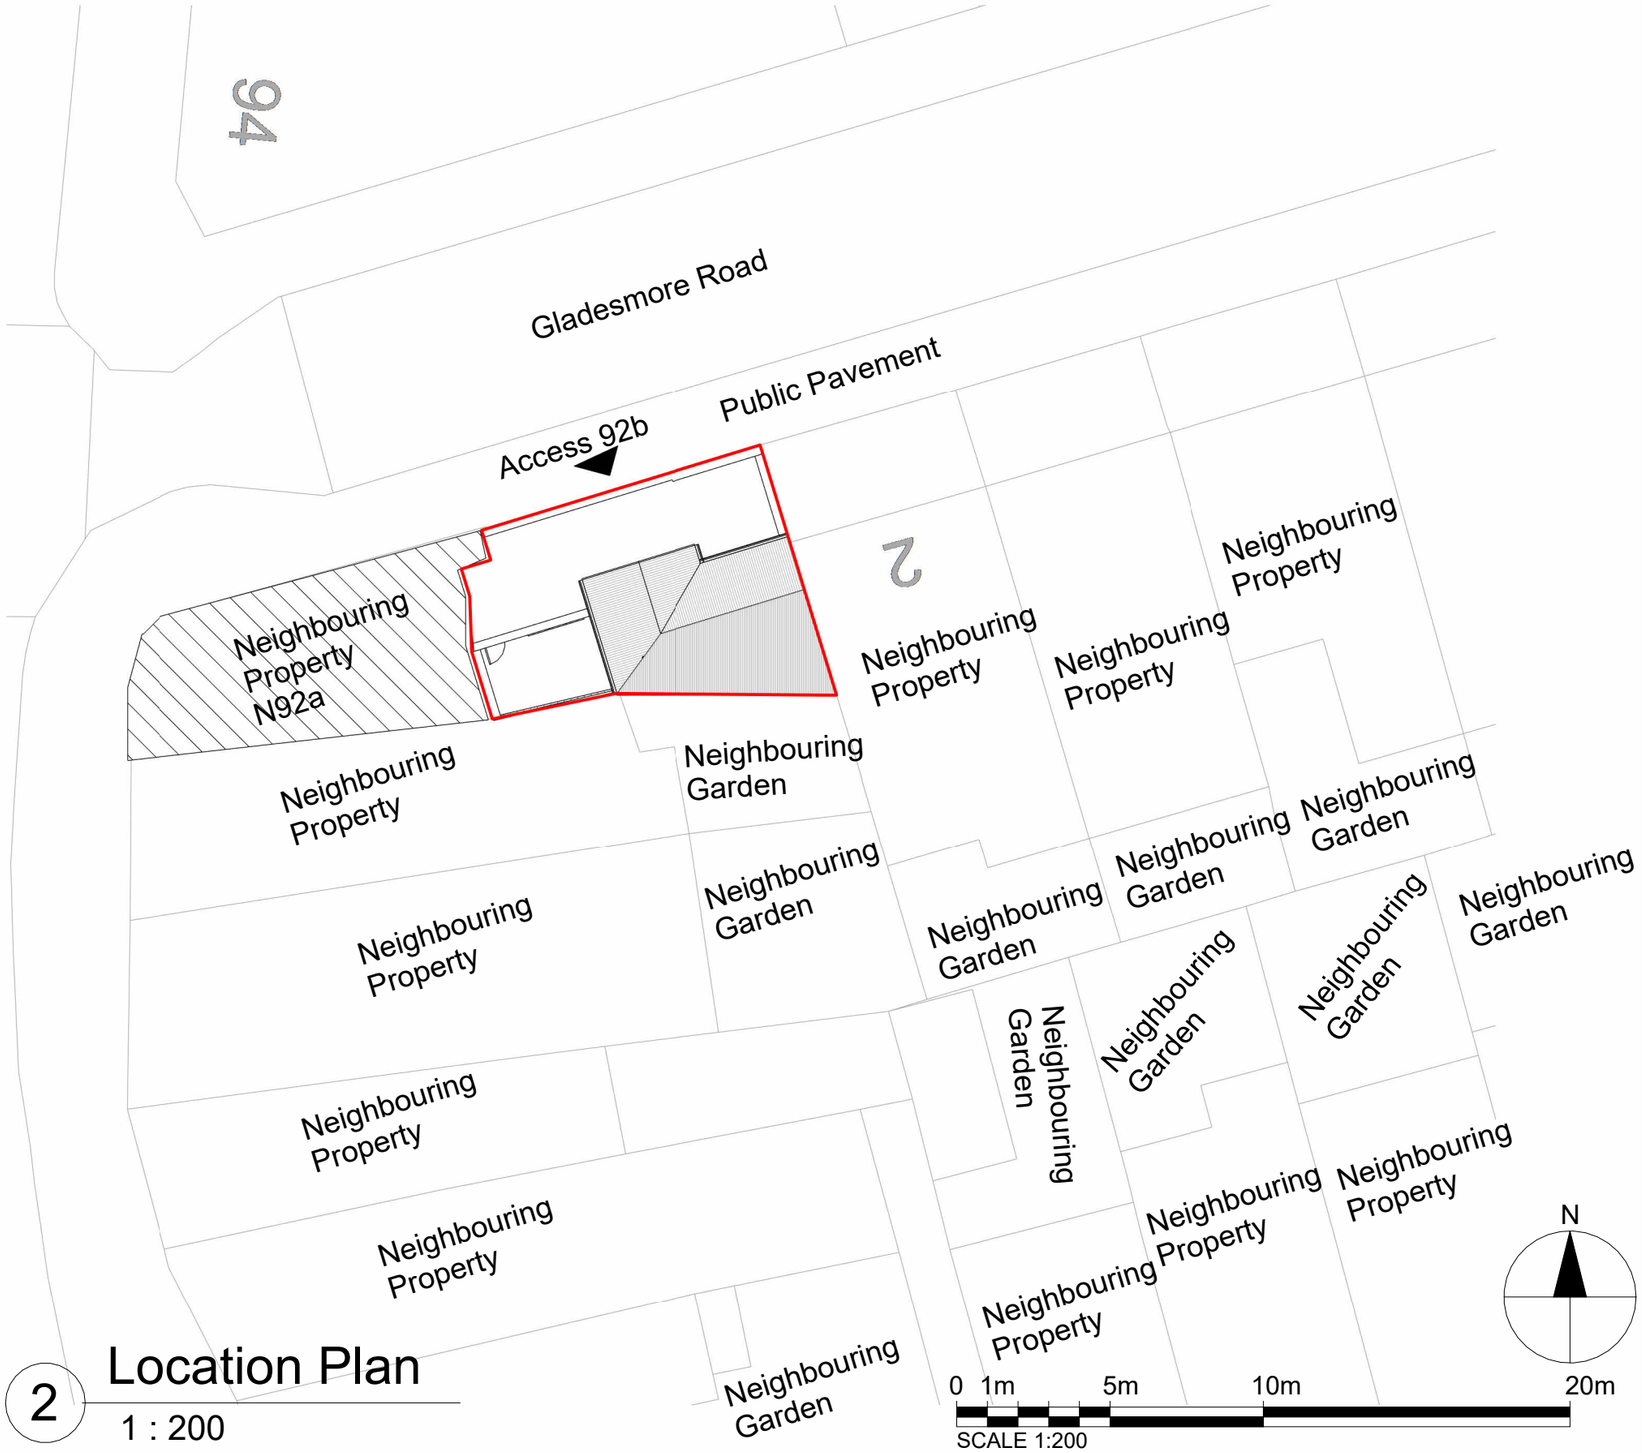

2 Location Plan

1 : 200

Notes.
Contractors must verify all dimensions at the site before comencing any work.
No constrcution work before Building Control approval and structural engineer confirmation.
Any discrepancies to be reported to Gridline.
All drawings are to be read in conjunction with all relevant drawings and specifications.

Project No.S

REV	DATE	DESCRIPTION	BY	CH

PROJECT TITLE
92b High Road, Haringey, N15 6JU

DRAWING TITLE
Pre-Existing Os Map & Location Plan

DATE	Project No.	DRAWING No.	SCALE @ A3	Drawn by:
March 2026	11267	PE L001	As Indicated	Pedro Lemos

PLANNING SERVICES
Unit 9b,The High Cross Centre,
Fountayne Rd,
N154BE
TEL: 020 8802 3480
www.samplanning.co.uk

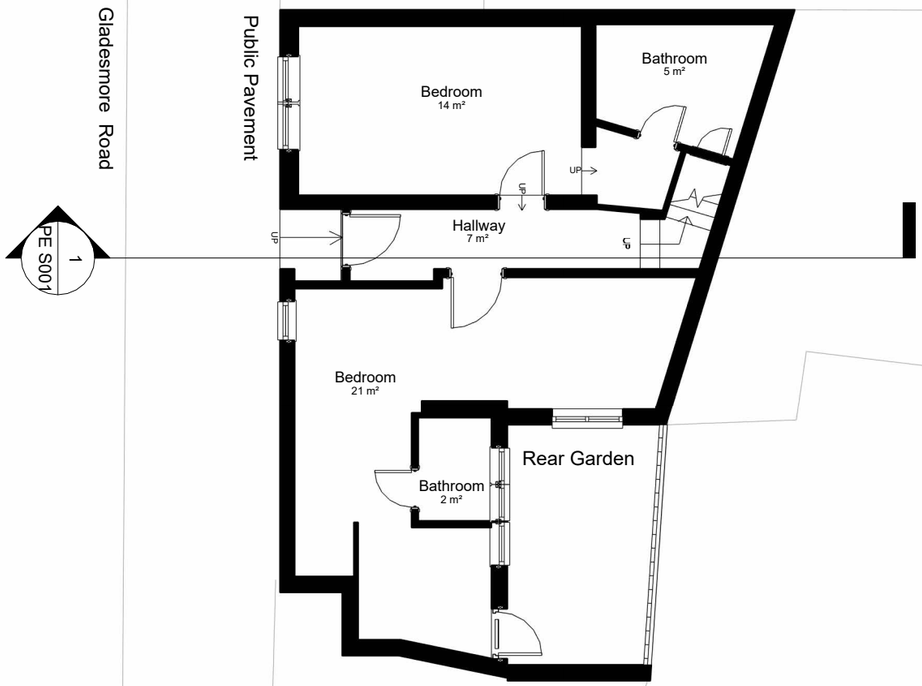

Notes.
Contractors must verify all dimensions at the site before comencing any work.
No constrcution work before Building Control approval and structural engineer confirmation.
Any discrepancies to be reported to Gridline.
All drawings are to be read in conjunction with all relevant drawings and specifications.

Project No.S

REV	DATE	DESCRIPTION	BY	CH

PROJECT TITLE
92b High Road, Haringey,
N15 6JU

DRAWING TITLE
Pre-Existing Ground Floor Plan

DATE	Project No.	DRAWING No.	SCALE @ A3	Drawn by:
March 2026	11267	PE P001	1 : 100	Pedro Lemos

PLANNING SERVICES
Unit 9b,The High Cross Centre,
Fountayne Rd,
N154BE
TEL: 020 8802 3480
www.samplanning.co.uk

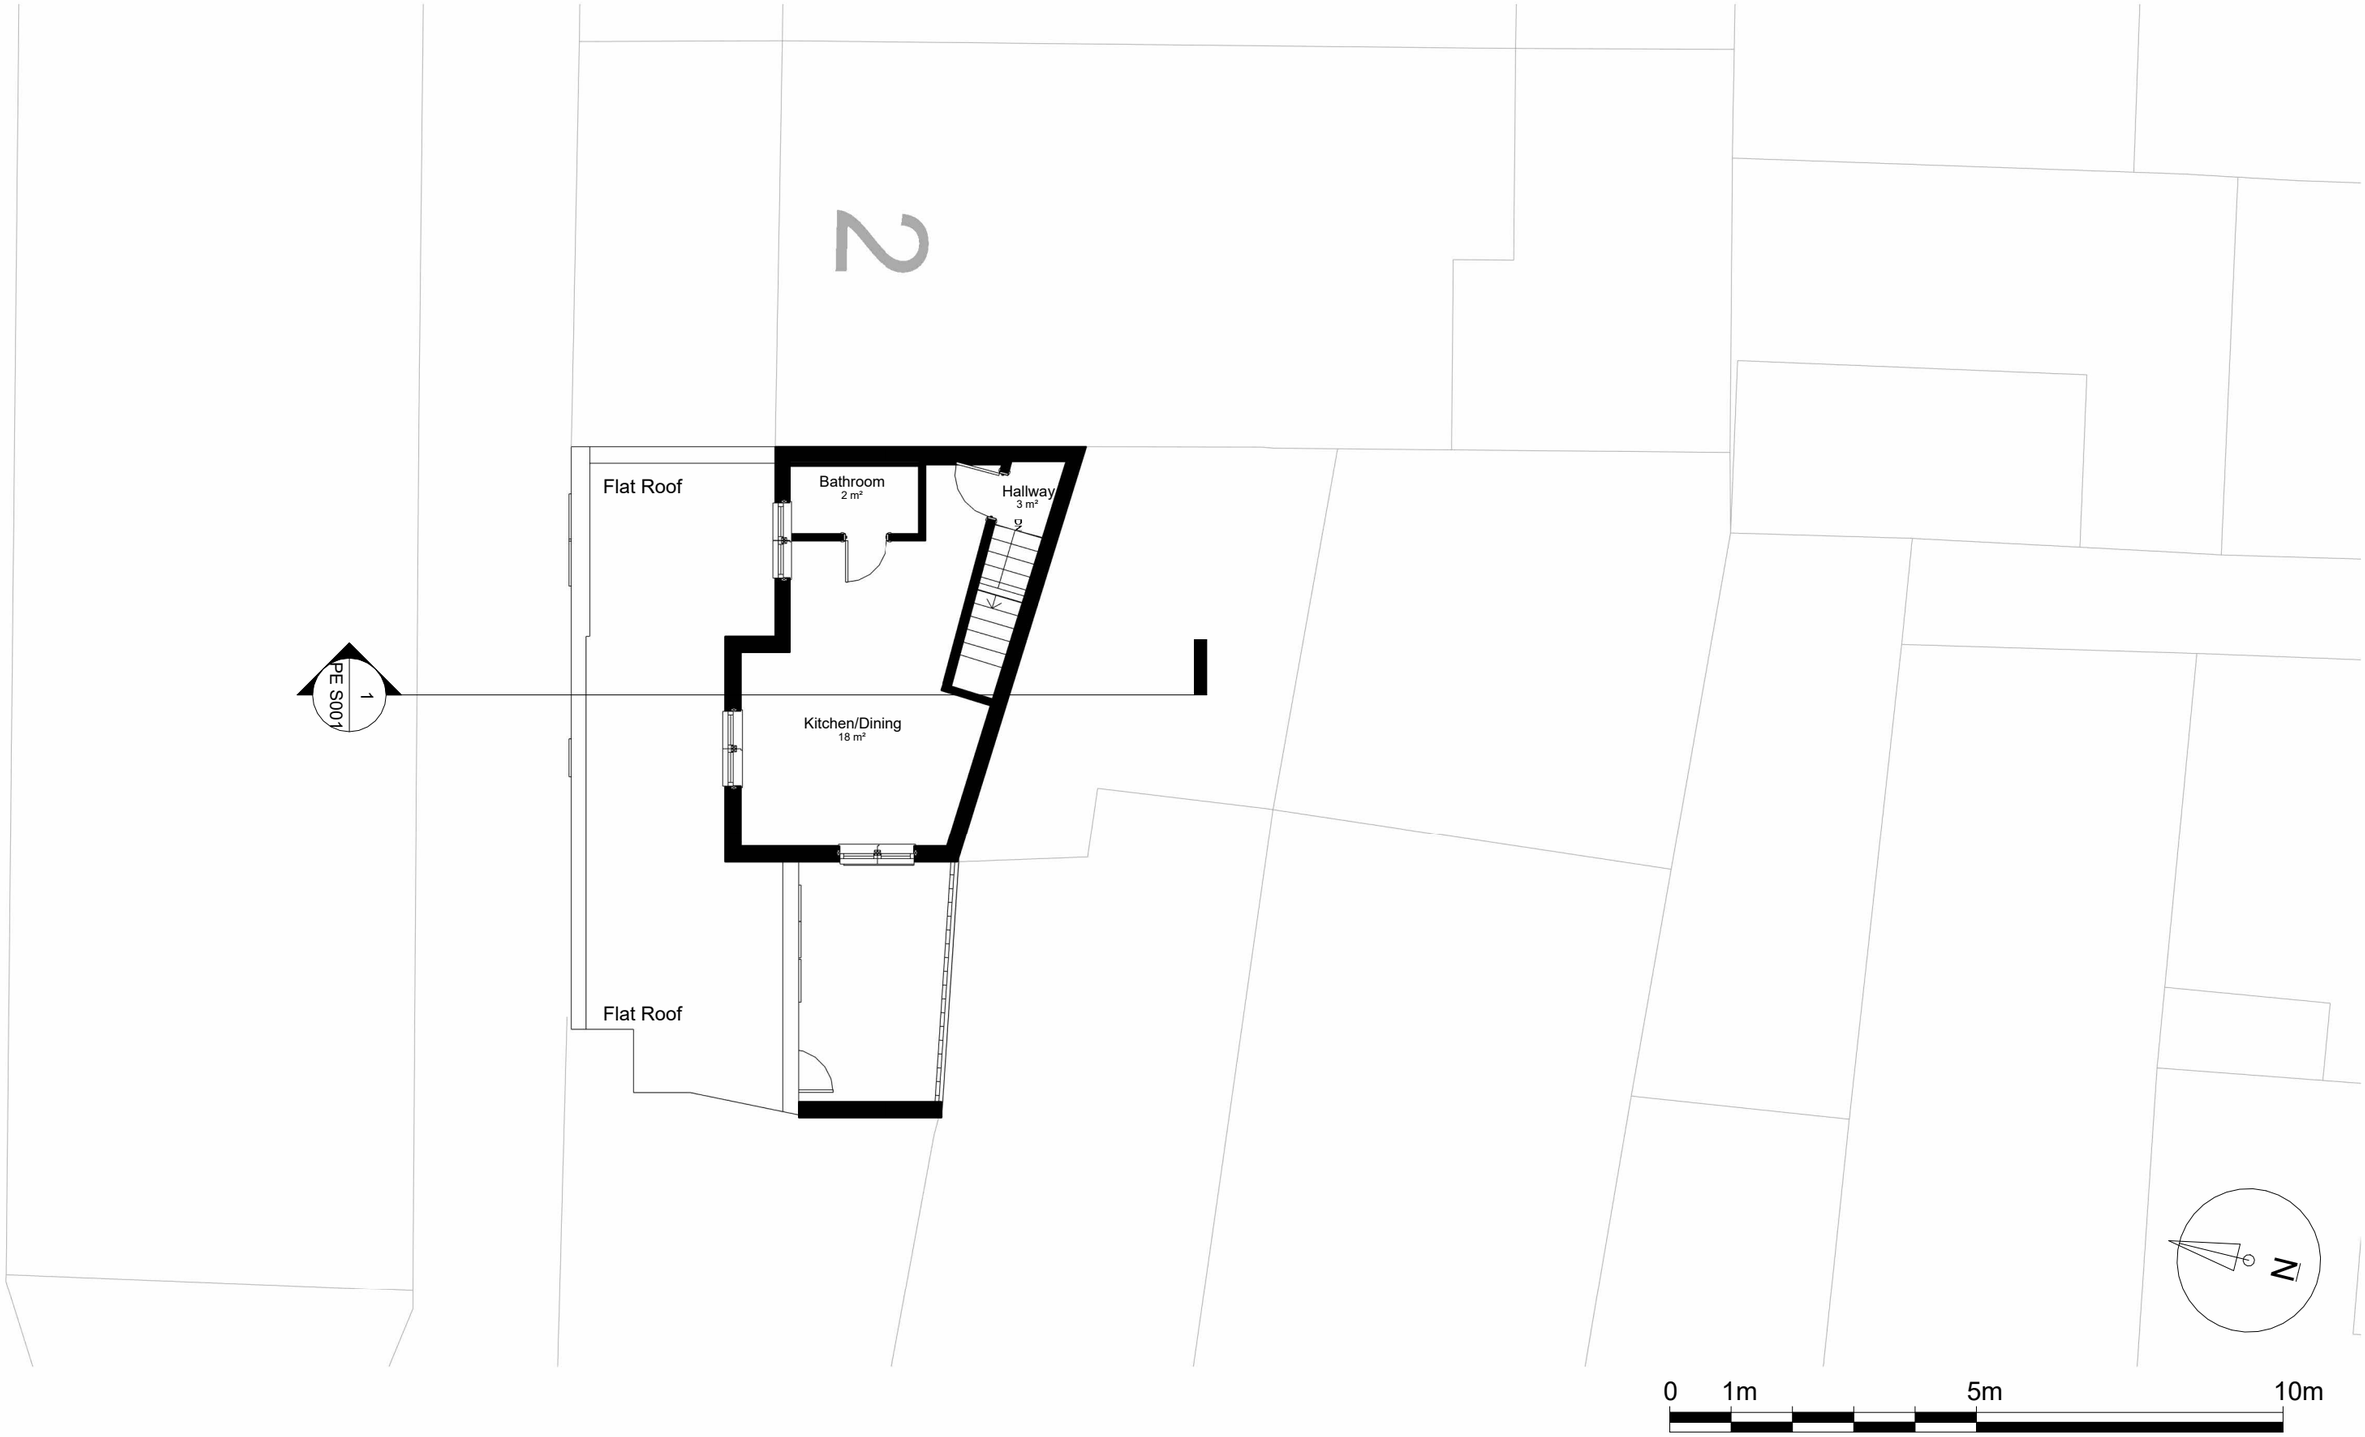

Notes.
Contractors must verify all dimensions at the site before comencing any work.
No constrcution work before Building Control approval and structural engineer confirmation.
Any discrepancies to be reported to Gridline.
All drawings are to be read in conjunction with all relevant drawings and specifications.

Project No.S

REV	DATE	DESCRIPTION	BY	CH

PROJECT TITLE
92b High Road, Haringey,
N15 6JU

DRAWING TITLE
Pre-Existing First Floor Plan

DATE	Project No.	DRAWING No.	SCALE @ A3	Drawn by:
March 2026	11267	PE P002	1 : 100	Pedro Lemos

PLANNING SERVICES
Unit 9b,The High Cross Centre,
Fountayne Rd,
N154BE
TEL: 020 8802 3480
www.samplanning.co.uk

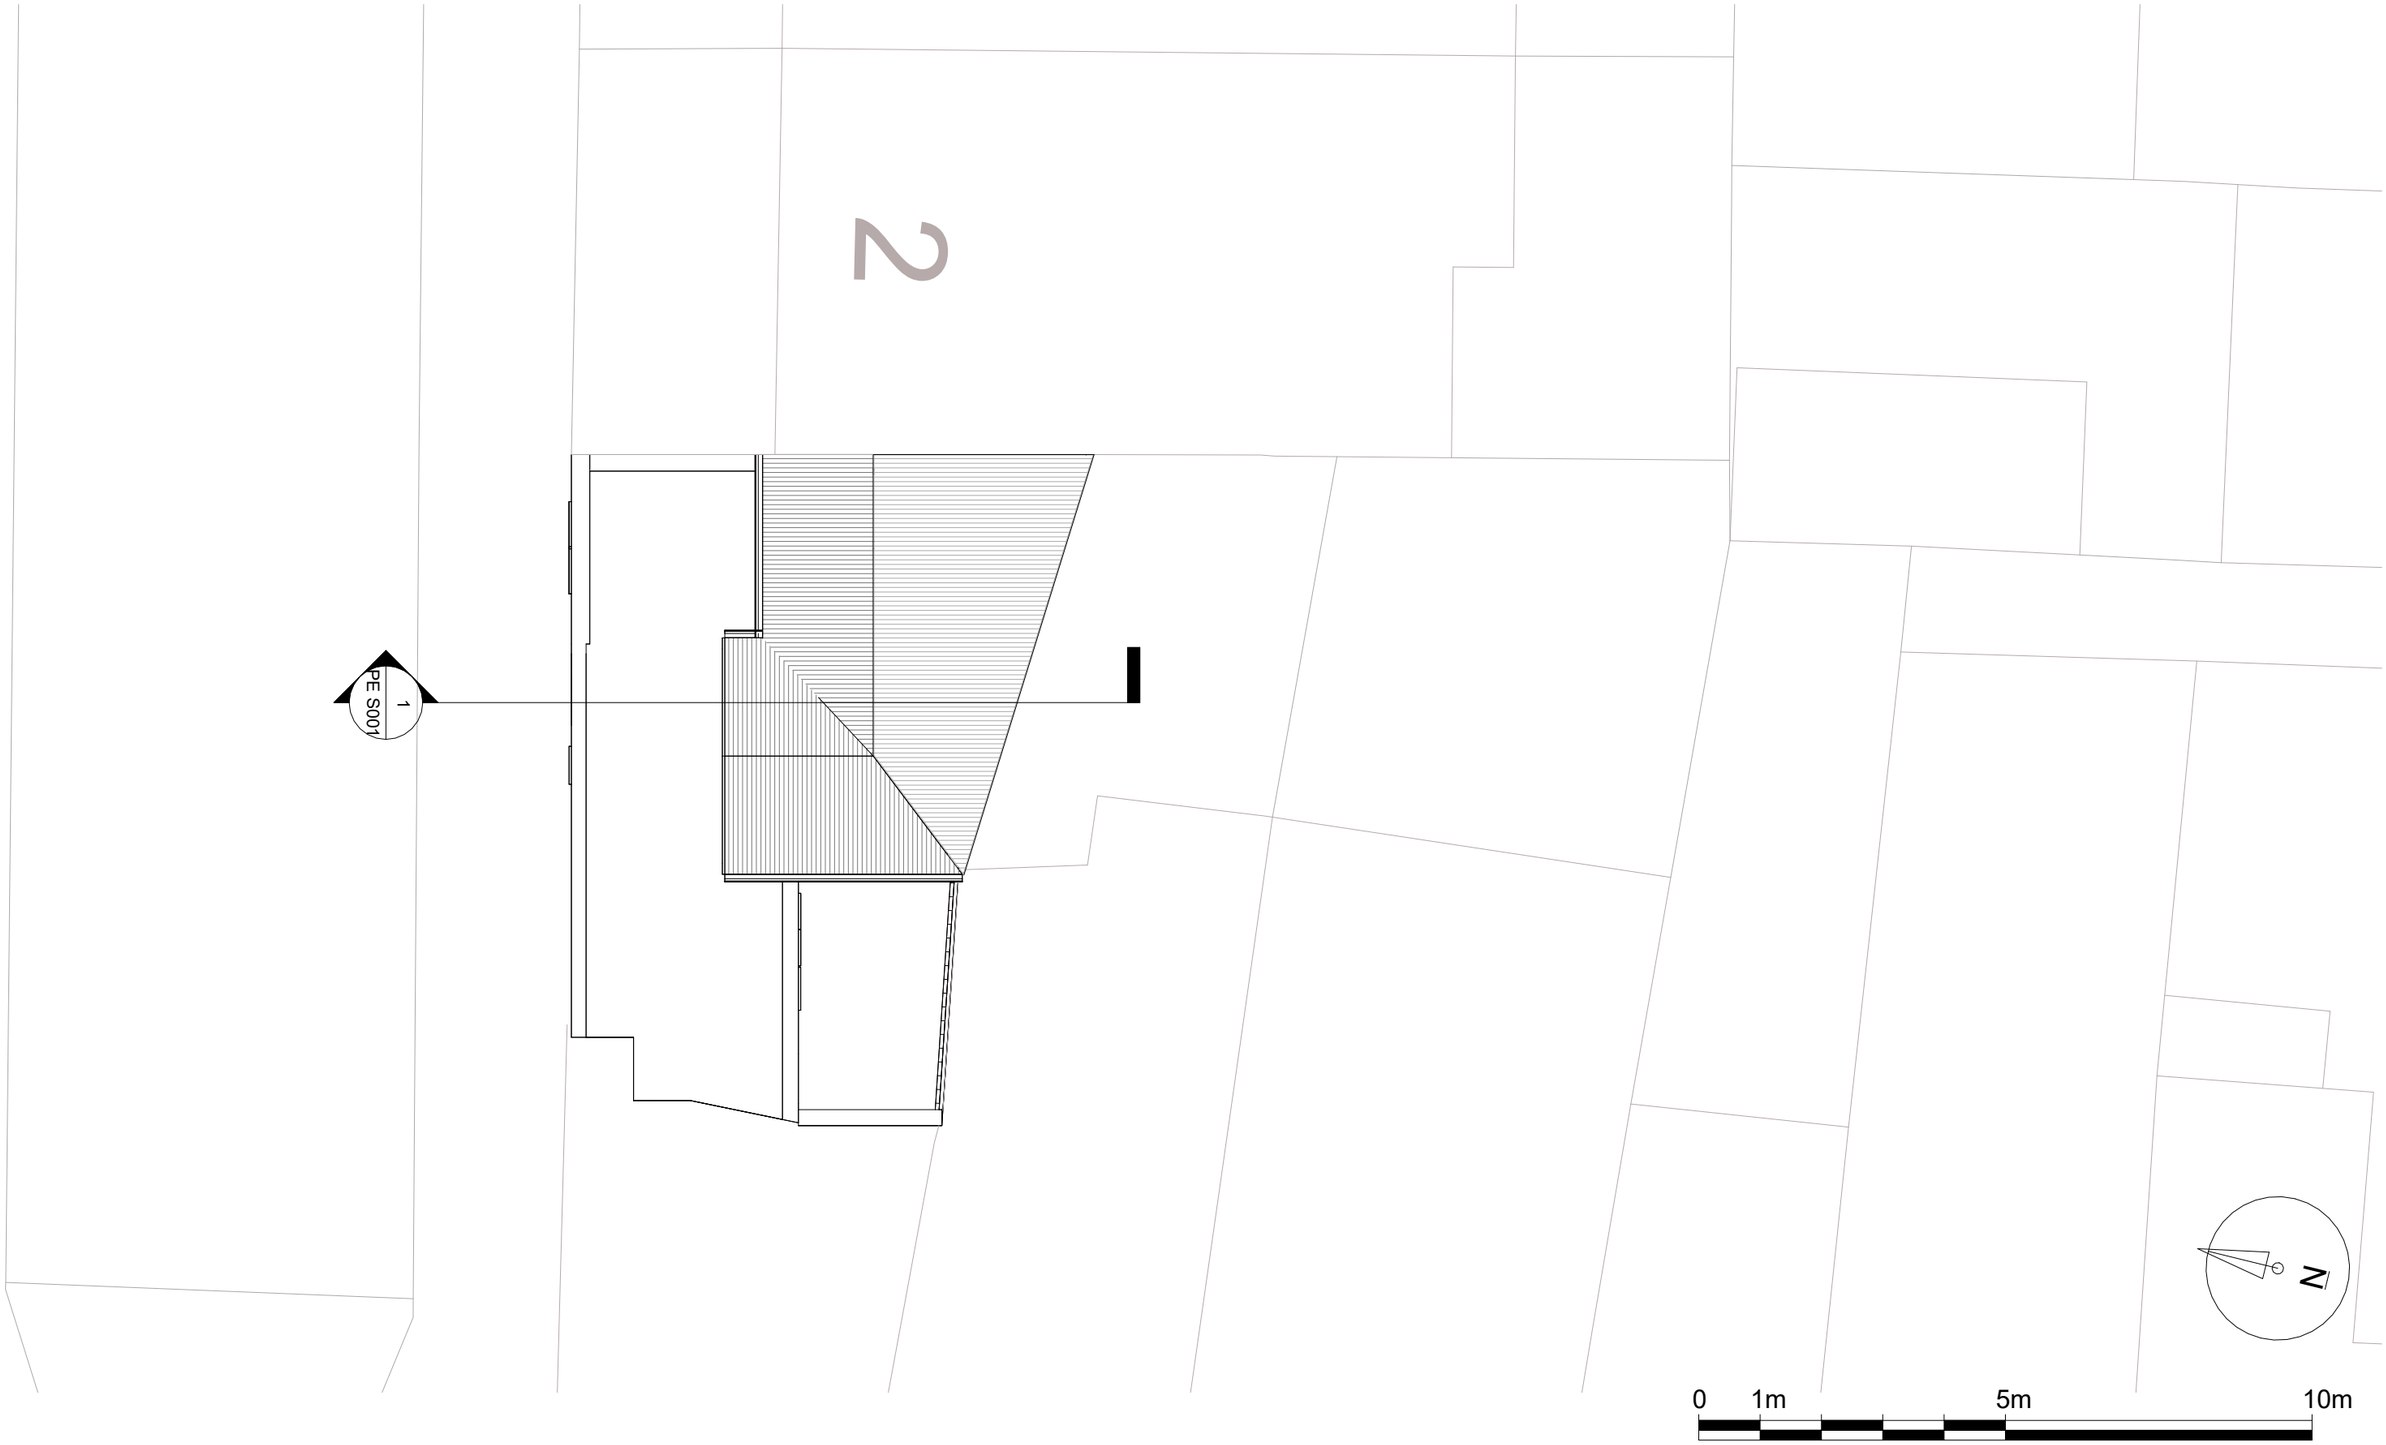

Notes.
Contractors must verify all dimensions at the site before comencing any work.
No constrcution work before Building Control approval and structural engineer confirmation.
Any discrepancies to be reported to Gridline.
All drawings are to be read in conjunction with all relevant drawings and specifications.

Project No.S

REV	DATE	DESCRIPTION	BY	CH

PROJECT TITLE
92b High Road, Haringey,
N15 6JU

DRAWING TITLE
Pre-Existing Roof Plan

DATE	Project No.	DRAWING No.	SCALE @ A3	Drawn by:
March 2026	11267	PE P003	1 : 100	Pedro Lemos

PLANNING SERVICES
Unit 9b,The High Cross Centre,
Fountayne Rd,
N154BE
TEL: 020 8802 3480
www.samplanning.co.uk

Notes.
Contractors must verify all dimensions at thesite before comencing any work.
No constrcution work before Building Control approval and structural engineer confirmation.
Any discrepancies to be reported to Gridline.
All drawings are to be read in conjunction with all relevant drawings and specifications.
The Drawings Are For Planning Purposes only

Project No.S

REV	DATE	DESCRIPTION	BY	CH

PROJECT TITLE
92b High Road, Haringey, N15 6JU

DRAWING TITLE
Pre-Existing Front & Rear Elevations

DATE	Project No.	DRAWING No.	SCALE @ A3	Drawn by:
March 2026	11267	PE E001	1 : 100	Pedro Lemos

PLANNING SERVICES
Unit 9b,The High Cross Centre,
Fountayne Rd,
N154BE
TEL: 020 8802 3480
www.samplanning.co.uk

1 Side 1
1 : 100

2 Side 2
1 : 100

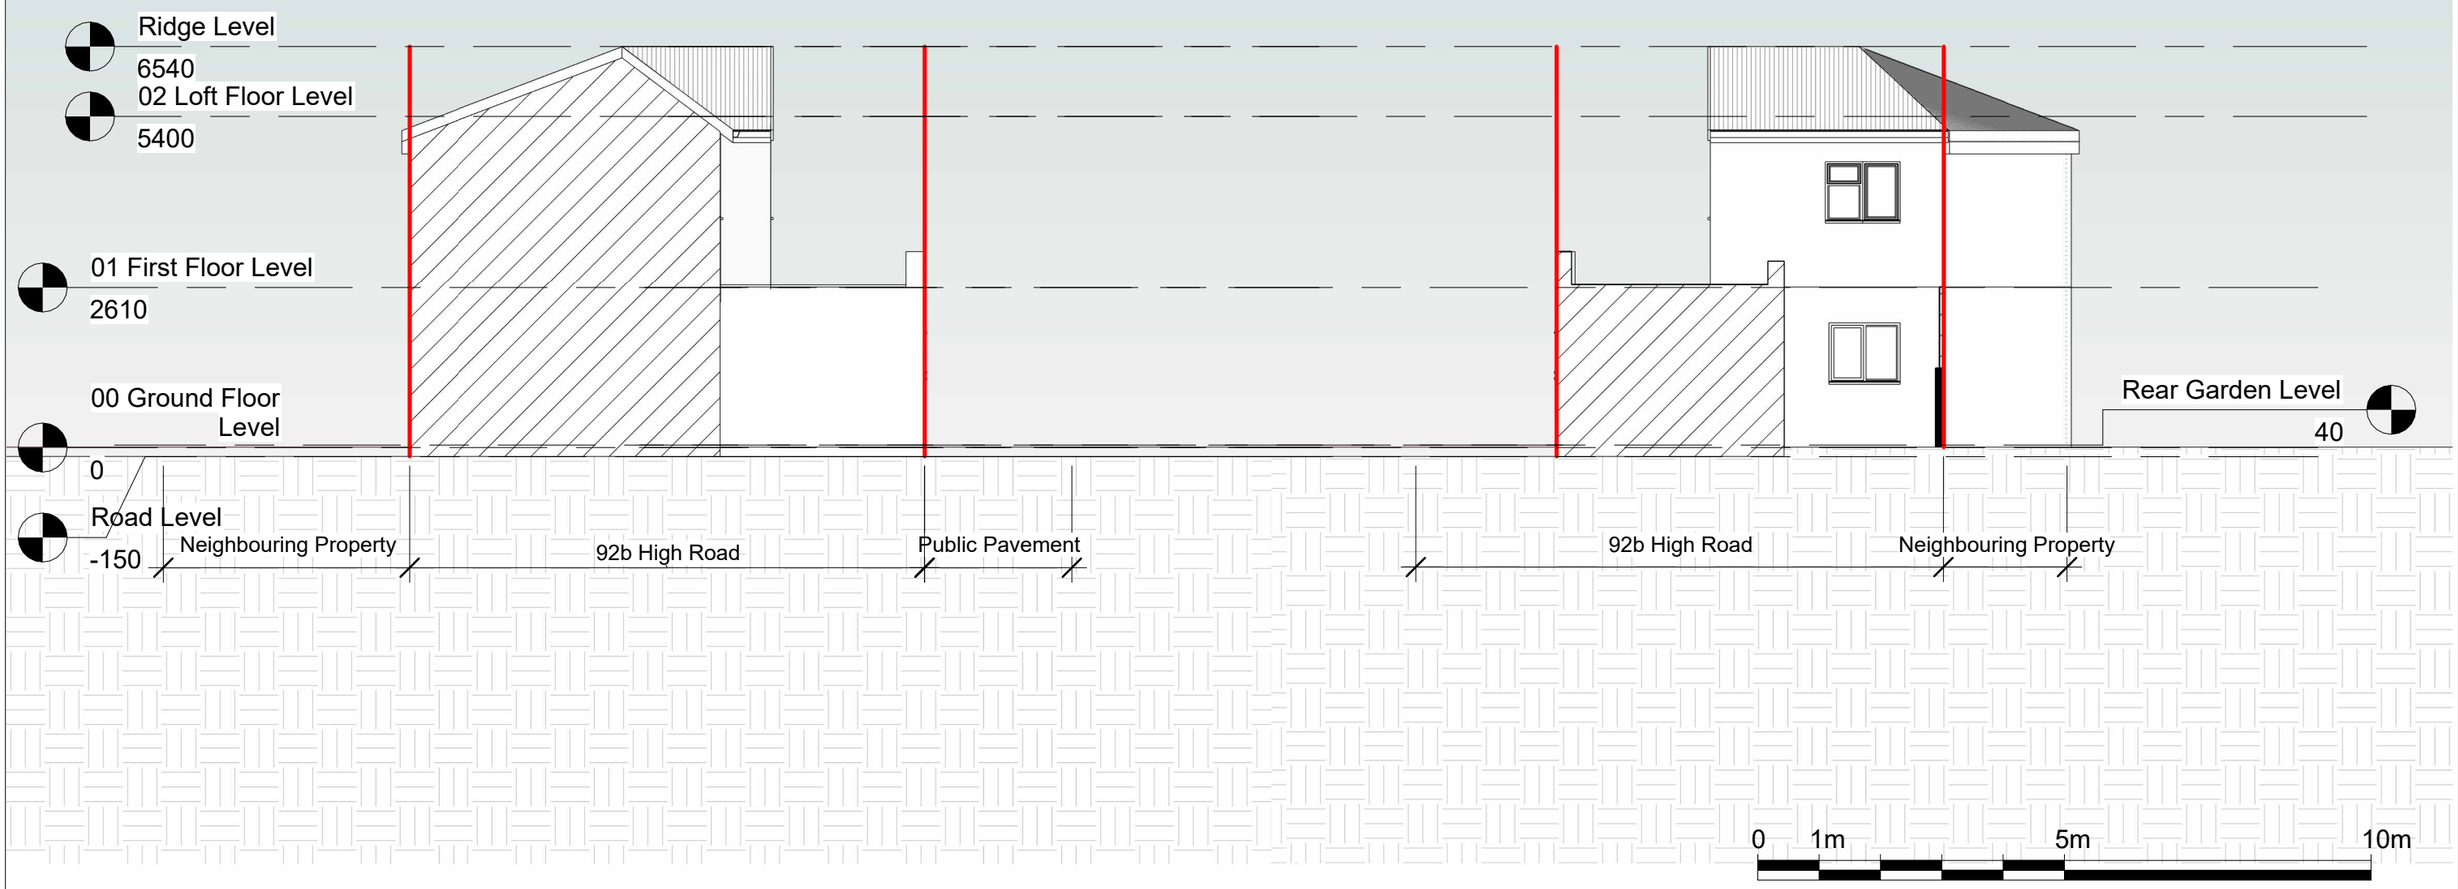

Notes.
Contractors must verify all dimensions at thesite before comencing any work.
No constrcution work before Building Control approval and structural engineer confirmation.
Any discrepancies to be reported to Gridline.
All drawings are to be read in conjunction with all relevant drawings and specifications.
The Drawings Are For Planning Purposes only

Project No.S

REV	DATE	DESCRIPTION	BY	CH

PROJECT TITLE
92b High Road, Haringey, N15 6JU

DRAWING TITLE
Pre-Existing Side Elevation 01 & 02

DATE	Project No.	DRAWING No.	SCALE @ A3	Drawn by:
March 2026	11267	PE E002	1 : 100	Pedro Lemos

PLANNING SERVICES
Unit 9b,The High Cross Centre,
Fountayne Rd,
N154BE
TEL: 020 8802 3480
www.samplanning.co.uk

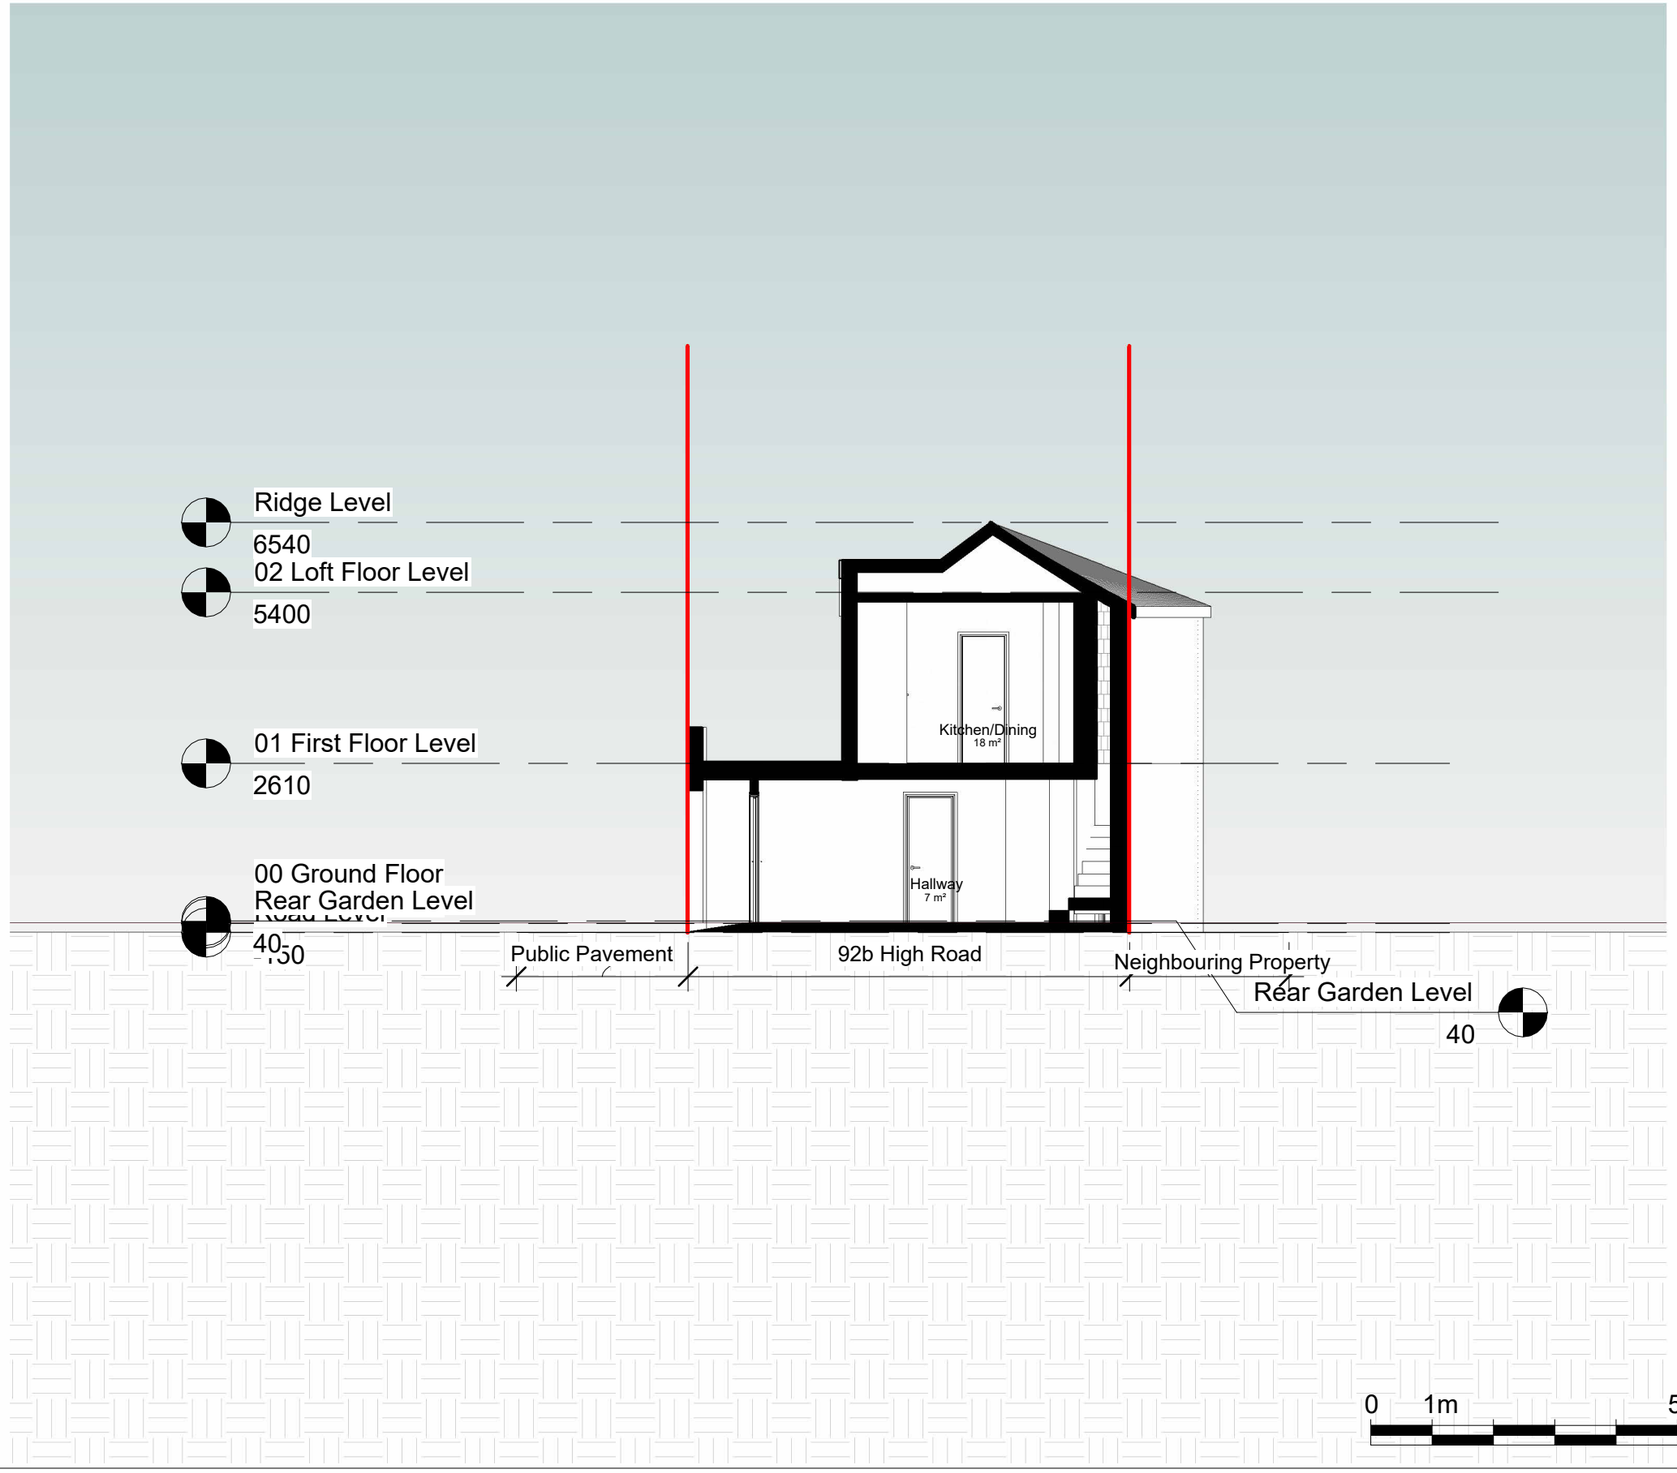

Notes.
Contractors must verify all dimensions at thesite before comencing any work.
No constrcution work before Building Control approval and structural engineer confirmation.
Any discrepancies to be reported to Gridline.
All drawings are to be read in conjunction with all relevant drawings and specifications.
The Drawings Are For Planning Purposes only

Project No.S

REV	DATE	DESCRIPTION	BY	CH

PROJECT TITLE
92b High Road, Haringey, N15 6JU

DRAWING TITLE
Pre-Existing Section AA

DATE	Project No.	DRAWING No.	SCALE @ A3	Drawn by:
March 2026	11267	PE S001	1 : 100	Pedro Lemos

PLANNING SERVICES
Unit 9b,The High Cross Centre,
Fountayne Rd,
N154BE
TEL: 020 8802 3480
www.samplanning.co.uk

1 Front Perspective

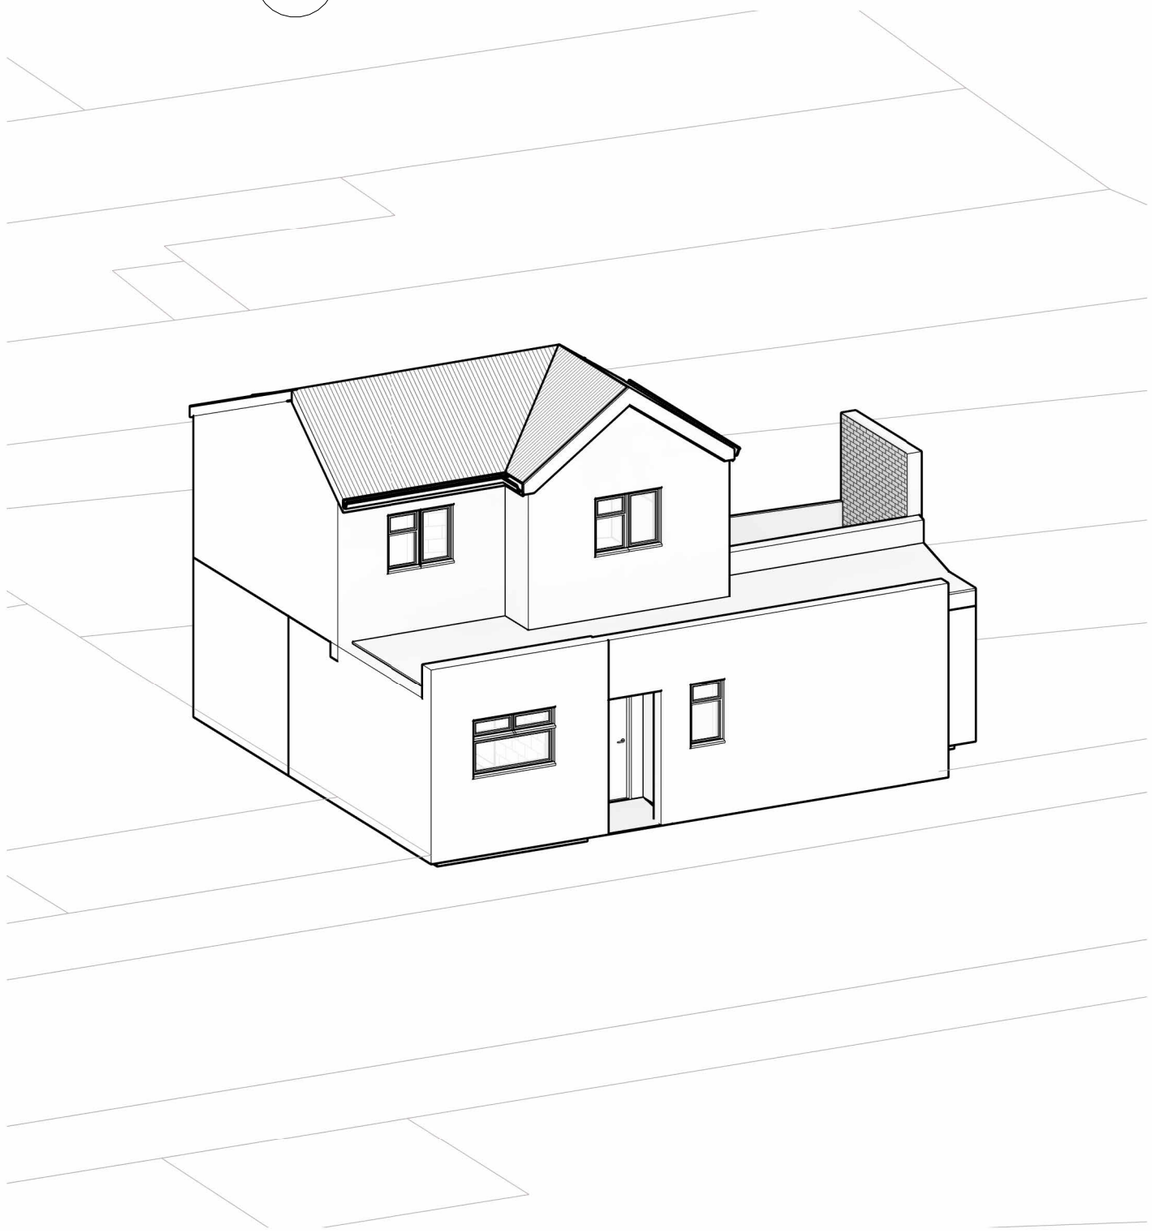

2 Rear Perspective

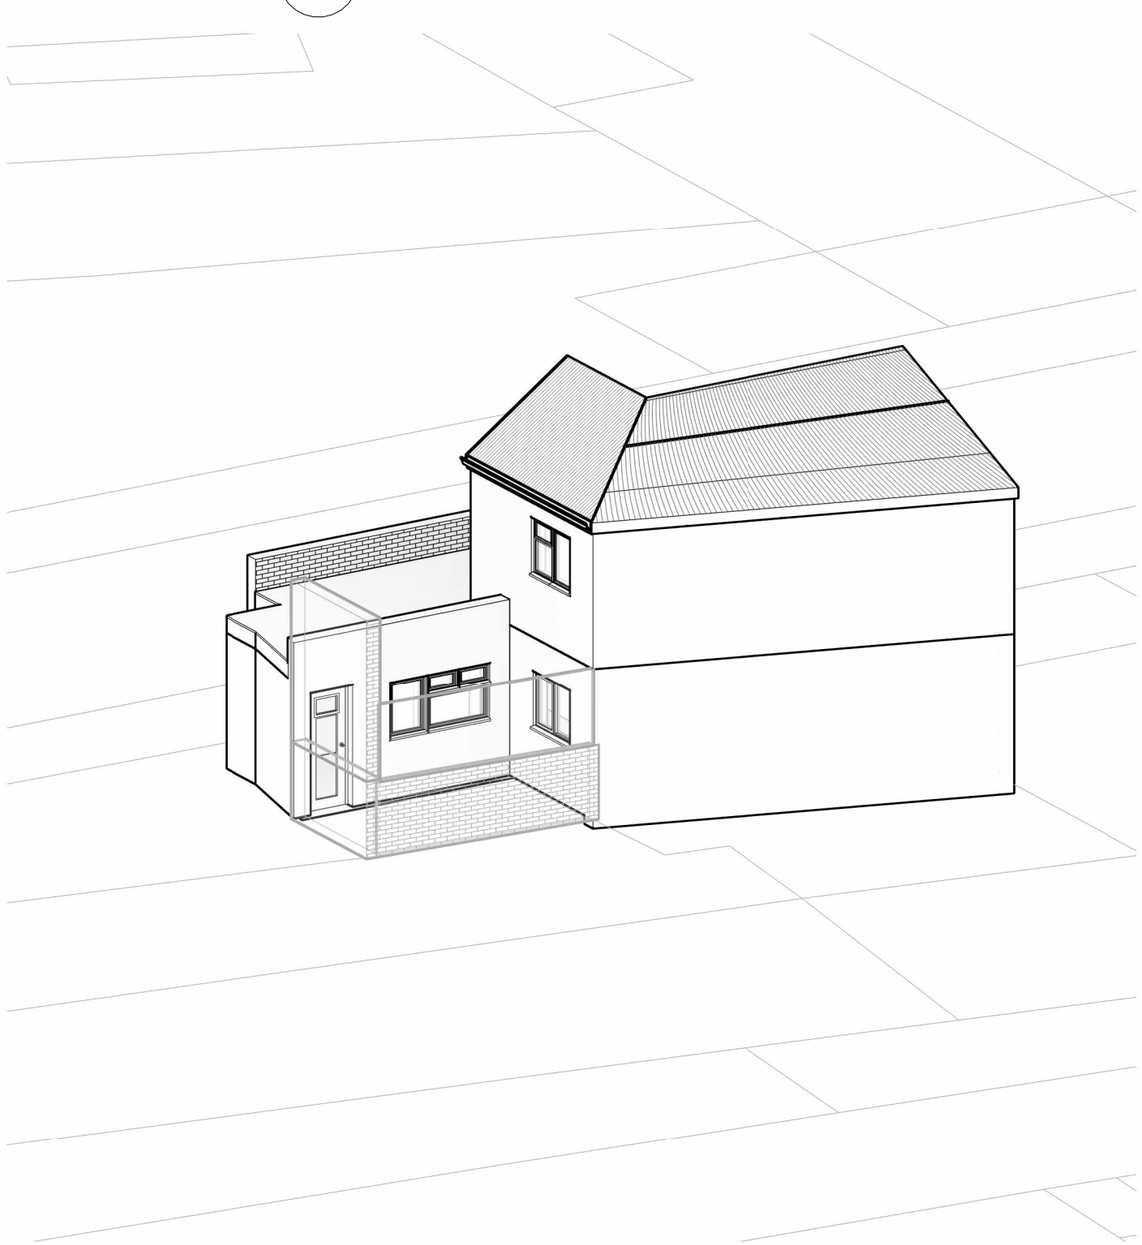

Notes.
Contractors must verify all dimensions at the site before comencing any work.
No constrcution work before Building Control approval and structural engineer confirmation.
Any discrepancies to be reported to Gridline.
All drawings are to be read in conjunction with all relevant drawings and specifications.

Project No.S

REV	DATE	DESCRIPTION	BY	CH

PROJECT TITLE
92b High Road, Haringey,
N15 6JU

DRAWING TITLE
Pre-Existing Perspectives

DATE	Project No.	DRAWING No.	SCALE @ A3	Drawn by:
March 2026	11267	PE PE001		Pedro Lemos

PLANNING SERVICES
Unit 9b,The High Cross Centre,
Fountayne Rd,
N154BE
TEL: 020 8802 3480
www.samplanning.co.uk