


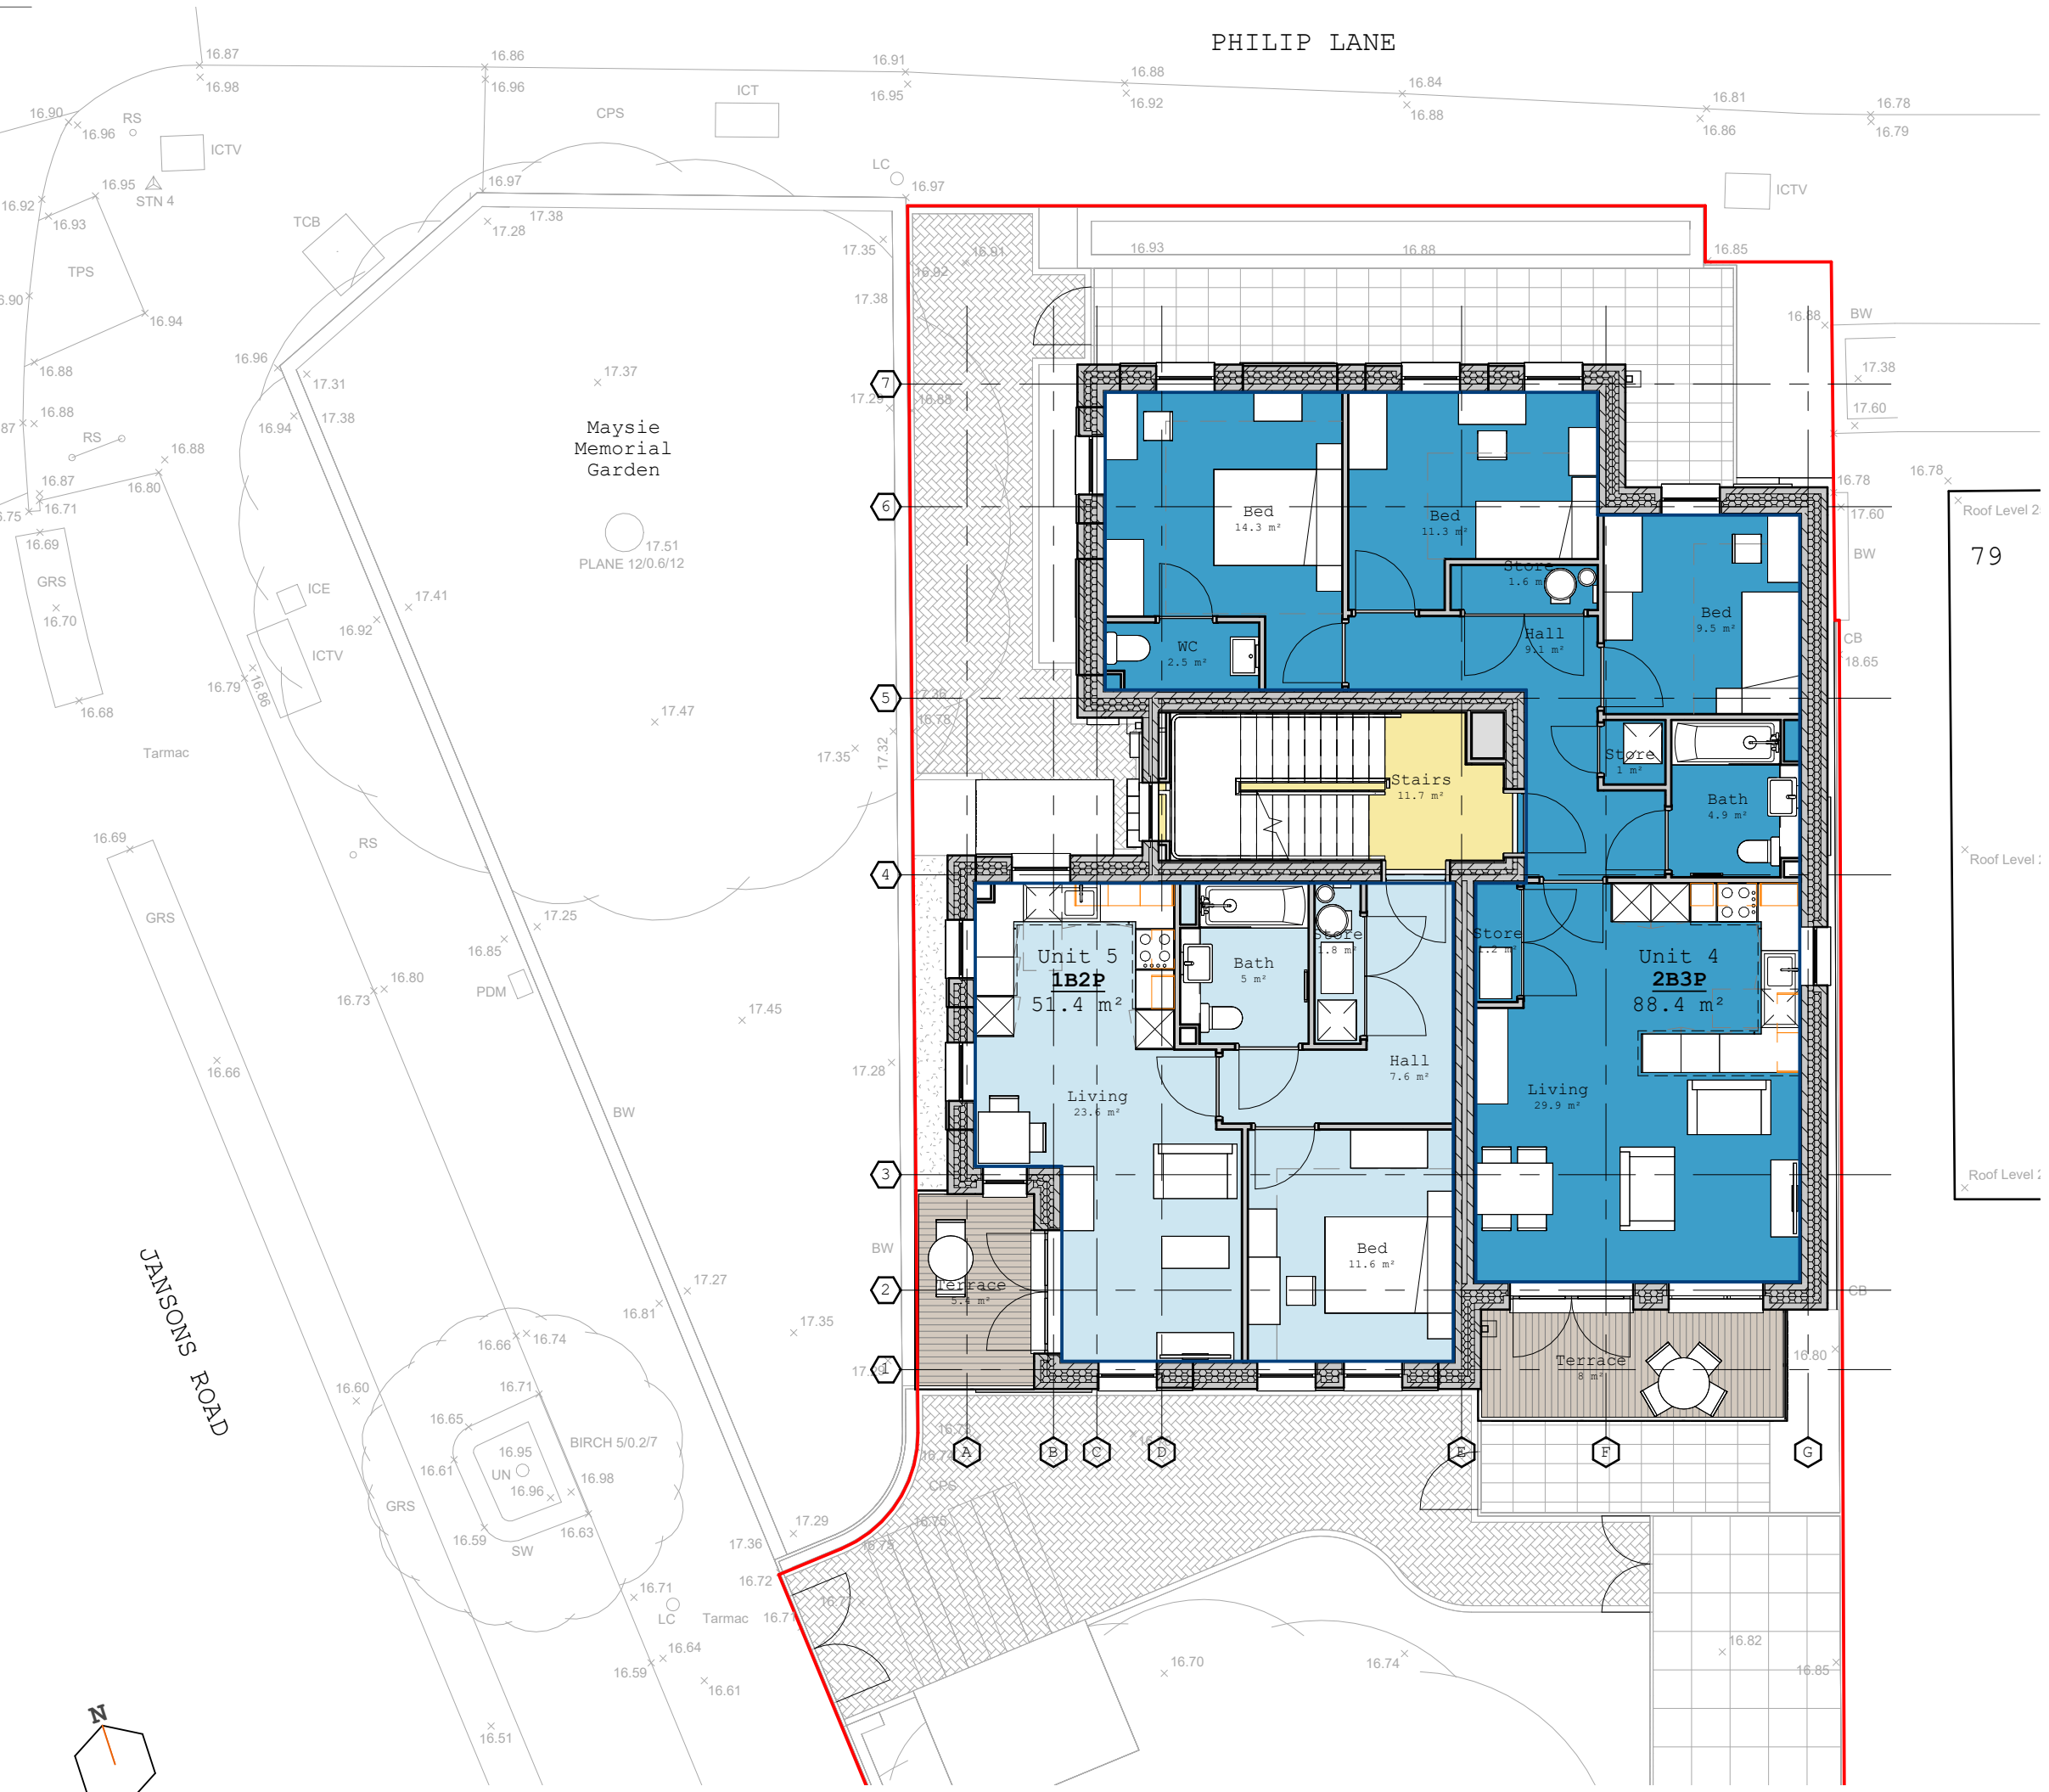

79

C3	04/06/26	C Status Update
C2	16/03/26	C Status DTM Updates
C1	13/02/26	C1 First Issue
3	12/09/25	Planning Issue

REV	DATE	DESCRIPTION
Collaborating with: AJC Ltd		
Job:	Drawing:	Revision:
1131	03-12	C3
Project: Jansons Road London, N15 4JP		
Drawing: GA Plan - Second Floor		
Date:	Status:	
Feb '26	Information	
Drawn By:	Checked By:	
MC	EM	
Colony Architects Ltd. The Wine Store, Brewery Court, Theale, Reading, RG7 5AJ +44 (0)118 380 0328 hello@colonyarchitects.com colonyarchitects.com		