


Location Plan

Site Address: 48, Dukes Avenue, Hornsey, London, N10 2PU

Date Produced: 17-Jun-2026

Scale: 1:1250 @A4

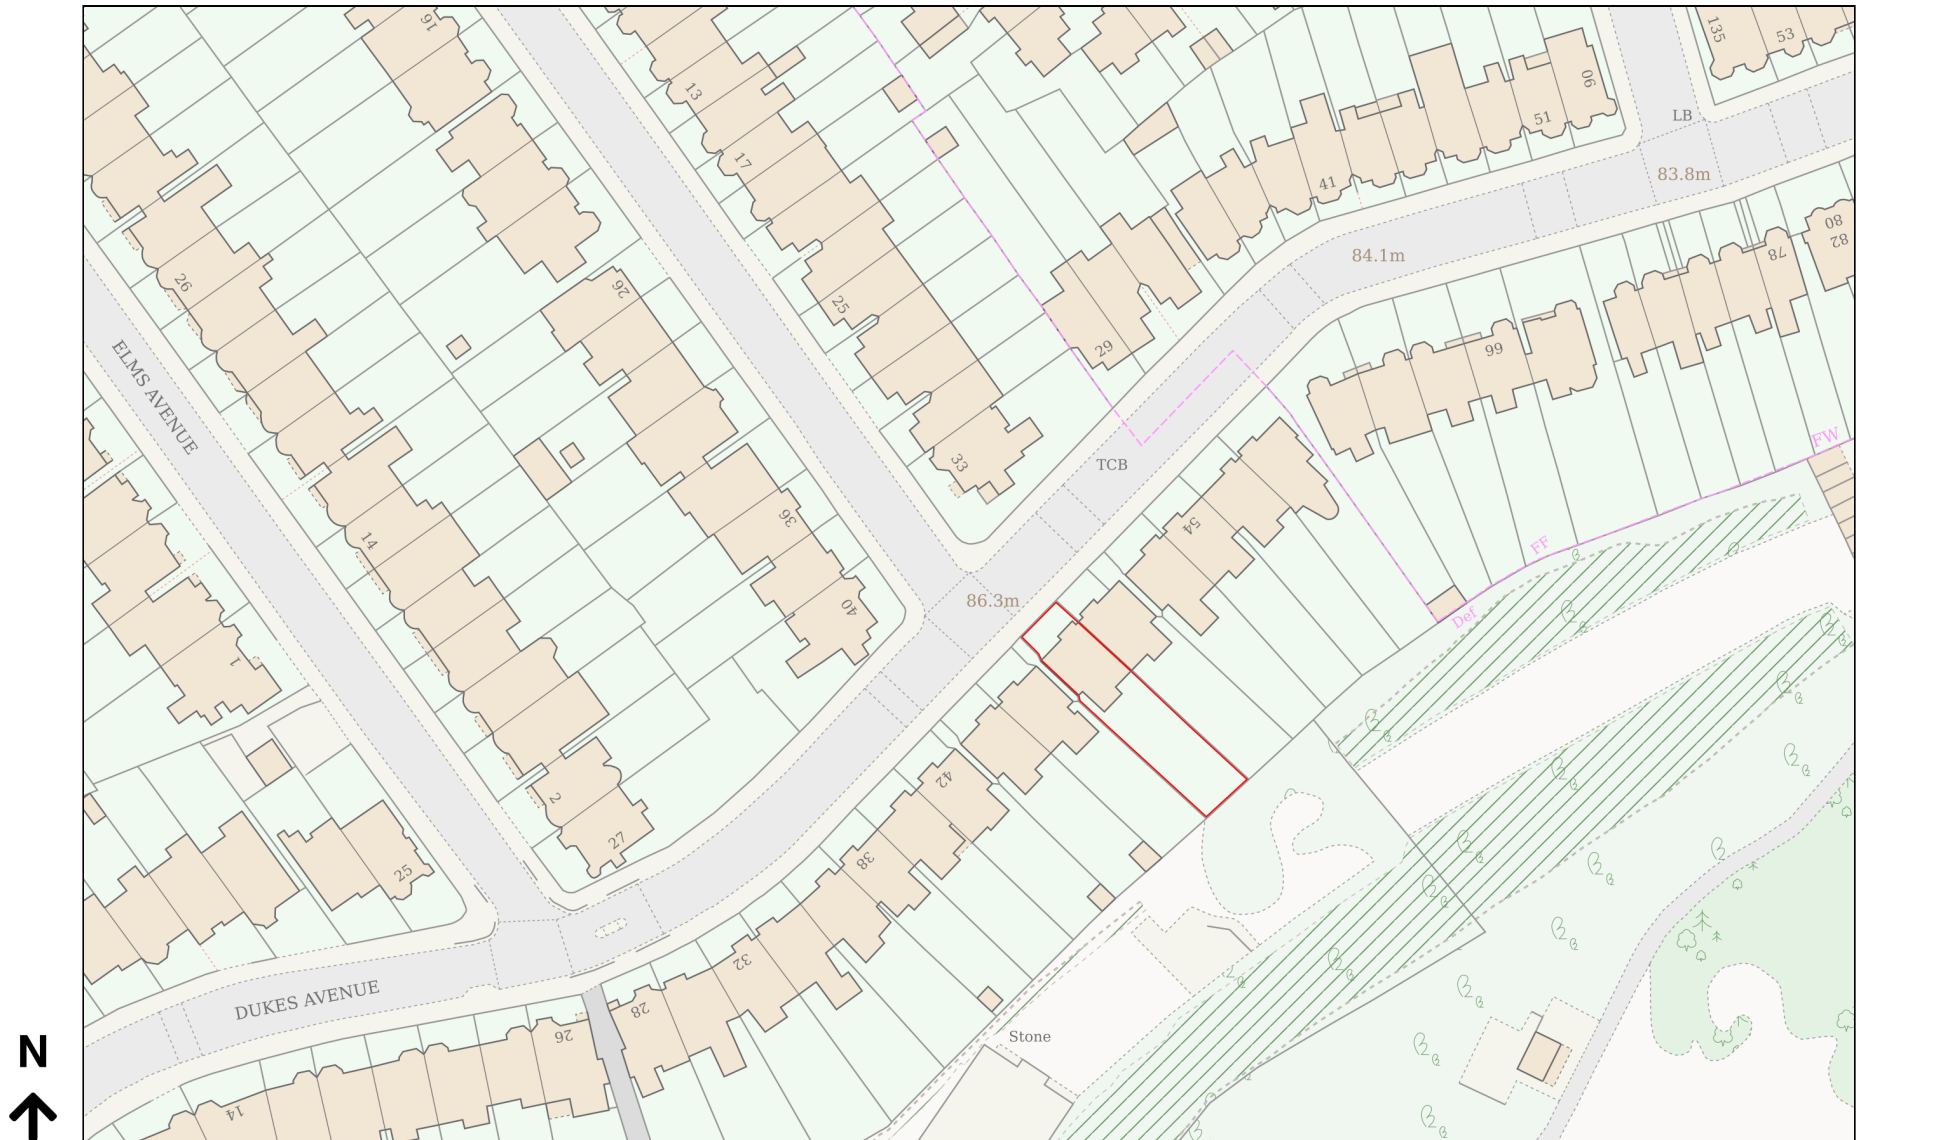

Planning Portal Reference: PP-15015524v1