


Address: O/S 158 High Rd, London, N22 6EB

Easting: 531080m

Northing: 190256m

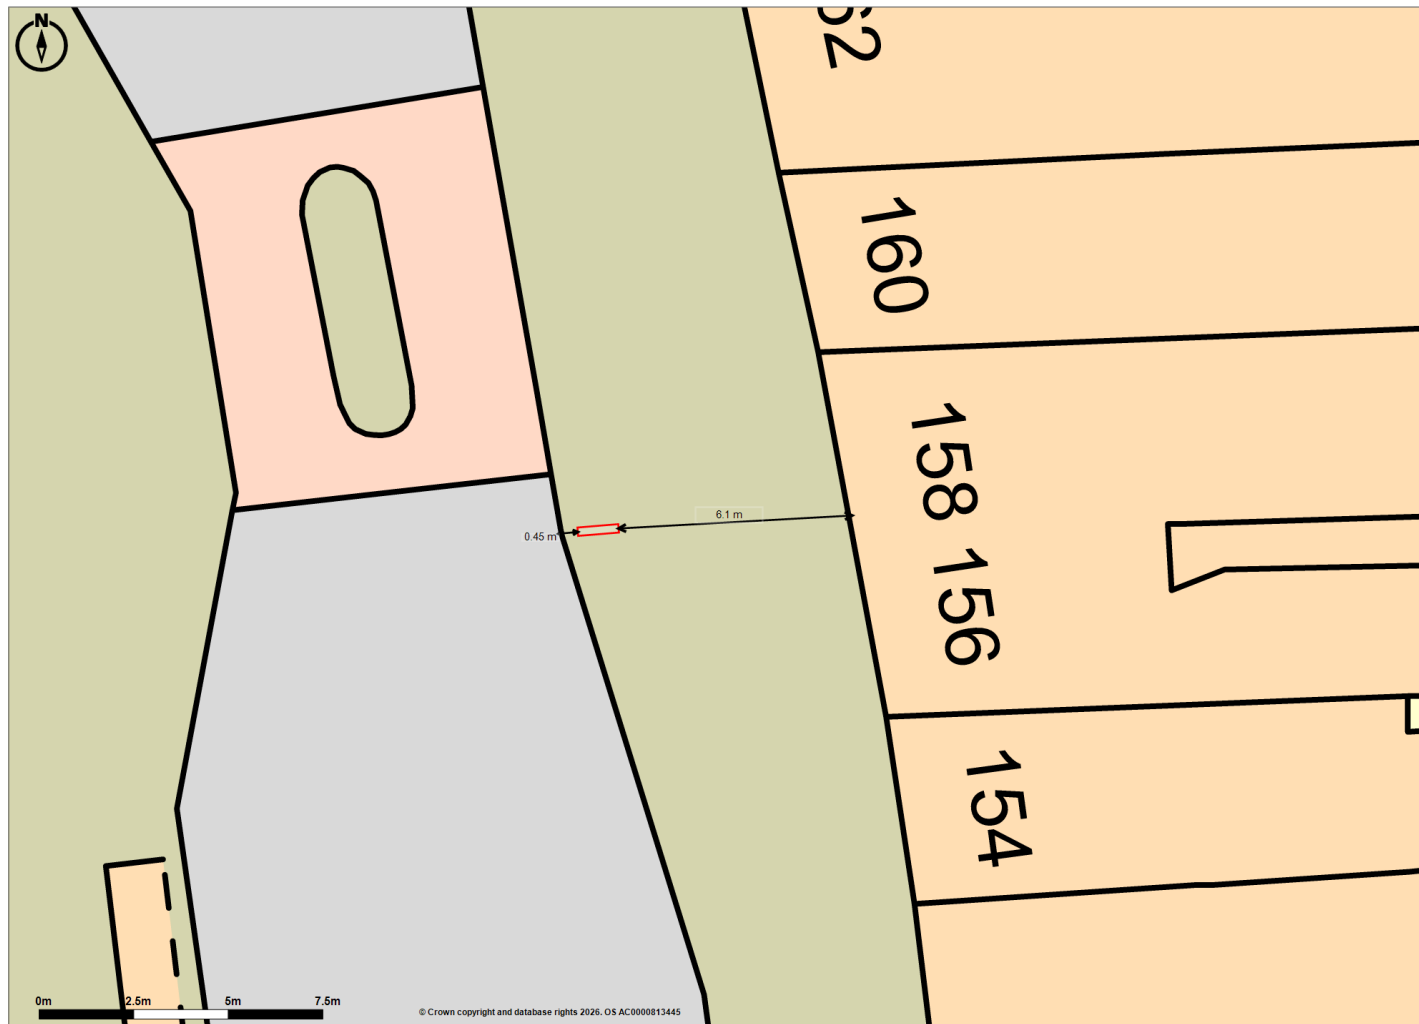

Promap
LANDMARK INFORMATION

© Crown Copyright and database rights 2026. OS AC0000813445
Plotted Scale - 1:200. Paper Size – A4



Bauer Media Outdoor UK