

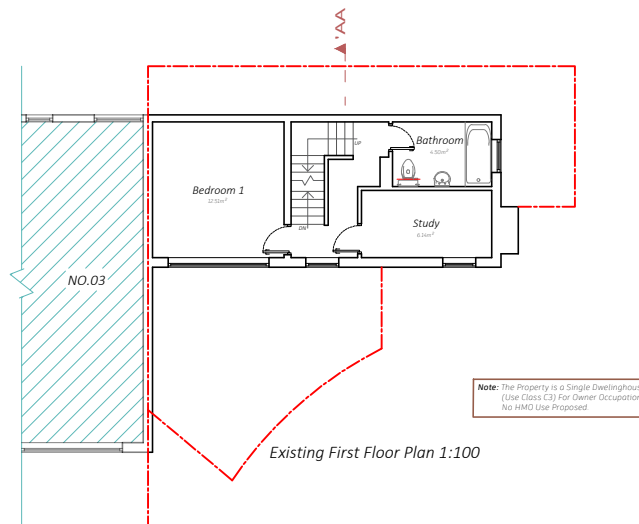
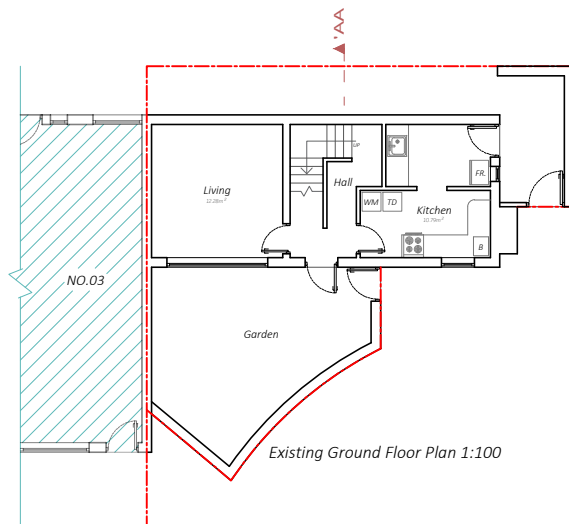
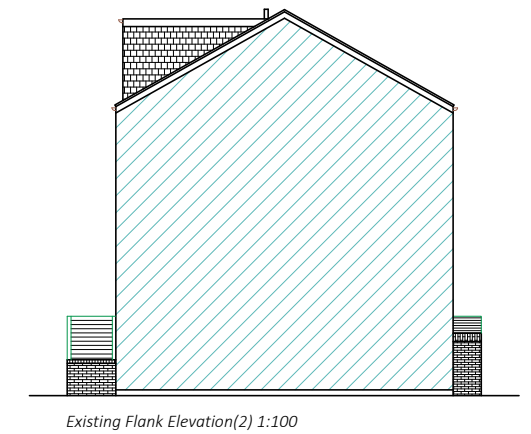
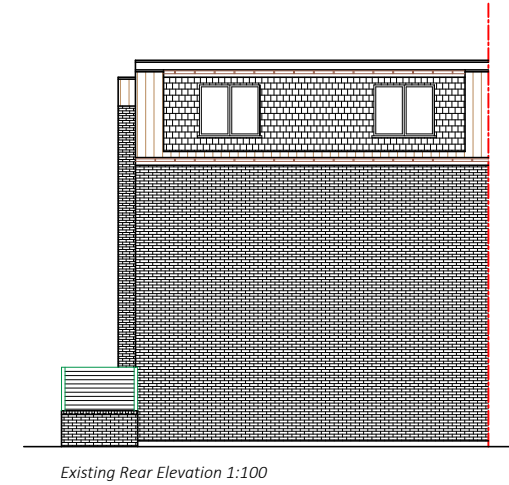
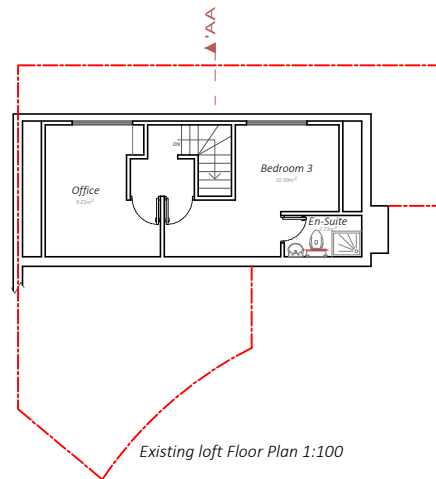
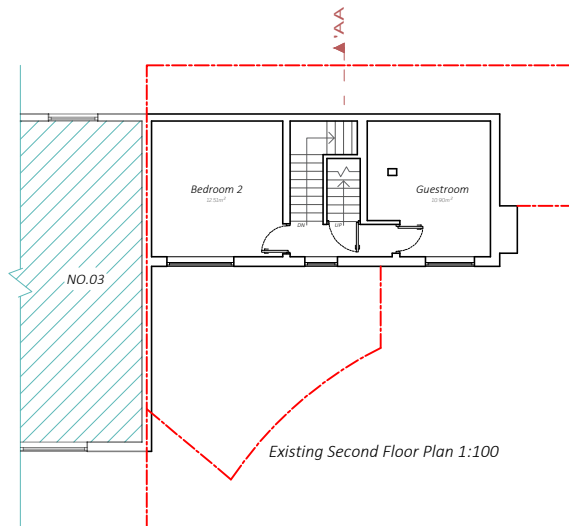
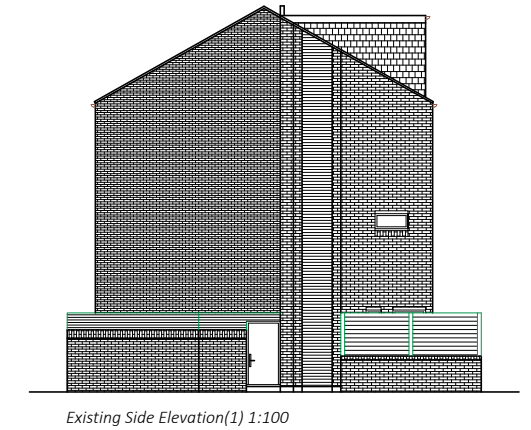
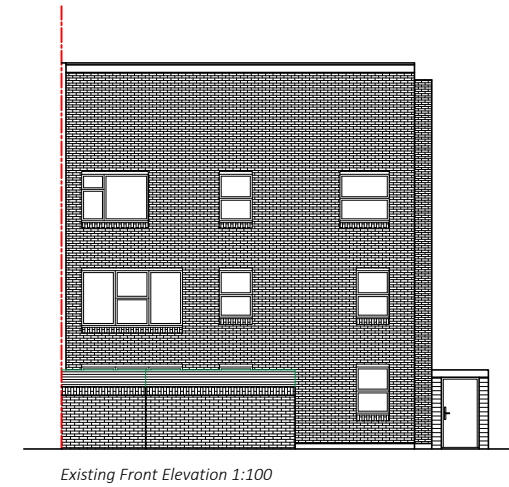
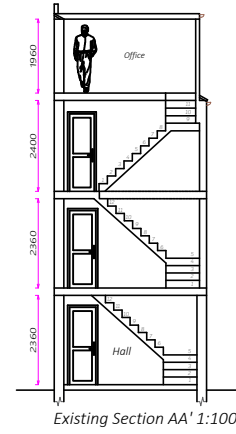


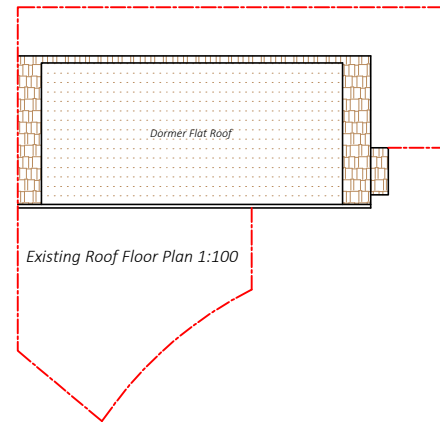

Note: The Property is a Single Dwellinghouse
(Use Class C3) For Owner Occupation.
No HMO Use Proposed







Project : Proposed Side Extension
Drawing Title : Existing Plans

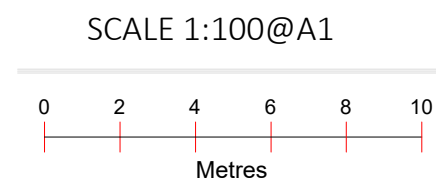





Address : 1 Hallam Road
London
N15 3RE

Drawing no : 101


Date : 02/02/26

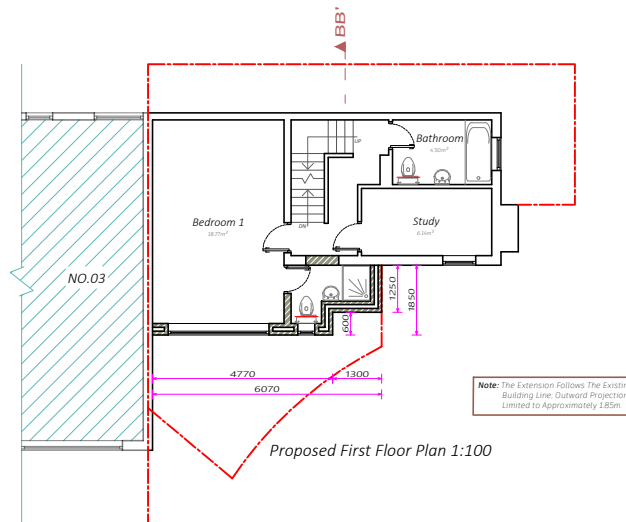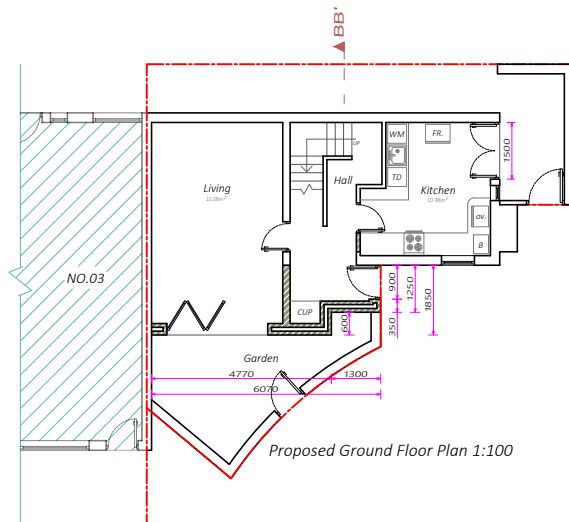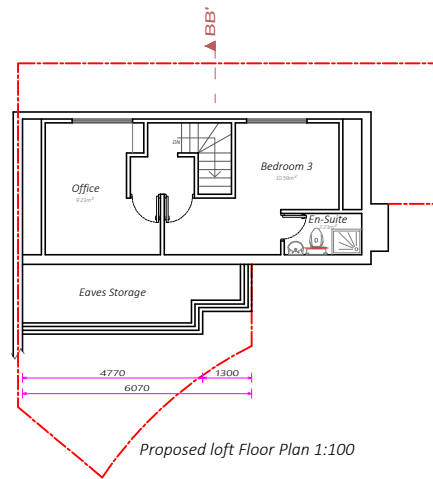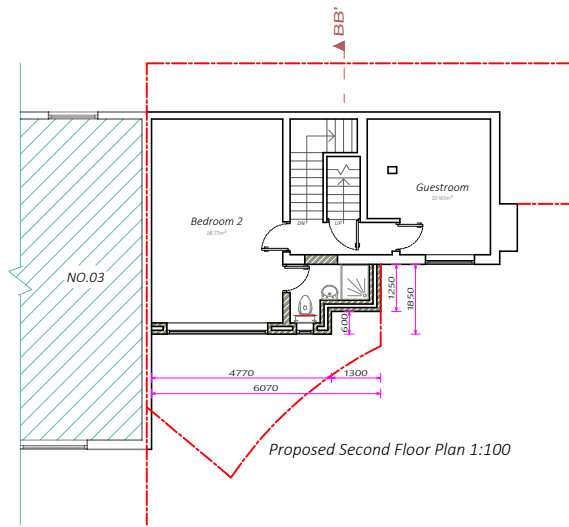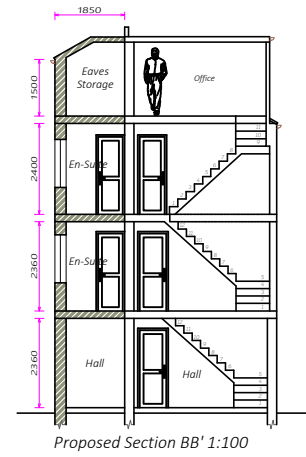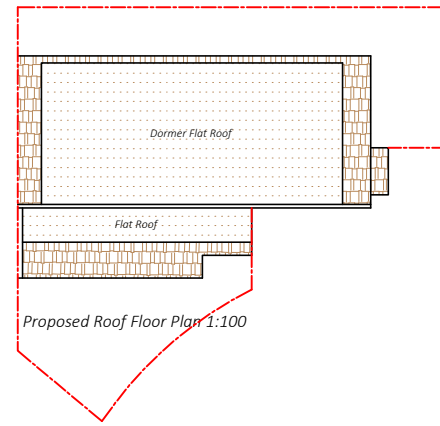

PROPOSED MATERIAL
WALLS - BRICKS OR BLOCKS &
BRICKS FACING
ROOF - TILES TO MATCH EXISTING
WINDOWS - UPVC DOUBLE GLAZED WINDOWS
DOORS - UPVC DOUBLE GLAZED DOORS

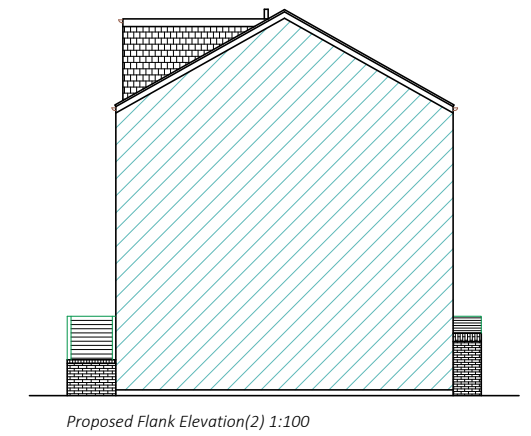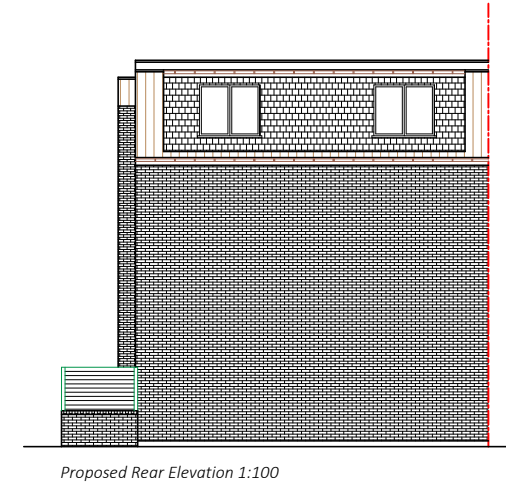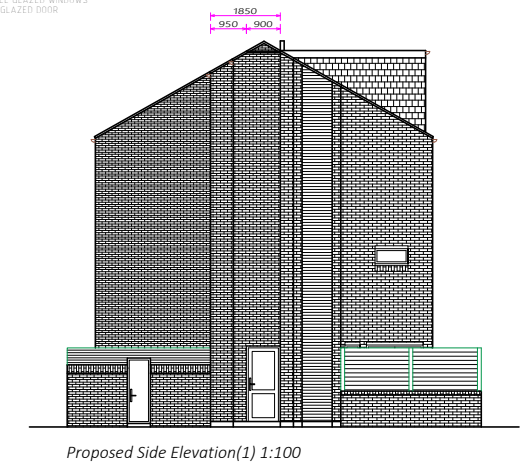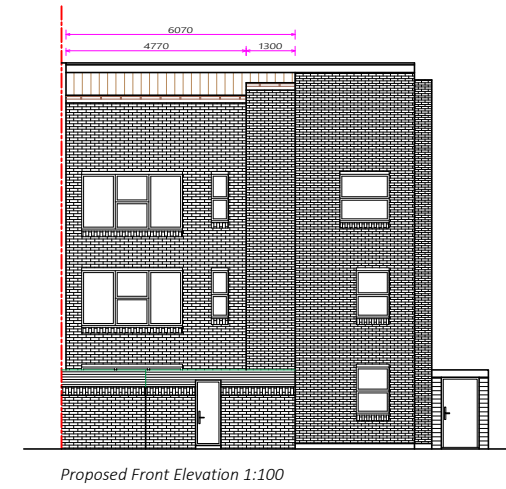

Project : Proposed Side Extension
Drawing Title : Proposed Plans

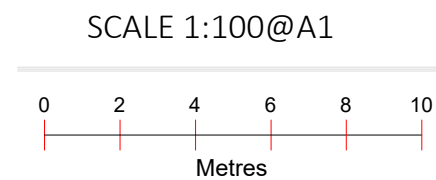

Address : 1 Hallam Road
London
N15 3RE

Drawing no : 102

Date : 02/02/26




Existing Front Street Scene 1:100



Proposed Front Street Scene 1:100


Project : Proposed Side Extension
Drawing Title : Street Scene

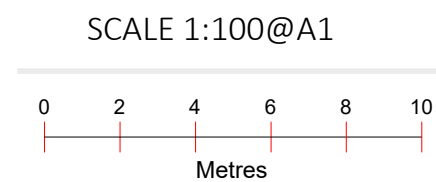


Address : 1 Hallam Road
London
N15 3RE

Drawing no : 103

Date : 02/02/26

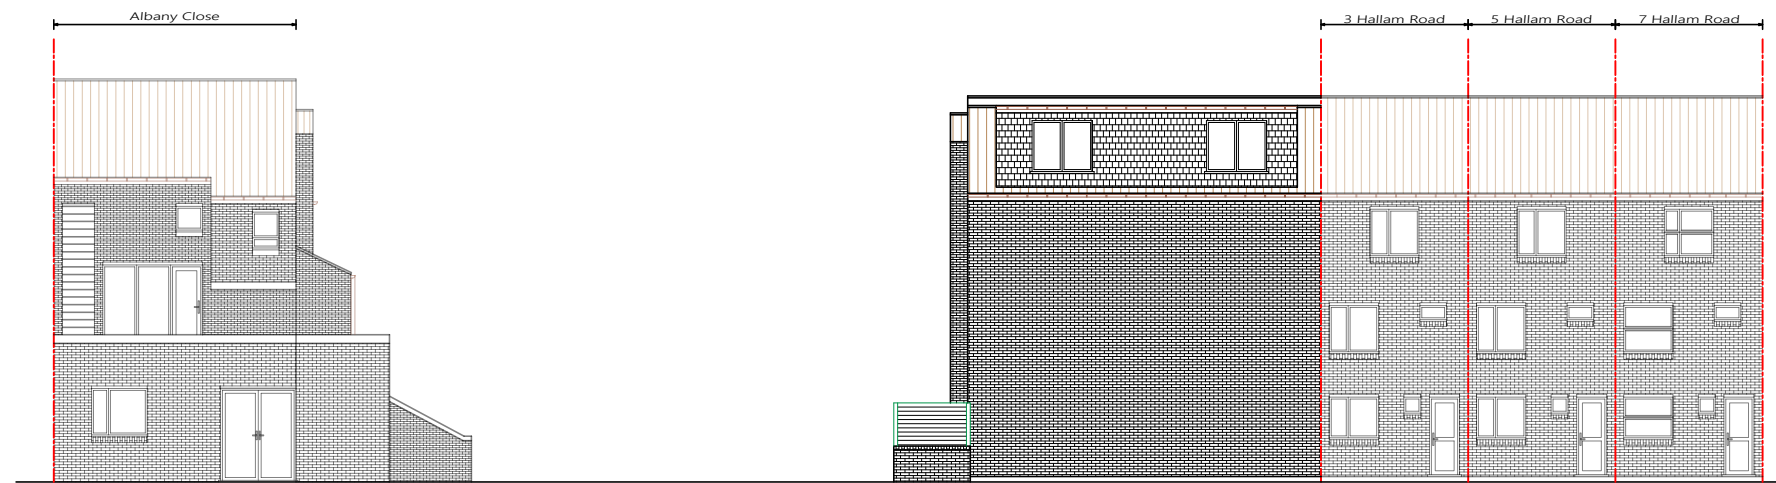


Existing Rear Street Scene 1:100

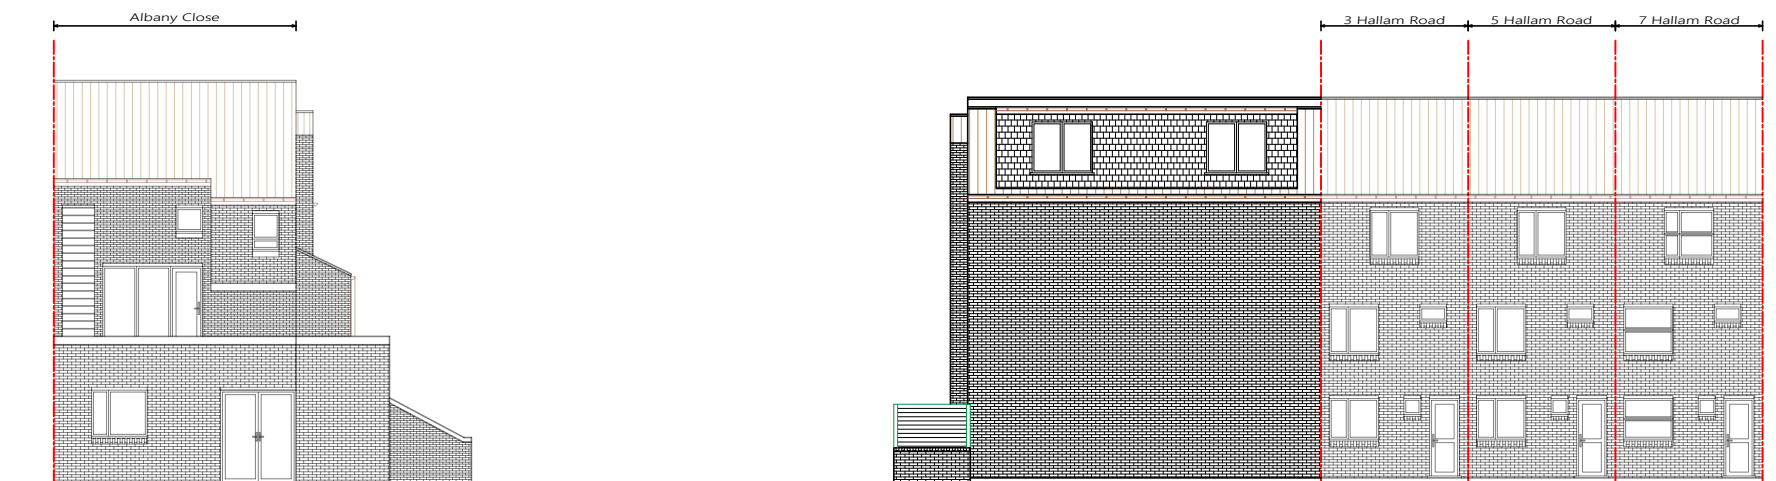

Proposed Rear Street Scene 1:100



Project : Proposed Side Extension
Drawing Title : Street Scene

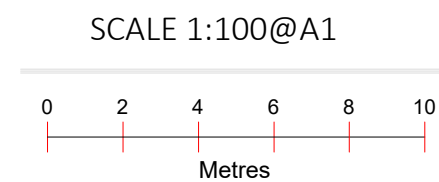

Address : 1 Hallam Road
London
N15 3RE

Drawing no : 104


Date : 02/02/26

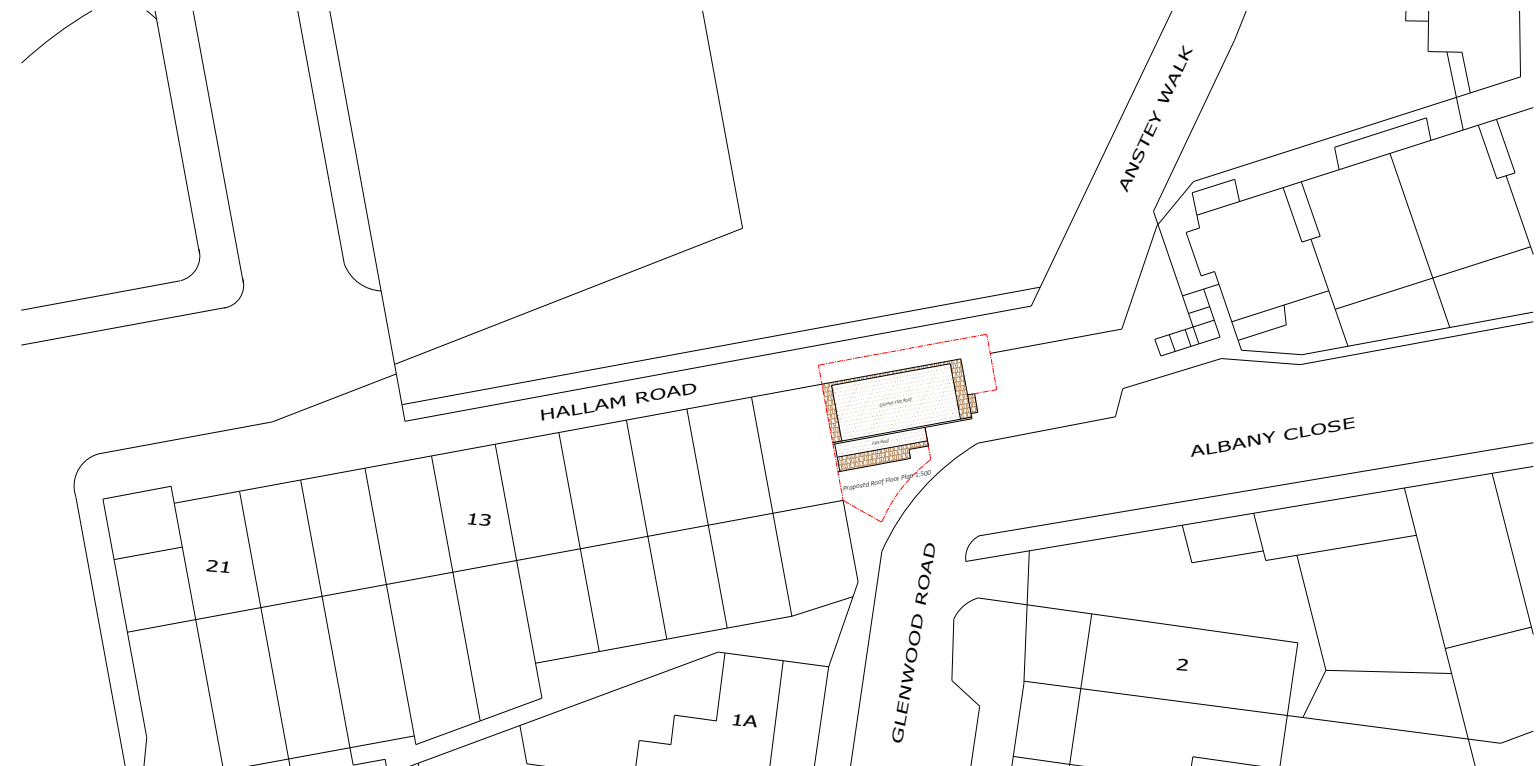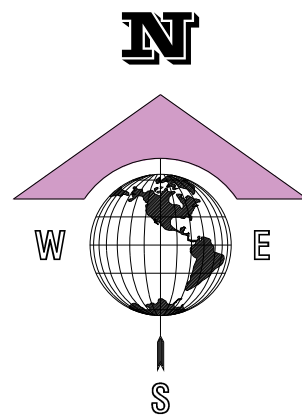

Proposed Block Plan 1:500




Location Plan
1:1250

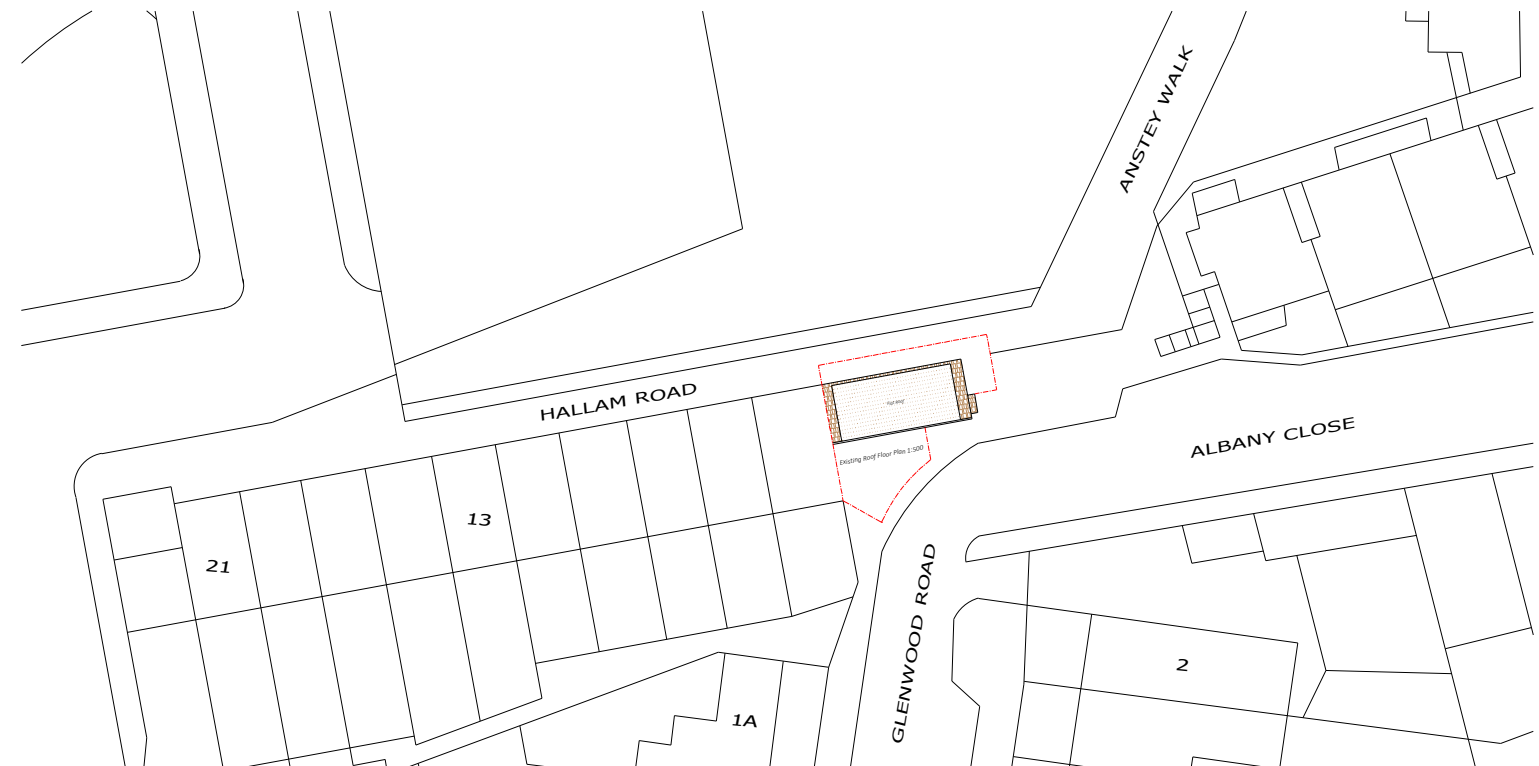

Existing Block Plan 1:500

Project : Proposed Side Extension
Drawing Title : Location & Block Plans

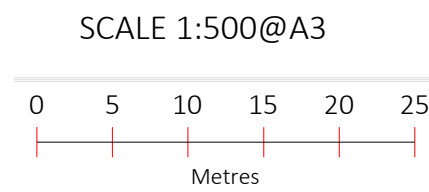

Address : 1Hallam Road
London
N15 3RE

Drawing no : 105

Date : 02/02/26