



KEY

- ASPHALT
- BUILDING
- CONCRETE PAVING
- LANDSCAPING
- DC150 HYC150 CHARGER AND BOLLARDS
- UNDERGROUND CABLE ROUTE

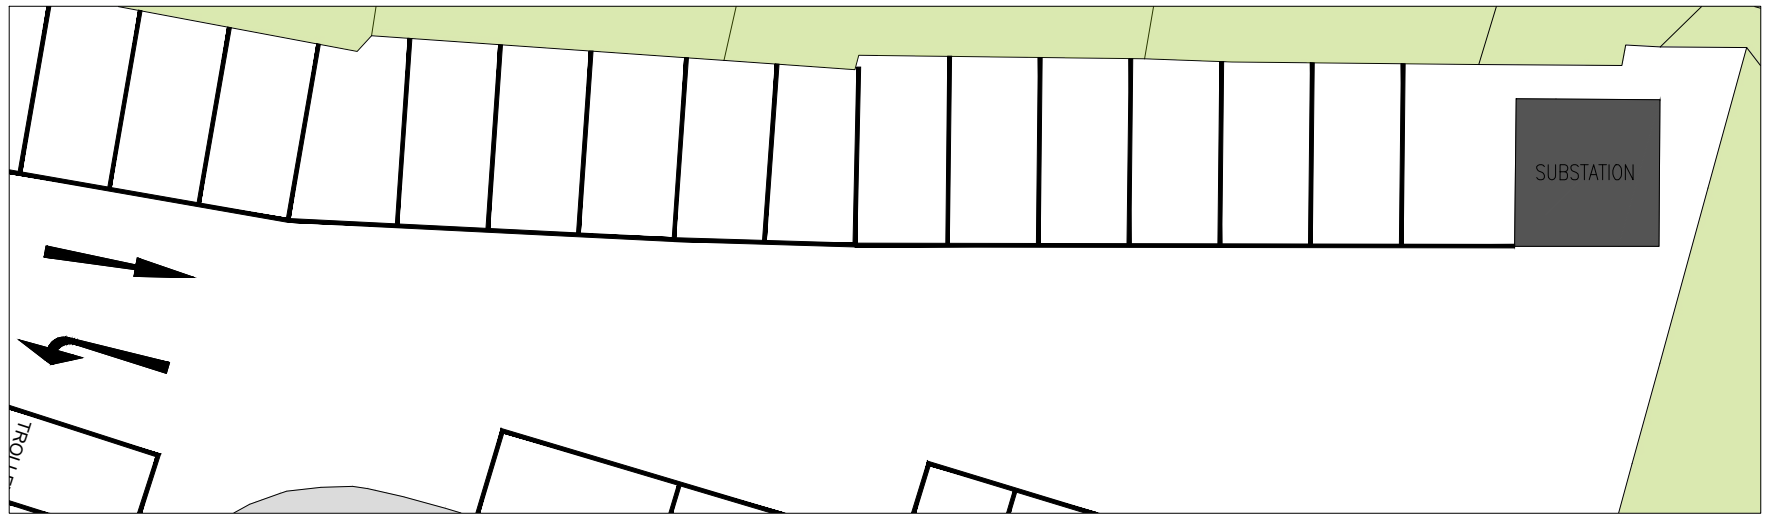

PROPOSED

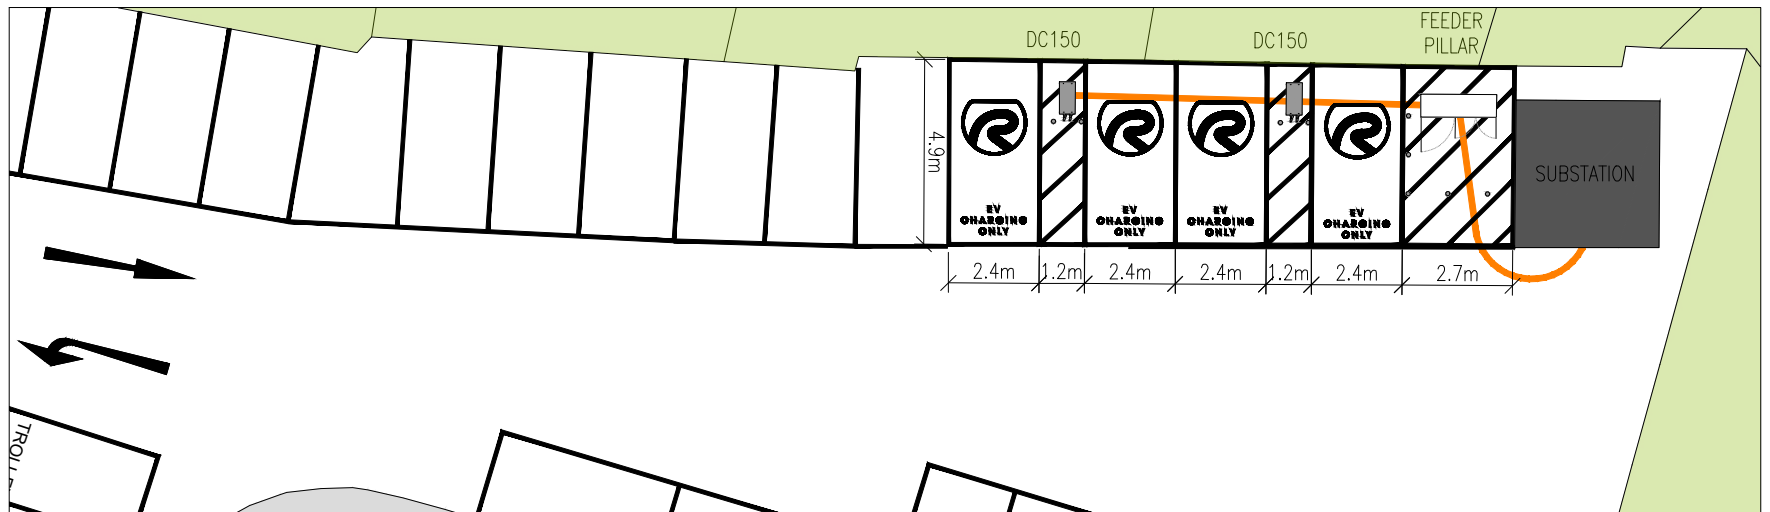

PROPOSED



1:200 SCALE BAR

REV	DESCRIPTION		REV BY	APP	DATE
C	GENERAL REVISIONS		KP	EE	09.06.26
ADDRESS FORTIS GREEN ROAD, MUSWELL HILL, LONDON N10 3HP		PROJECT NAME FORTUS GREEN ROAD	DRAWN BY KP	RAW CHARGING RAW CHARGING NETWORK LTD 43 PALACE STREET LONDON SW1E 5HL	
		DRAWING TITLE EXISTING AND PROPOSED DETAIL PLANS	SCALE (@ A4) 1 TO 200		
		DRAWING NO A251391 152 03	REV C		