


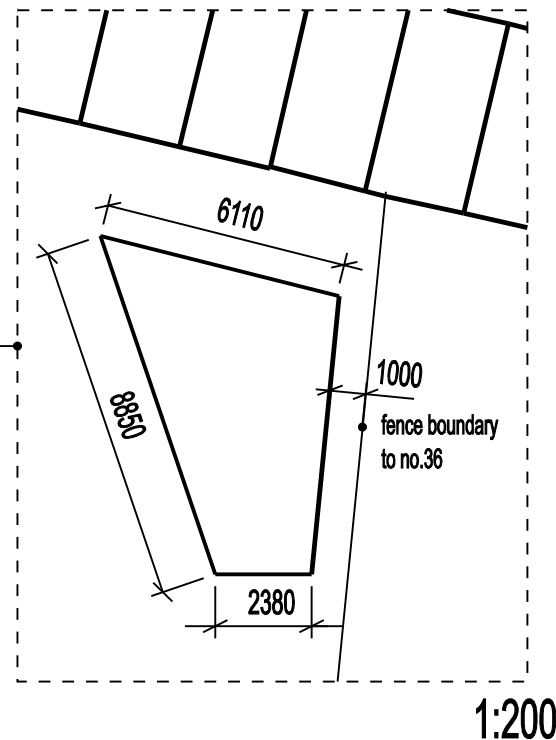

Block Plan - Proposed 1:500

10m

Job
38 Bancroft Avenue
N2 0AS

for
Tamara and Malcolm Weir

notes
A 18.03.26. RG
A 17.06.26. RG

revisions

Goldsmith
architects

77 Bartholomew Rd
London NW5 2AH
tel 020 7209 0673
fax 020 7916 8965

© Goldsmith Architects Ltd

drawing name
Block Plan - Proposed

drawing no.
38 P01

status
For Information

scale 1:500 paper size A4 date Feb 2026 dwn by RG 'north'

revision
B