


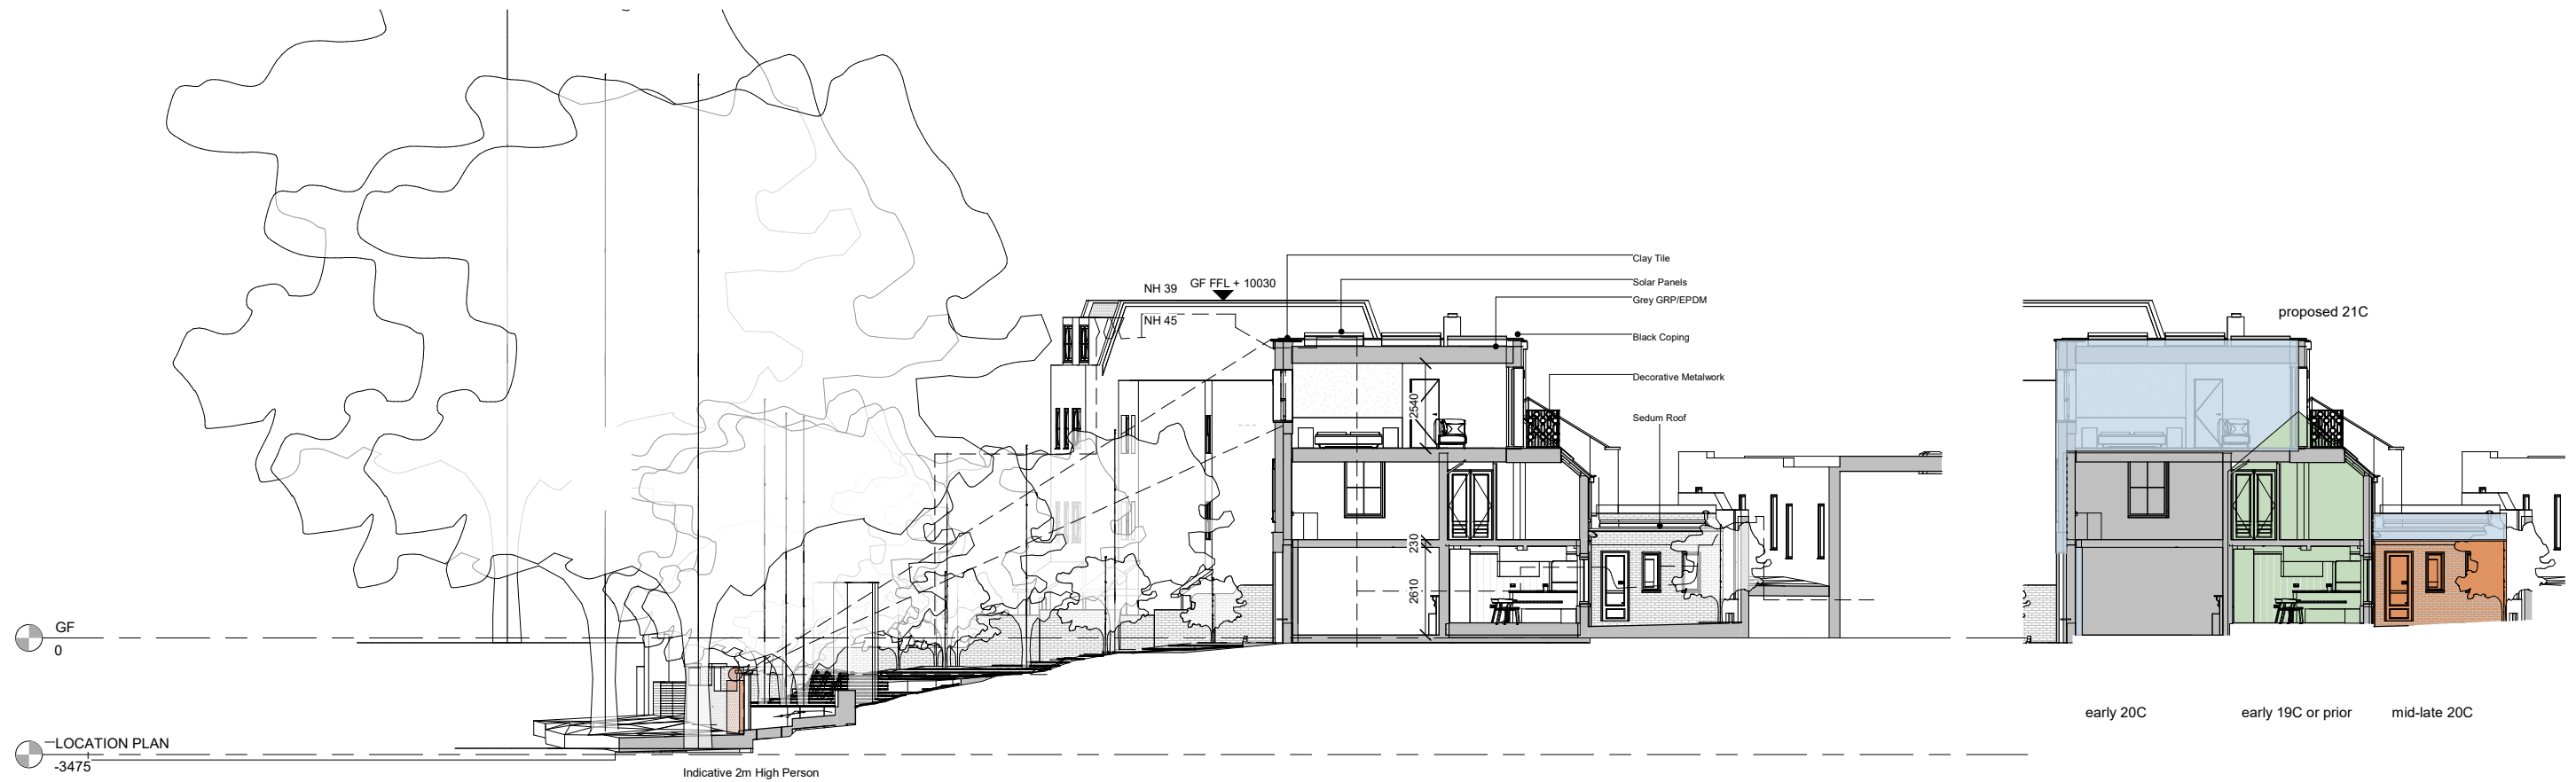

01 Proposed Long Section - Looking South (Uphill)



02 Existing Long Section - Looking South (Uphill)

GENERAL NOTES.
The Contractor to advise on all details and ensure stability and strength of construction. The contractor to provide setting out and rod drawings for approval prior to construction.

Rev No
P01
Description
PLANNING

Date
26/06/17

CLIENT
Safia & Thomas Mulvaney

PROJECT
41 North Hill, London N6 4BS

TITLE
EXISTING & PROPOSED SECTION
Roof Extension and new facade

STATUS
PURPOSE OF ISSUE
PLANNING

DRAWN BY
JG
CHECKED BY
AN
DATE
26/06/17

SCALE (@ A1)
1 : 100
PROJECT NUMBER
2401

DRAWING NUMBER
2401_FS_15_
REV
P01

fabric
space

t: +44 20 3432 1341
e: studio@fabric-space.com
www.fabric-space.com

17/06/2026 17:25:10