PLANNING

DRAWINGS INDICATE DESIGN INTENT ONLY.
ALL DIMENSIONS IN MILLIMETERS UNLESS NOTED OTHERWISE.
THE CONTRACTOR IS RESPONSIBLE FOR TAKING AND CHECKING ALL DIMENSIONS.
DO NOT SCALE FROM THE DRAWING.
REPORT ALL CONFLICTS OF INFORMATION TO STUDIO SB ARCHITECTURE AND SEEK ADVICE BEFORE PROCEEDING.
THIS DRAWING IS THE COPYRIGHT OF STUDIO SB ARCHITCTURE LTD.

KEY

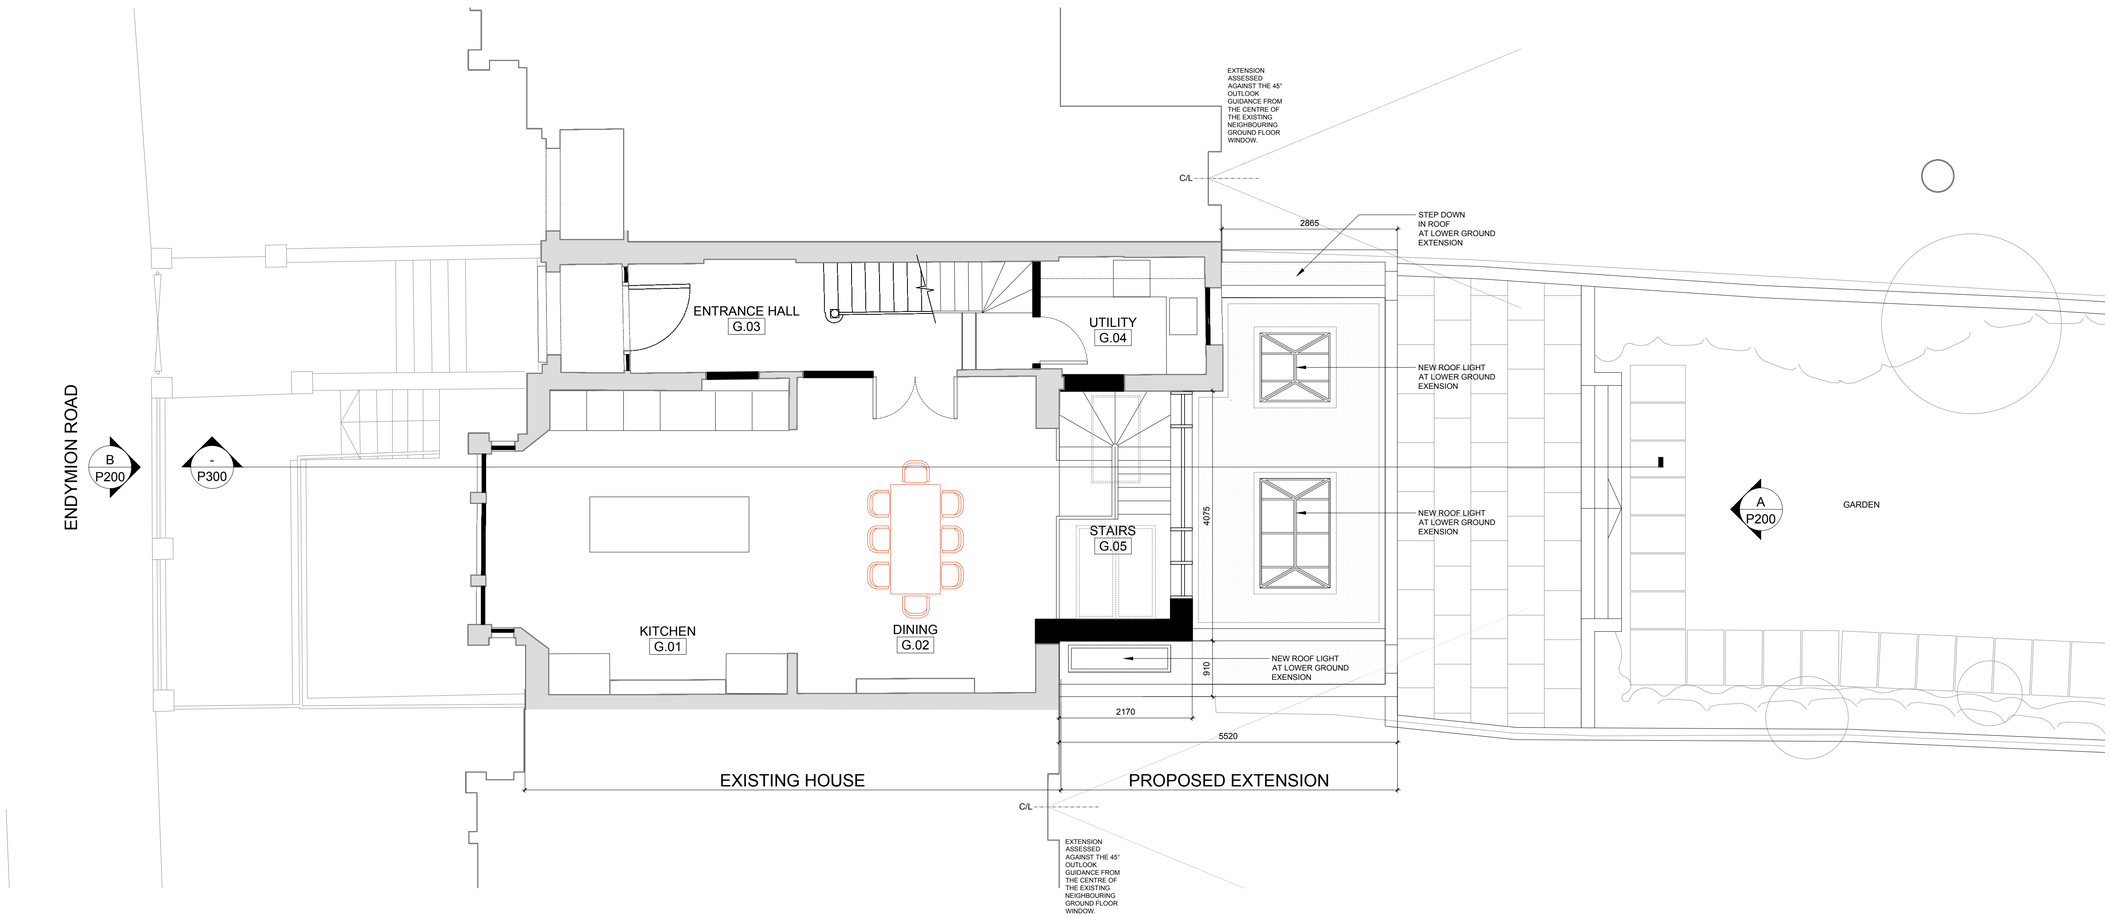

NO.	DATE	ISSUE / REVISION
P1	22.04.26	PLANNING SUBMISSION
-	02.04.26	FINAL DRAFT ISSUED FOR CLIENT SIGN-OFF
-	17.03.26	DRAFT ISSUED FOR CLIENT COMMENTS
-	13.03.26	DRAFT ISSUED FOR CLIENT COMMENTS
-	26.08.25	PRELIMINARY ISSUE

21 ENDYMION ROAD
N4 1EE

STUDIOSB

www.studiosb.co.uk

DRAWING TITLE

PROPOSED GROUND FLOOR PLAN

DRAWN: SN
CHECKED: —
SCALE: 1:50 @ A1/ 1:100 @ A3
DATE: 01.08.25

PROJECT NO.: 2503
DRAWING NO.: P100

SCALE BAR 1:50 @ A1

0 1 2 3 4 5 10m

N

© 2021 STUDIO SB Architecture Ltd.