PLANNING

DRAWINGS INDICATE DESIGN INTENT ONLY.
ALL DIMENSIONS IN MILLIMETERS UNLESS NOTED OTHERWISE.
THE CONTRACTOR IS RESPONSIBLE FOR TAKING AND CHECKING ALL DIMENSIONS.
DO NOT SCALE FROM THE DRAWING.
REPORT ALL CONFLICTS OF INFORMATION TO STUDIO SB ARCHITECTURE AND SEEK ADVICE BEFORE PROCEEDING.
THIS DRAWING IS THE COPYRIGHT OF STUDIO SB ARCHITCTURE LTD.

KEY

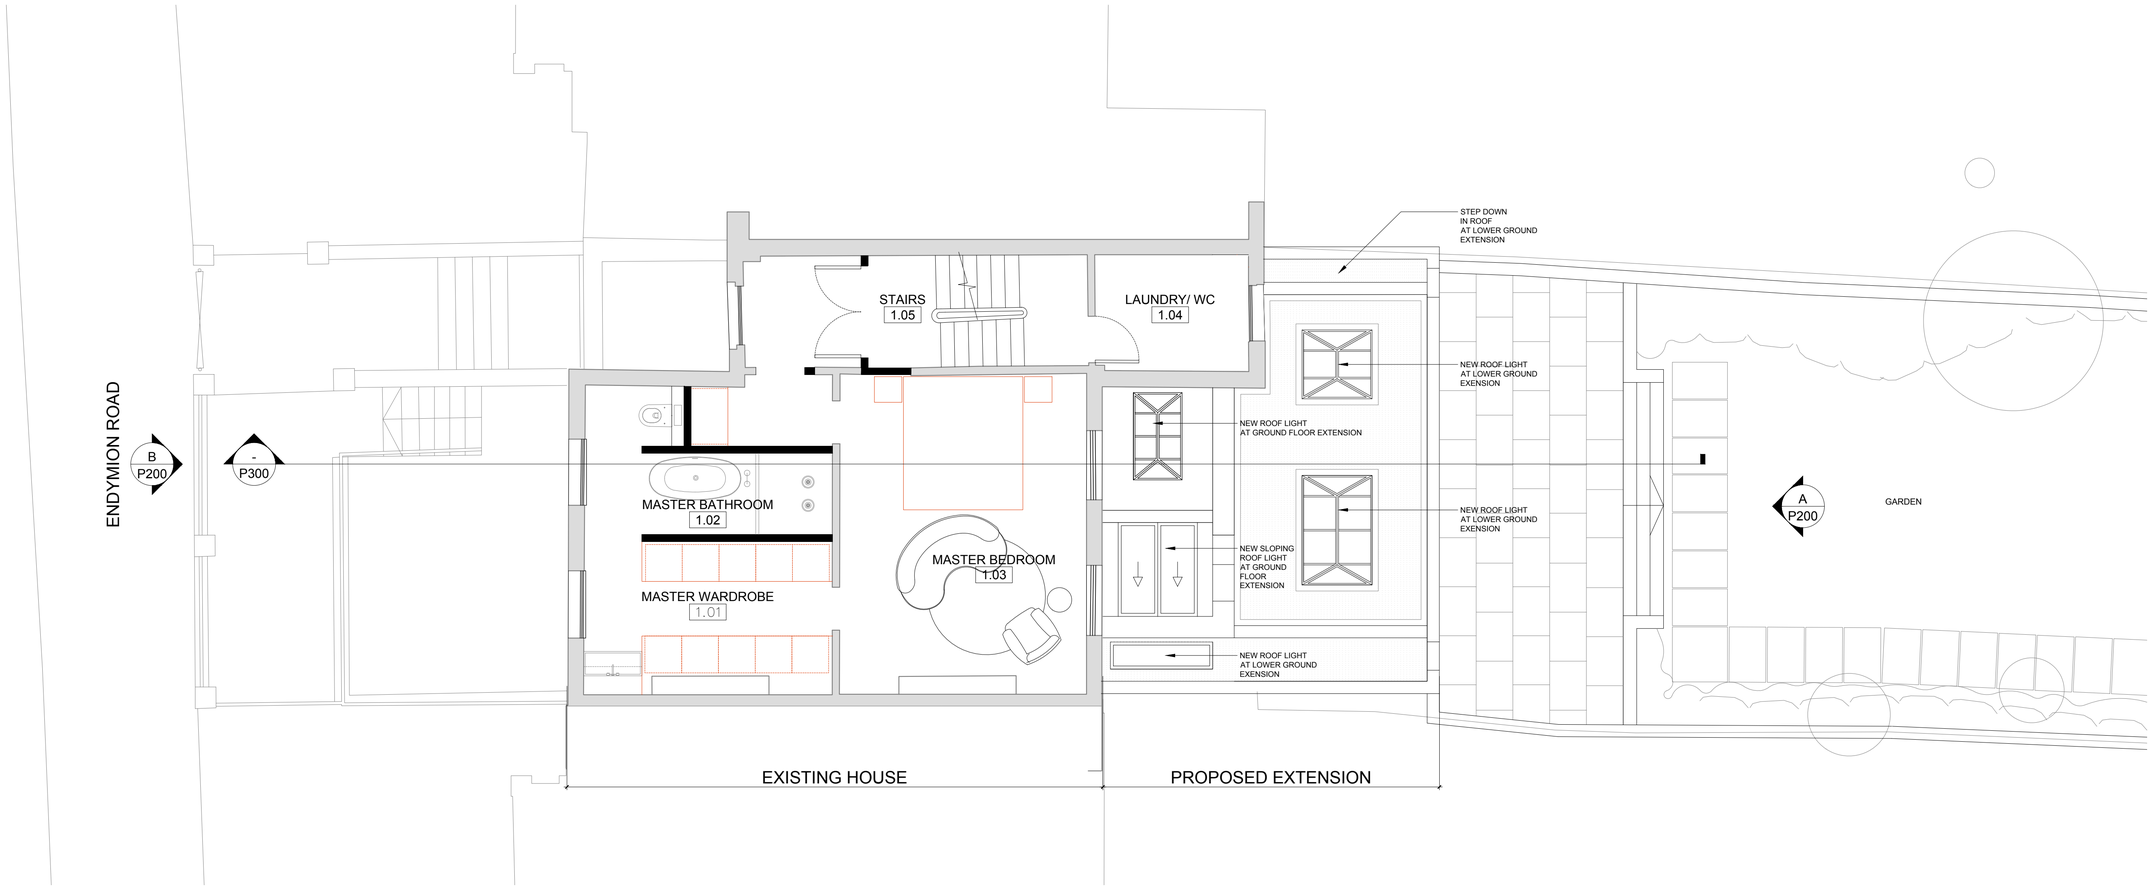

NO.	DATE	ISSUE/REVISION
P1	22.04.26	PLANNING SUBMISSION
-	13.03.26	DRAFT ISSUED FOR CLIENT COMMENTS
-	26.08.25	PRELIMINARY ISSUE

21 ENDYMION ROAD
N4 1EE

STUDIOSB

www.studiosb.co.uk

DRAWING TITLE

PROPOSED FIRST FLOOR PLAN

SCALE BAR 1:50 @ A1

0 1 2 3 4 5 10m

N

DRAWN	SN
CHECKED	—
SCALE	1:50 @ A1/ 1:100 @ A3
DATE	01.08.25
PROJECT NO.	2503
DRAWING NO.	P_101

© 2021 STUDIO SB Architecture Ltd.