PLANNING

DRAWINGS INDICATE DESIGN INTENT ONLY.

ALL DIMENSIONS IN MILLIMETERS UNLESS NOTED OTHERWISE.

THE CONTRACTOR IS RESPONSIBLE FOR TAKING AND CHECKING ALL DIMENSIONS.

DO NOT SCALE FROM THE DRAWING.

REPORT ALL CONFLICTS OF INFORMATION TO STUDIO SB ARCHITECTURE AND SEEK ADVICE BEFORE PROCEEDING.

THIS DRAWING IS THE COPYRIGHT OF STUDIO SB ARCHITCTURE LTD.

KEY

AREAS OF THE EXISTING BUILDING TO BE REMOVED, CLEARED OR STRIPPED OUT AS SHOWN.

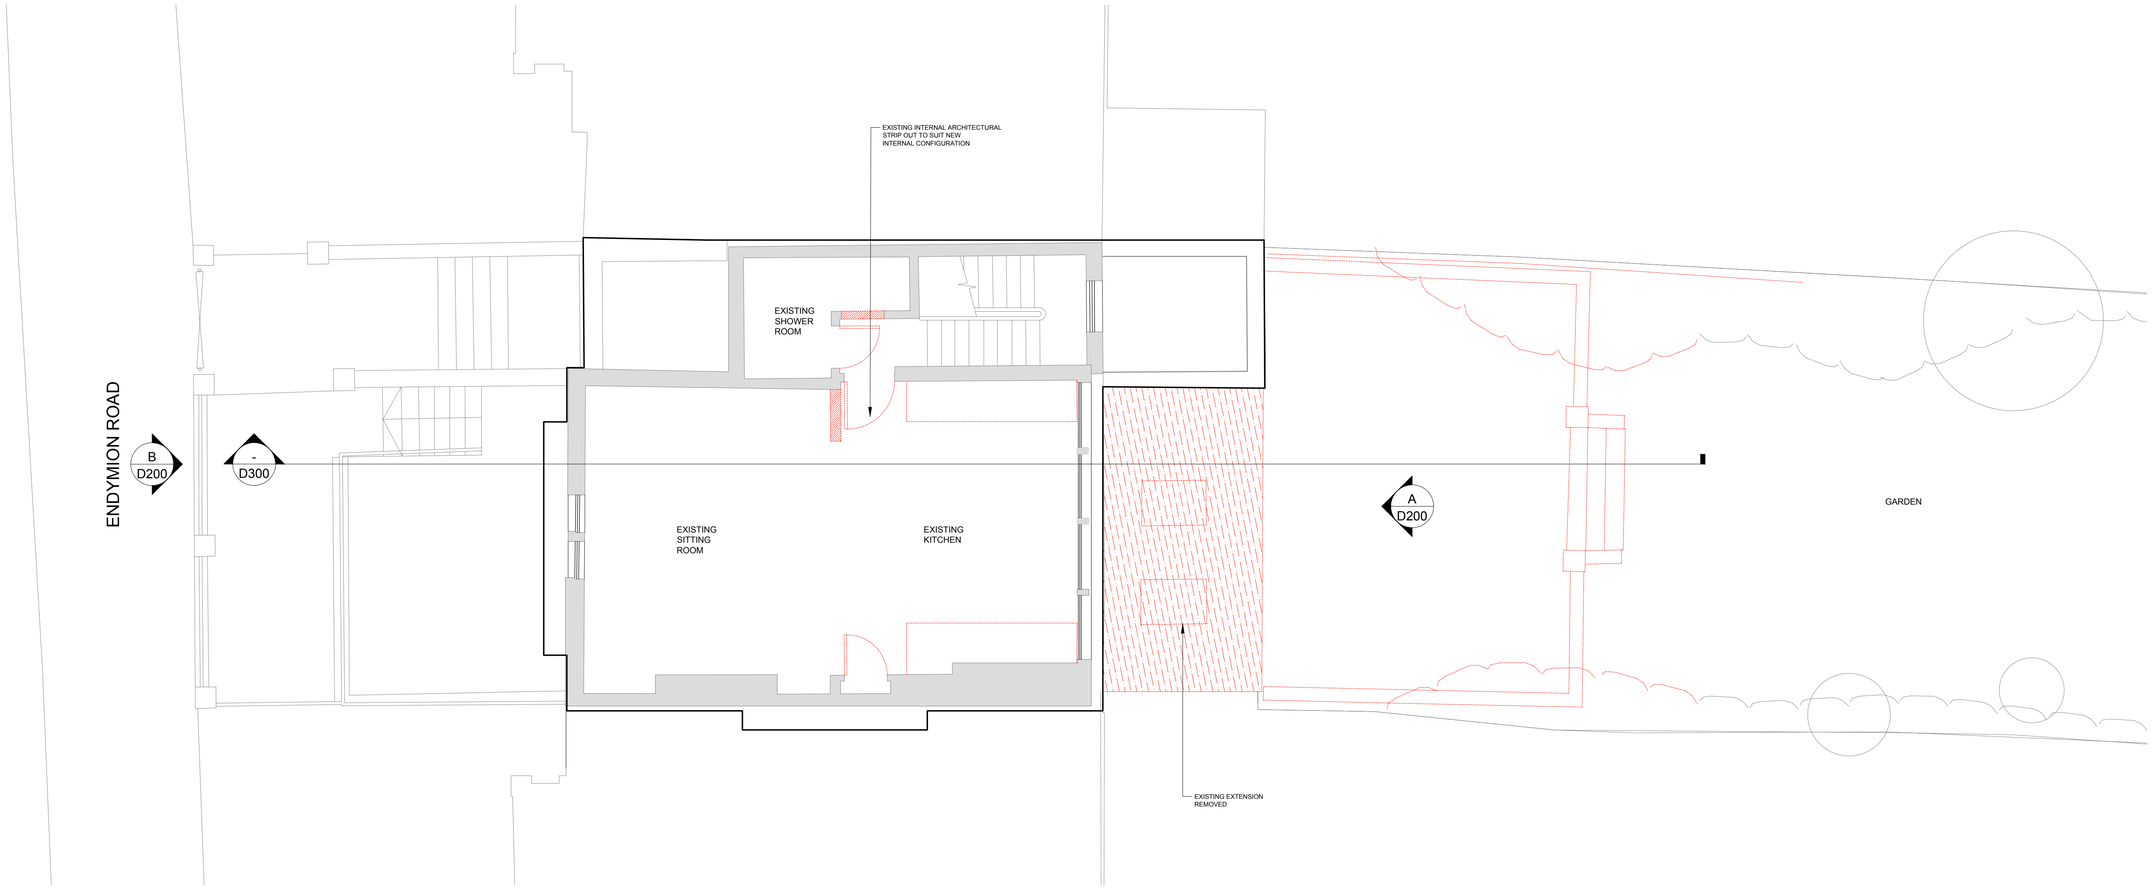

NO.	DATE	ISSUE/REVISION
P1	22.04.26	PLANNING SUBMISSION

21 ENDYMION ROAD
N4 1EE

STUDIOSB

www.studiosb.co.uk

DRAWING TITLE

EXISTING SECOND FLOOR PLAN STRIP OUT

DRAWN: SN

CHECKED: —

SCALE: 1:50 @ A1/ 1:100 @ A3

DATE: 01.08.25

PROJECT NO.: 2503

DRAWING NO.: D_102

SCALE BAR 1:50 @ A1

0 1 2 3 4 5 10m

N

© 2021 STUDIO SB Architecture Ltd.