


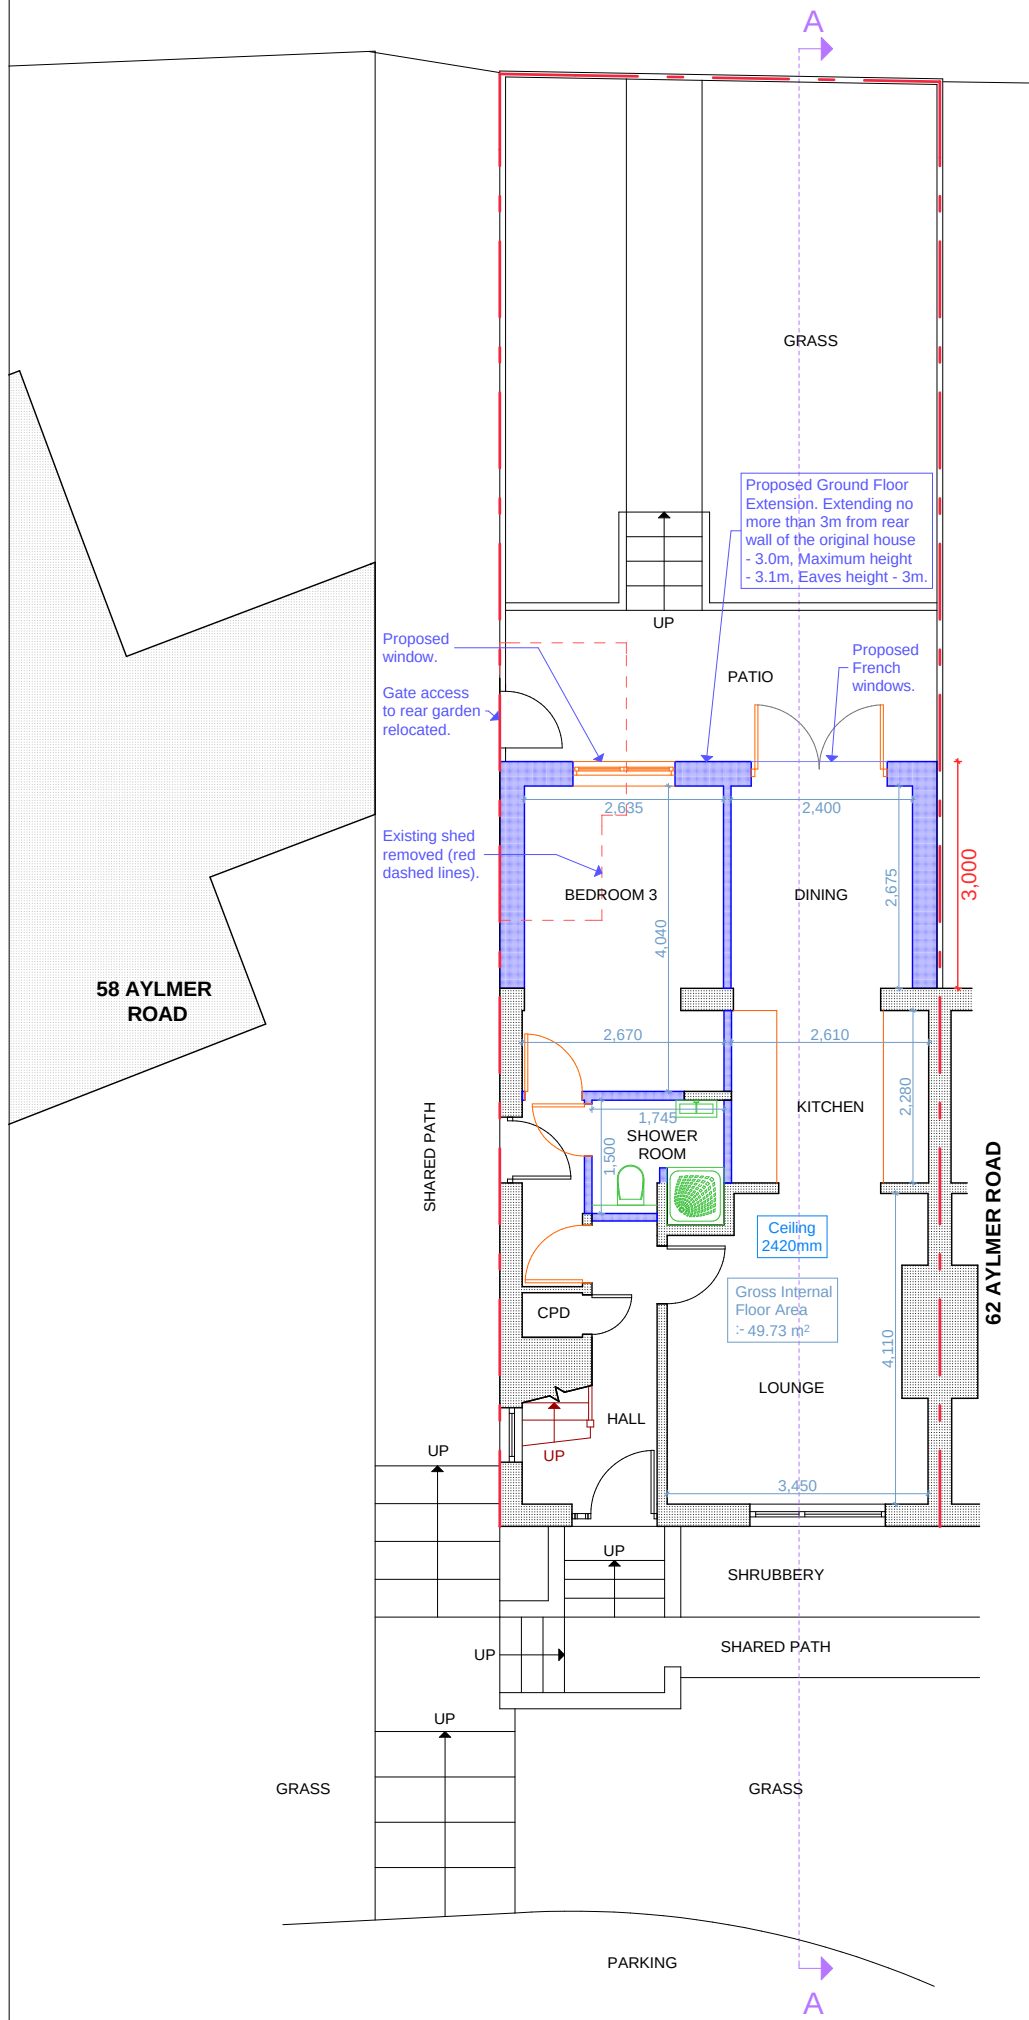


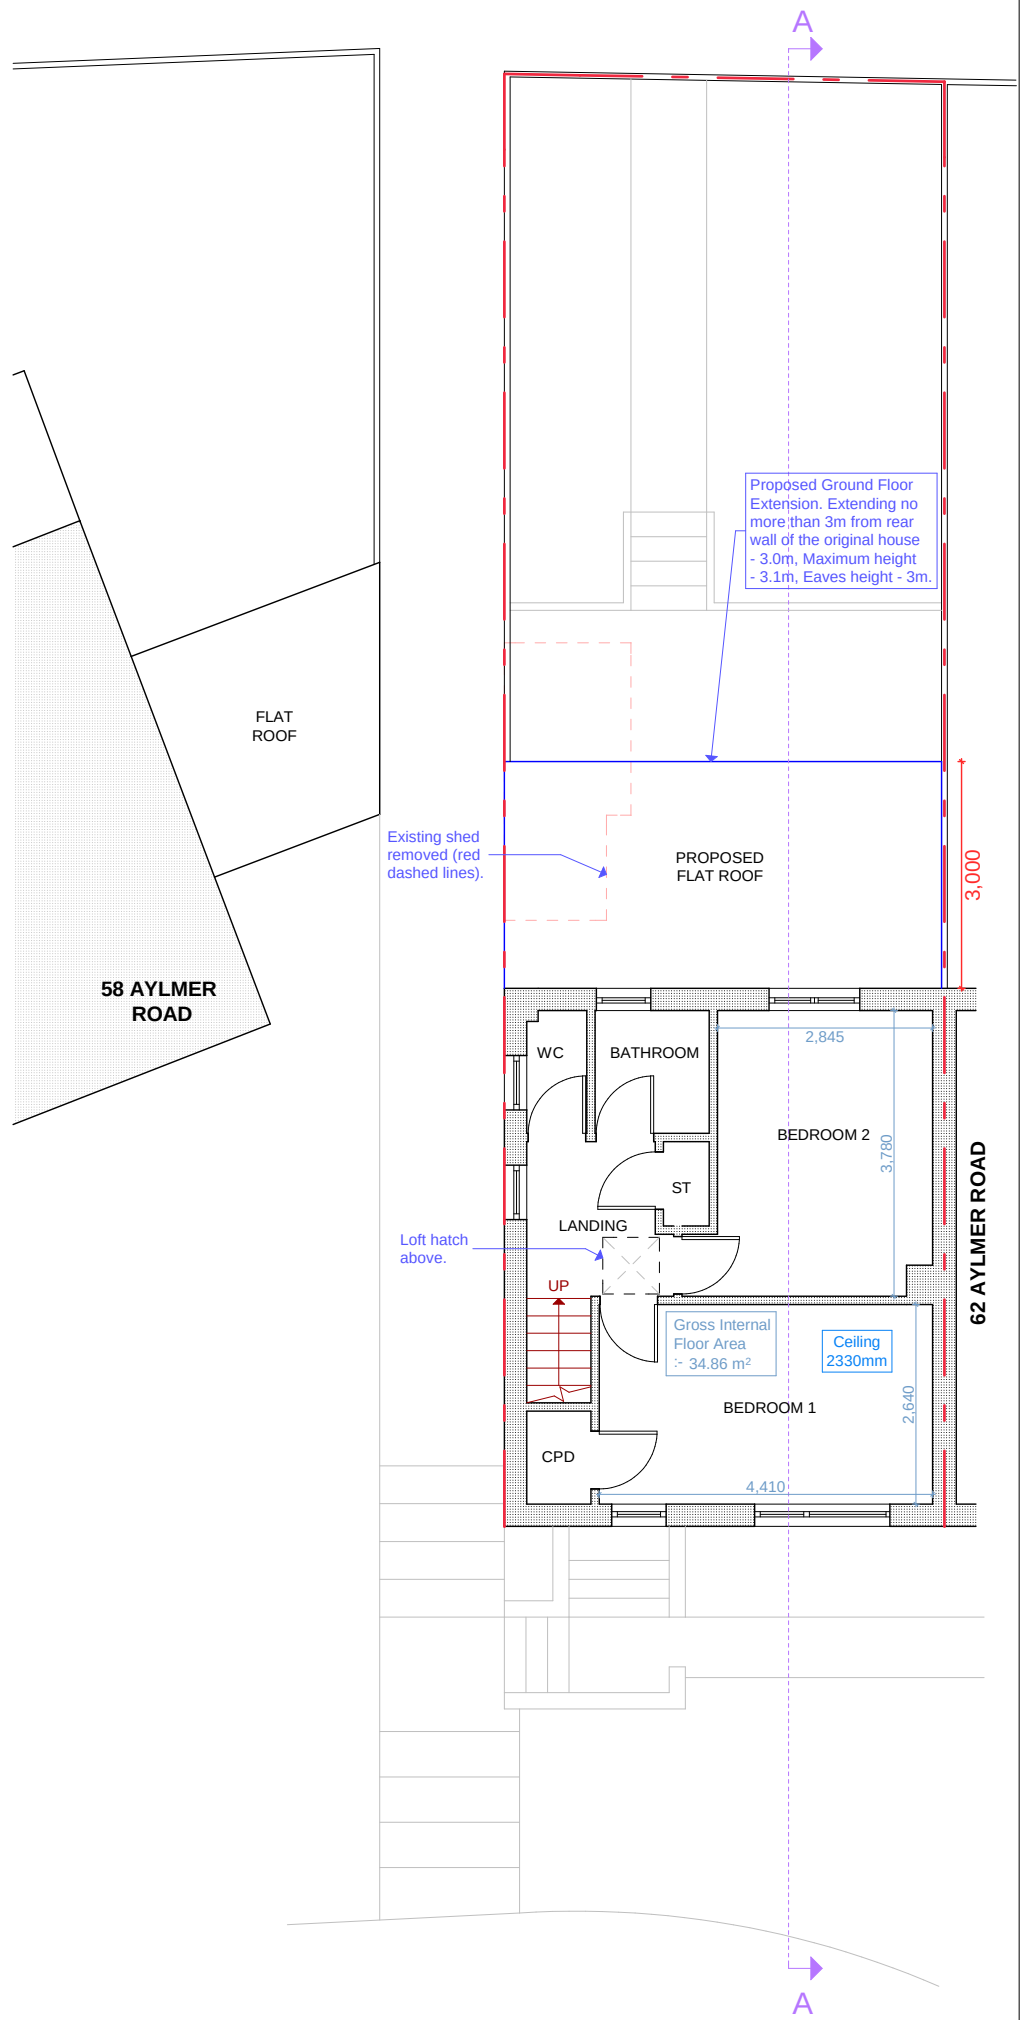

PROPOSED GROUND FLOOR PLAN

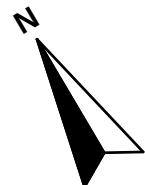

PROPOSED FIRST FLOOR PLAN

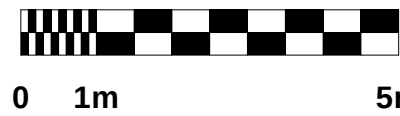

- Existing walls / partitions to be retained.
- Existing walls / partitions to be removed.
- Proposed walls.

Project	60 Aylmer Road	Reference Number	1784-BA-107
Client	Mr & Mrs Demetriou	Date	June 26
		Scale	1:100
Drawing	Proposed Ground & First Floor Plans	Drawing Size	A3

Preliminary	
Planning	
Building Regs	
Tender	
Construction	
As Built	

Rev	Date

File Ref: 1784 - BA - Plans 1.pln © Copyright

DONALD SHEARER
ARCHITECTS
CHARTERED ARCHITECTS

Scholar's House, Shotton Brook Office Park,
Timothy's Bridge Road, Stratford-upon-Avon,
Warwickshire, CV37 9NR

Tel: 01789 294 560
ds-architects@hotmail.co.uk