




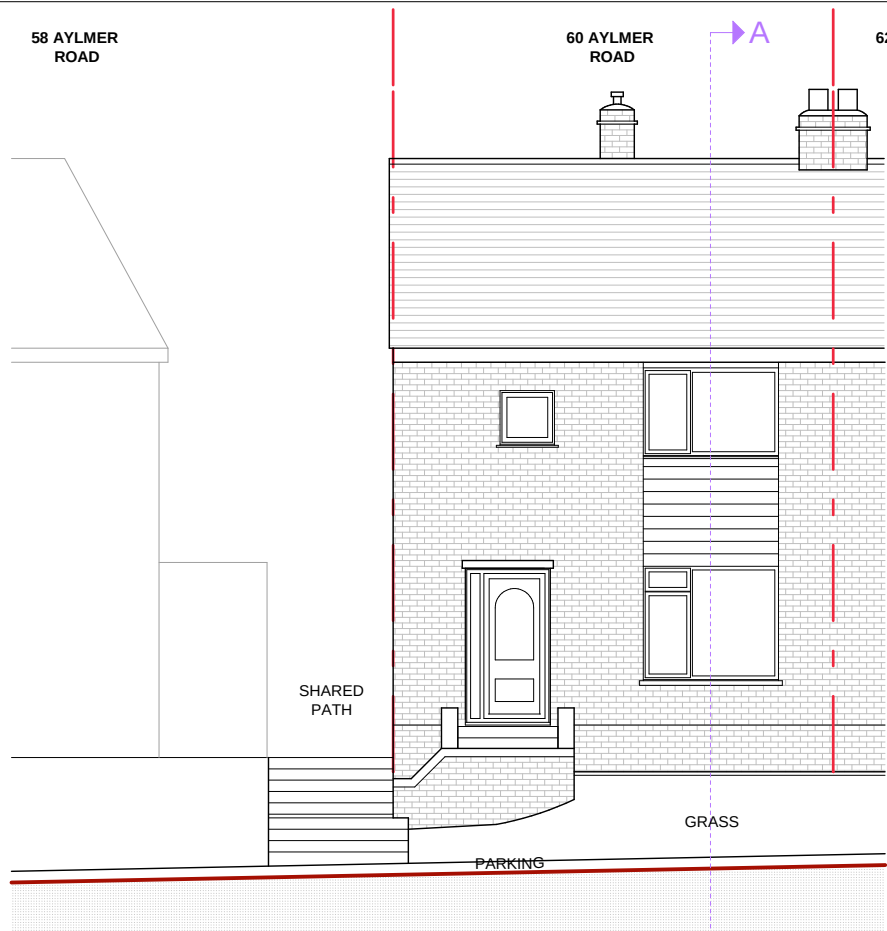


PROPOSED SOUTH ELEVATION

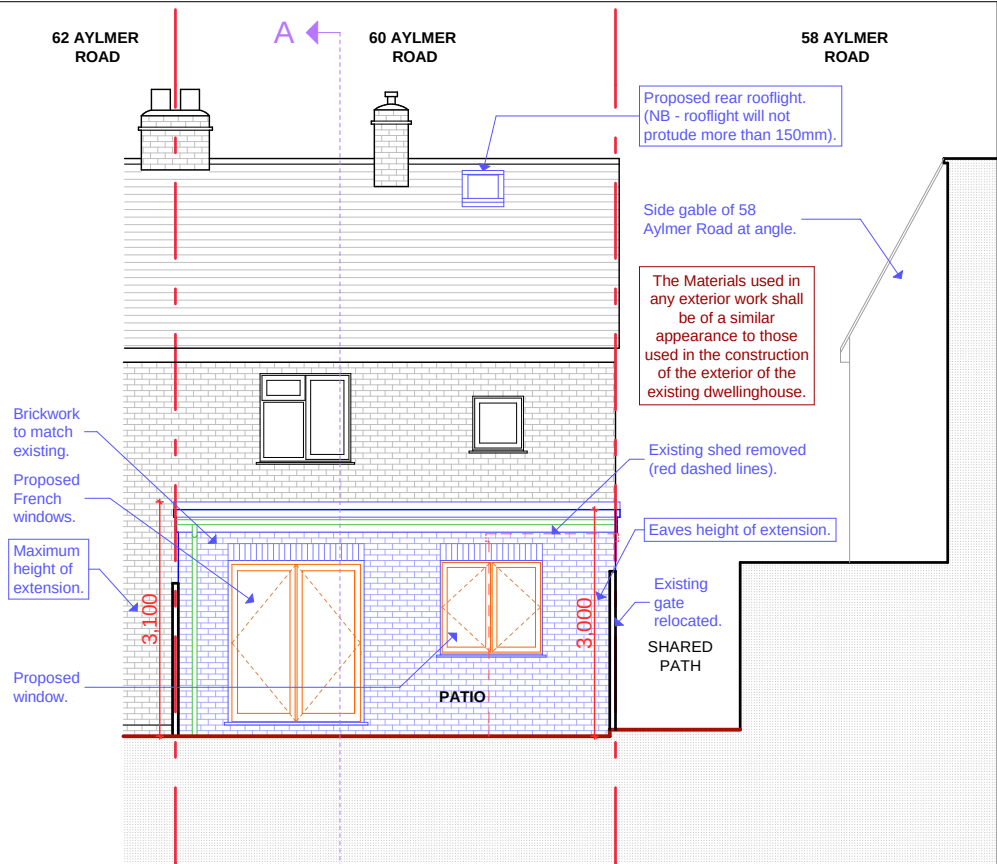

PROPOSED NORTH ELEVATION

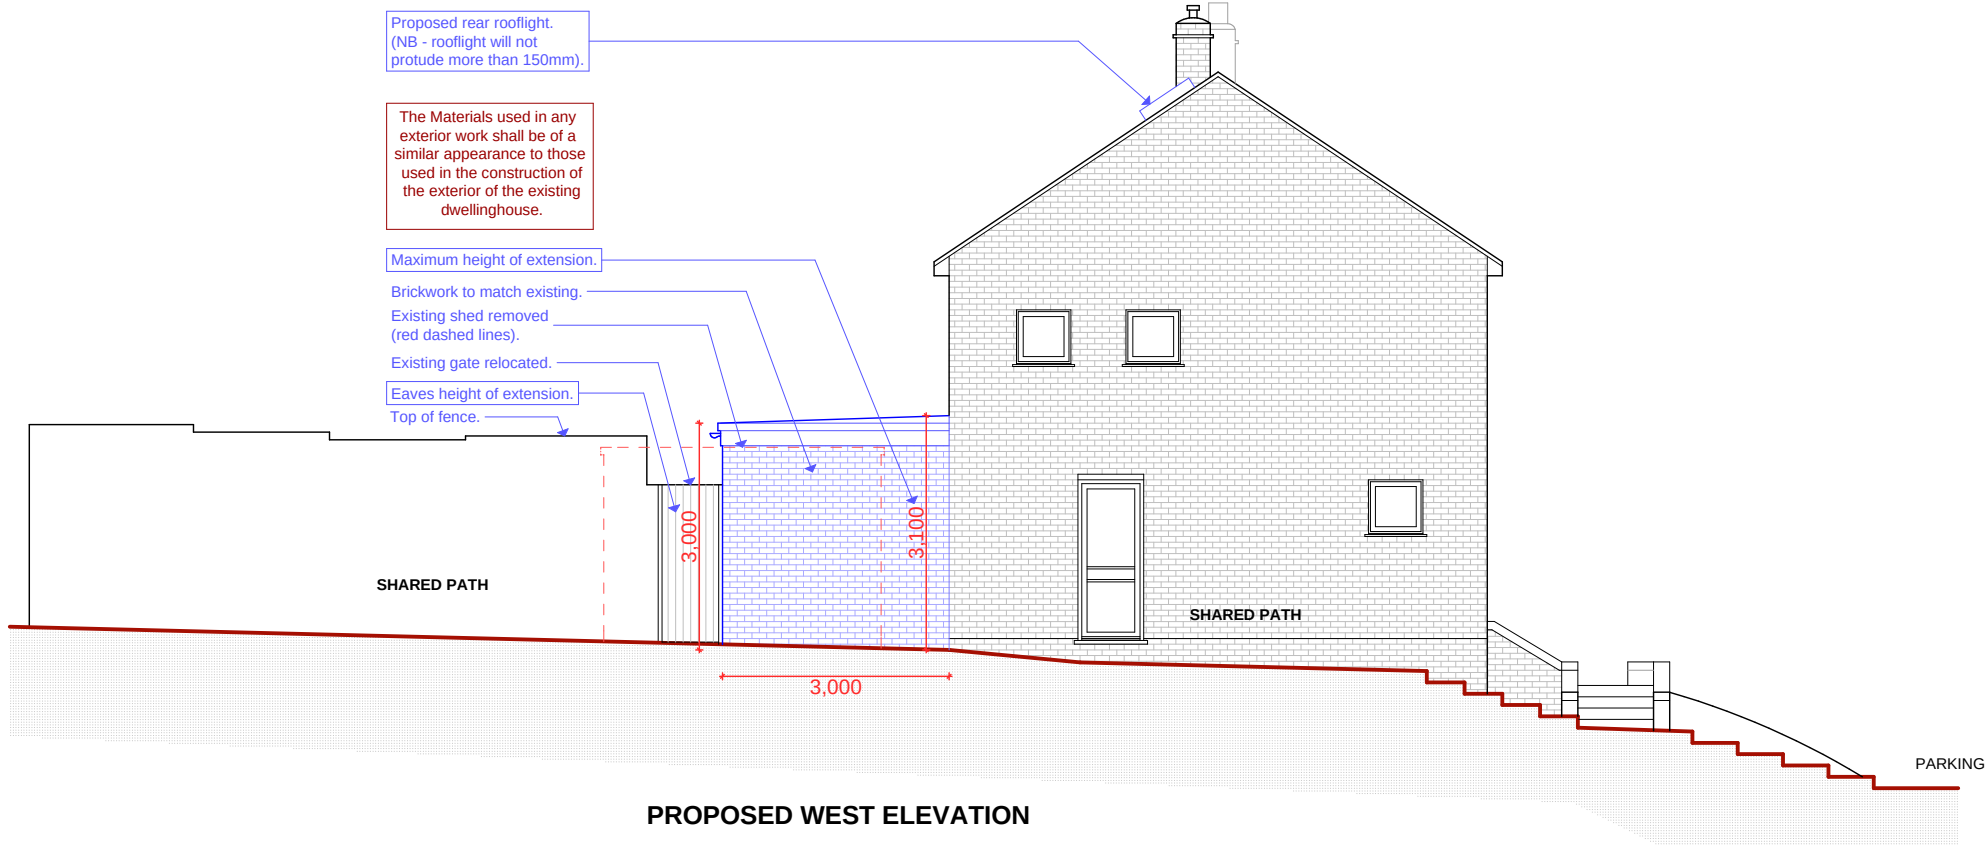

PROPOSED WEST ELEVATION

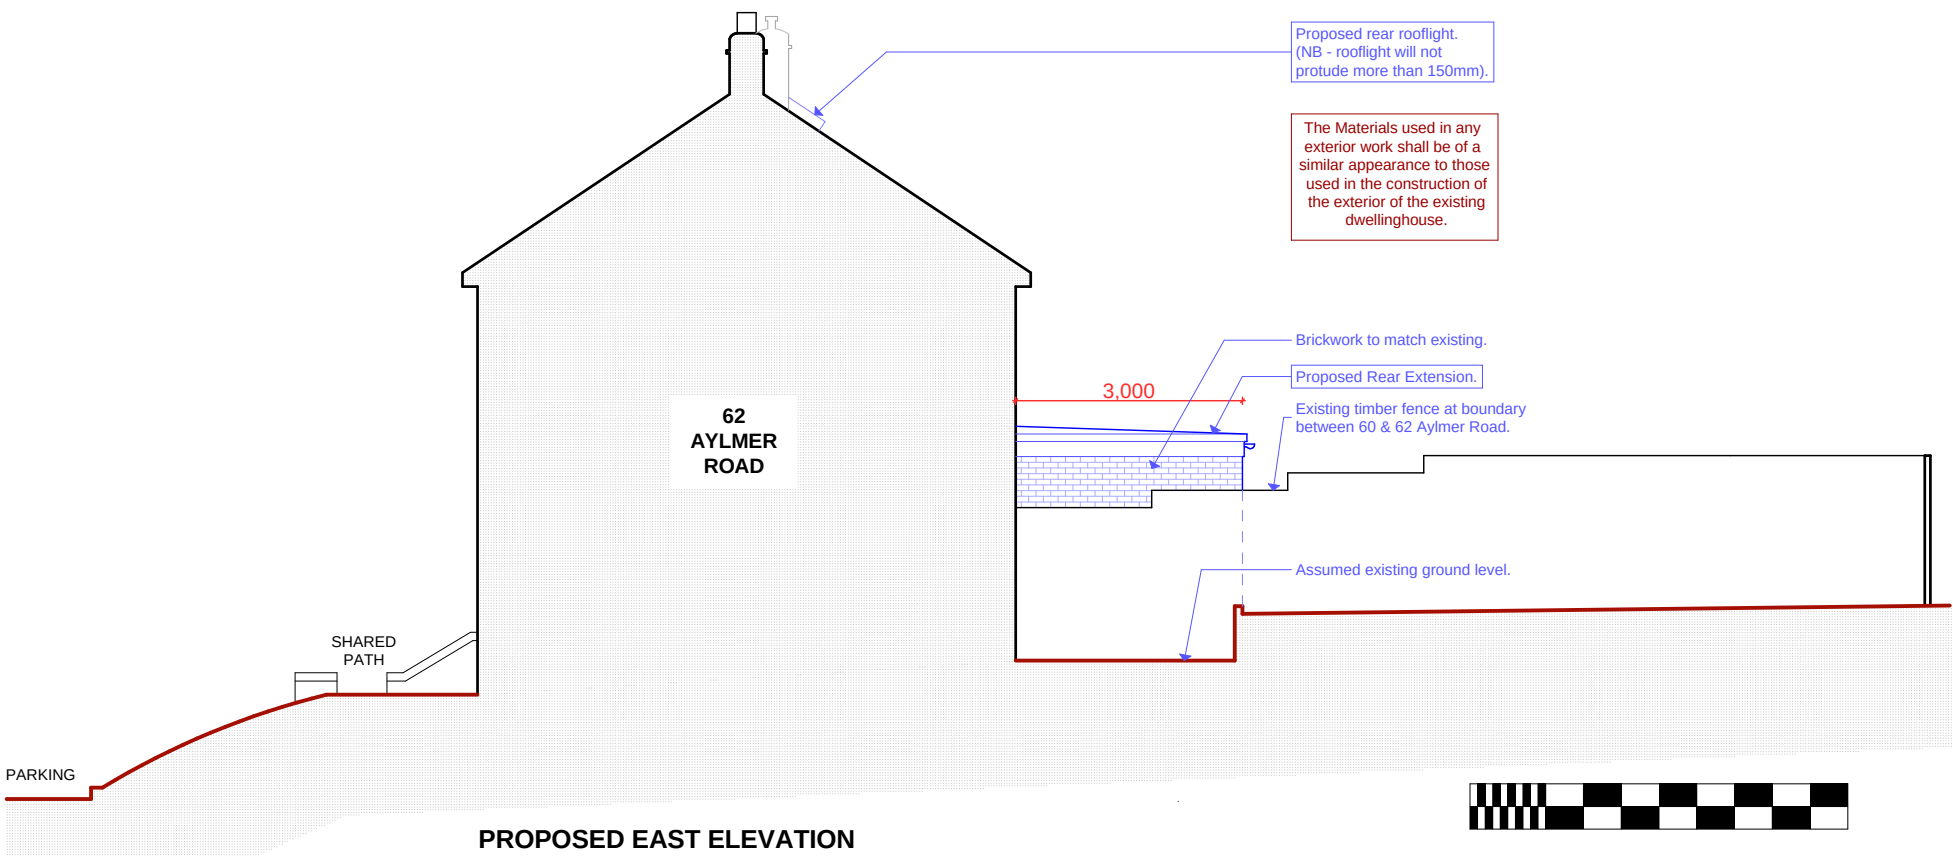

PROPOSED EAST ELEVATION



0 1m 5m

Project	60 Aylmer Road	Reference Number	1784-BA-109
Client	Mr & Mrs Demetriou	Date	June 26
		Scale	1:100
		Drawing Size	A3
Drawing	Proposed West, South and West Elevations		

Preliminary	
Planning	
Building Regs	
Tender	
Construction	
As Built	

Rev	Date

File Ref: 1779 - BA - Plans 1.pln © Copyright

