



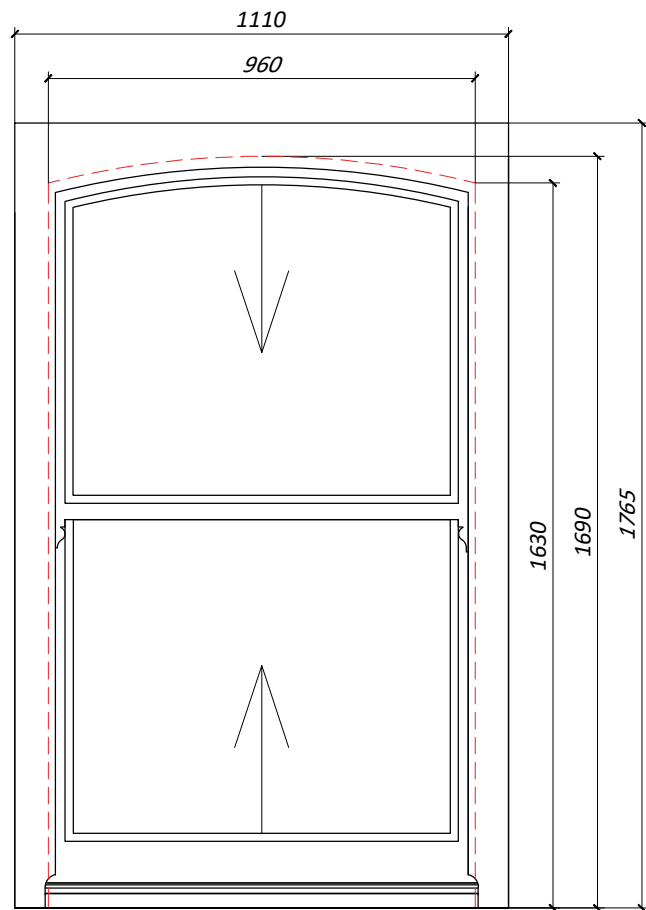


W-1
1st FLOOR FRONT WINDOW
24mm GLAZING / 4mm /16mm /4mm

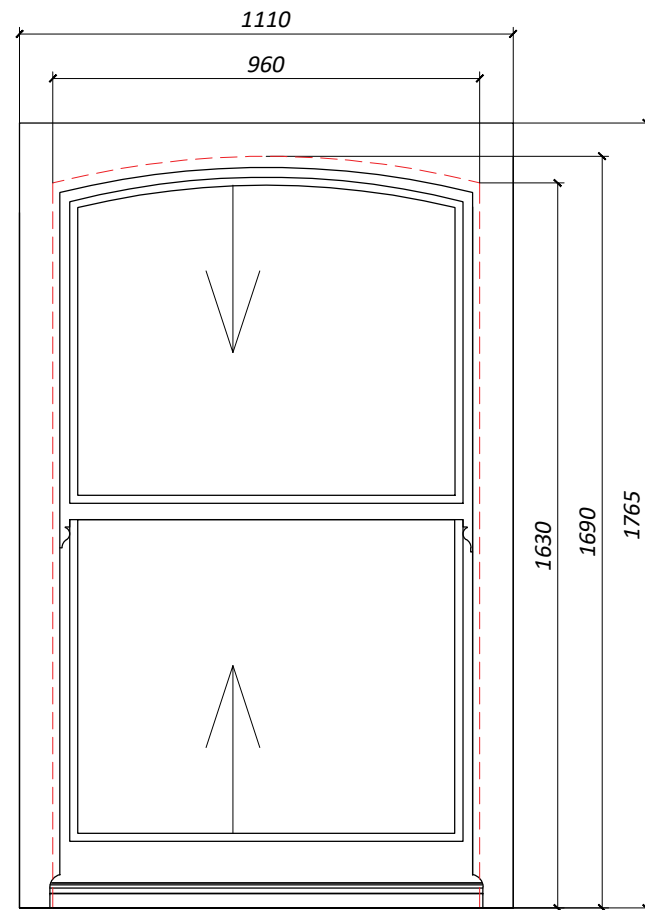


W-2
1st FLOOR FRONT WINDOW
24mm GLAZING / 4mm /16mm /4mm

TIMBER SPEC	SOFT WOOD
PAINT	RAL 9016 WHITE
GLASS	4 MM / 16 MM / 4 MM
SYSTEM	SASH WEIGHT
HORN	YES
INTERNAL SILL	YES
EXTERNAL SILL	NO
ARCHITRAVES	YES
FURNITURE	SATIN CHROME
RESTRICTORS	YES
TRICKLE VENT	YES

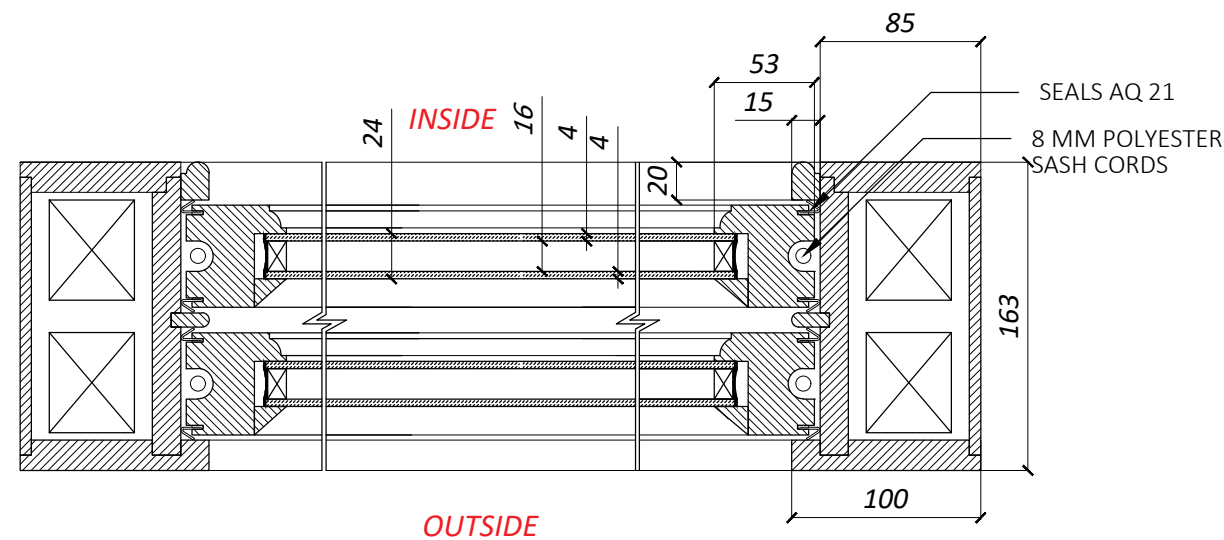


SECTION A-A / 24 mm GLAZING
SCALE 1:4

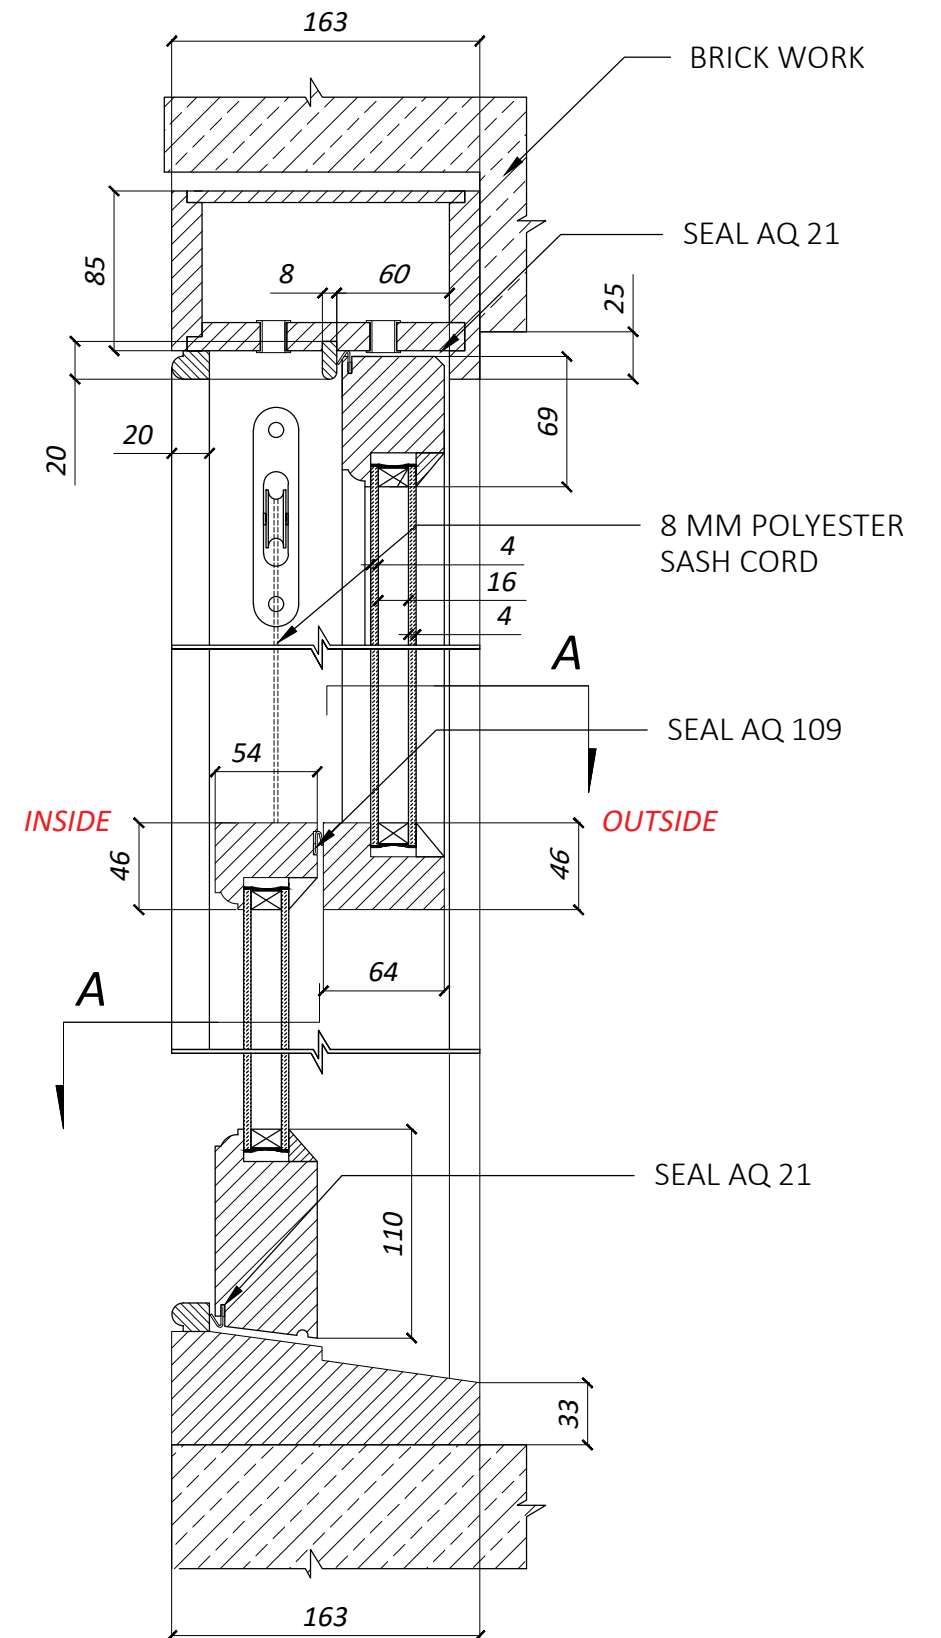


DETAIL 1 / 24 mm GLAZING
SCALE 1:4


Project	139 BEACONSFIELD ROAD N15 4SH	UK MAG PROJECT LTD Unit 15, 12 Horn Lane, London SE10 0RT phone 020 3659 2563 M: 0 7515 520044	Revision	0	Scale	1:17
Title	1 ST FLOOR WINDOWS		Date	08/06/26	No	1 / 3

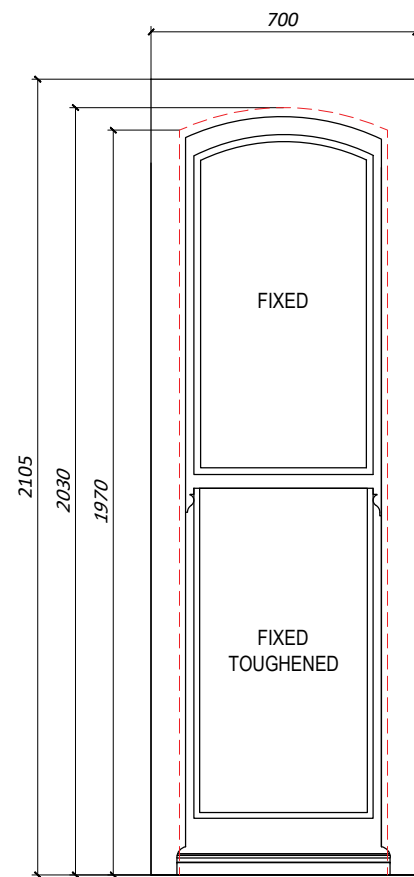

W-4
GROUND FLOOR FRONT BAY WINDOWS
24mm GLAZING / 4mm /16mm /4mm

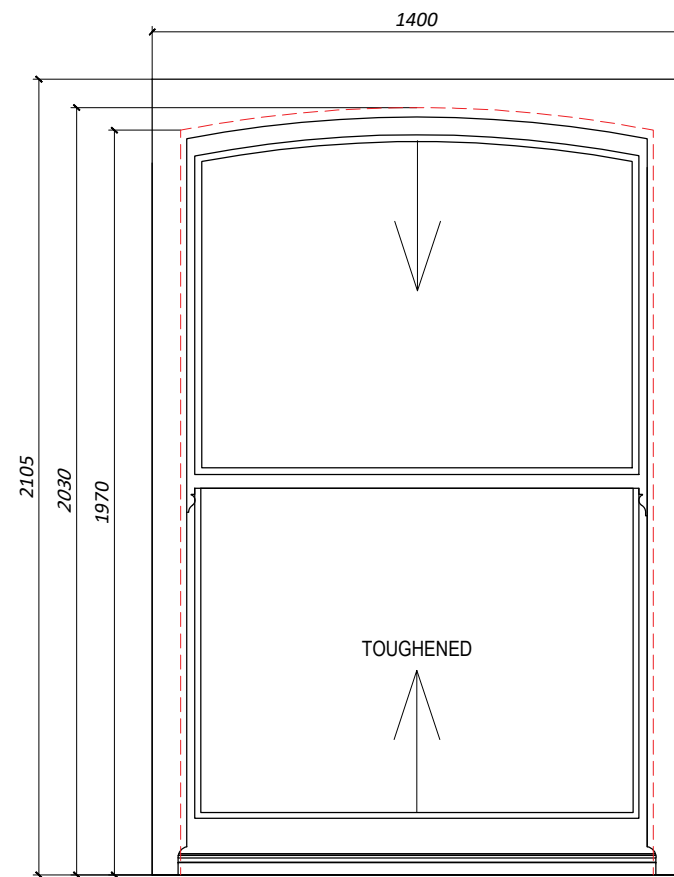


W-5
GROUND FLOOR FRONT BAY WINDOWS
24mm GLAZING / 4mm /16mm /4mm

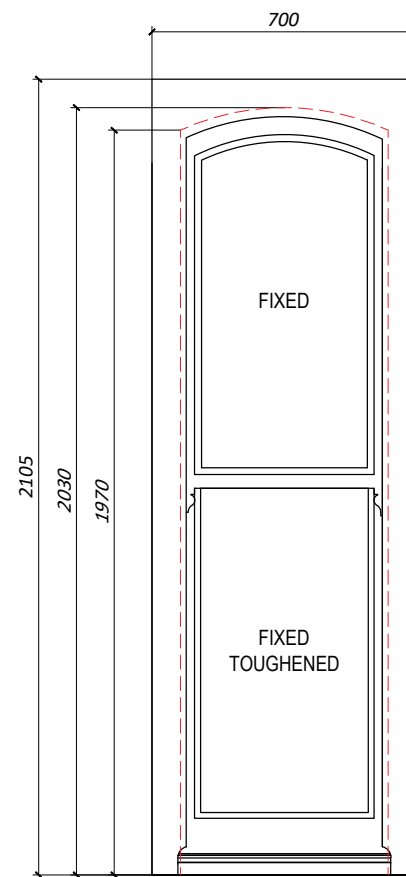


W-4
GROUND FLOOR FRONT BAY WINDOWS
24mm GLAZING / 4mm /16mm /4mm

TIMBER SPEC	SOFT WOOD
PAINT	RAL 9016 WHITE
GLASS	4 MM / 16 MM / 4 MM
SYSTEM	SASH WEIGHT
HORN	YES
INTERNAL SILL	YES
EXTERNAL SILL	NO
ARCHITRAVES	YES
FURNITURE	SATIN CHROME
RESTRICTORS	YES
TRICKLE VENT	YES


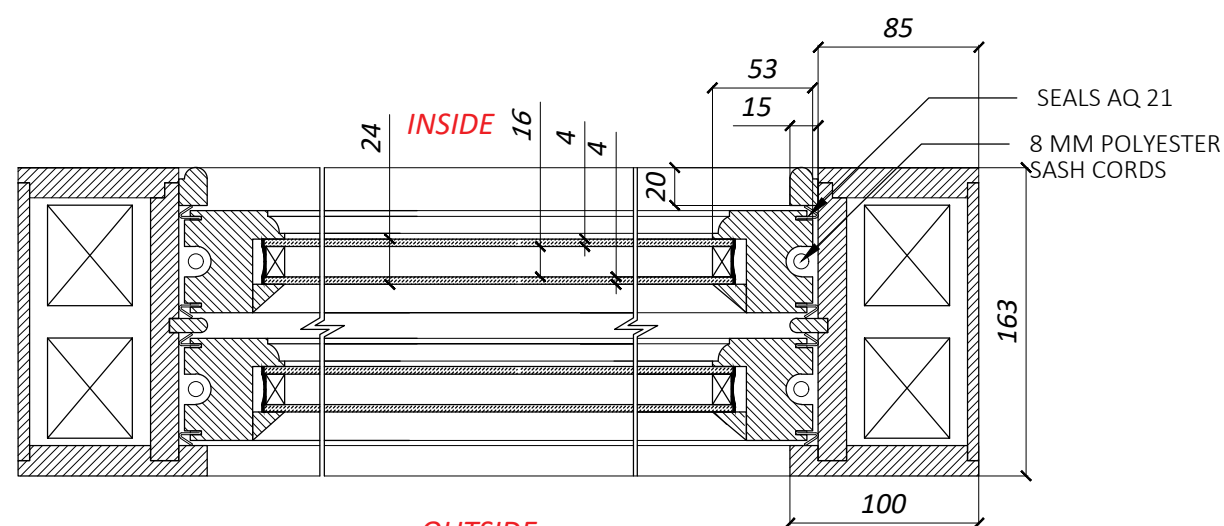


SECTION A-A / 24 mm GLAZING
SCALE 1:4

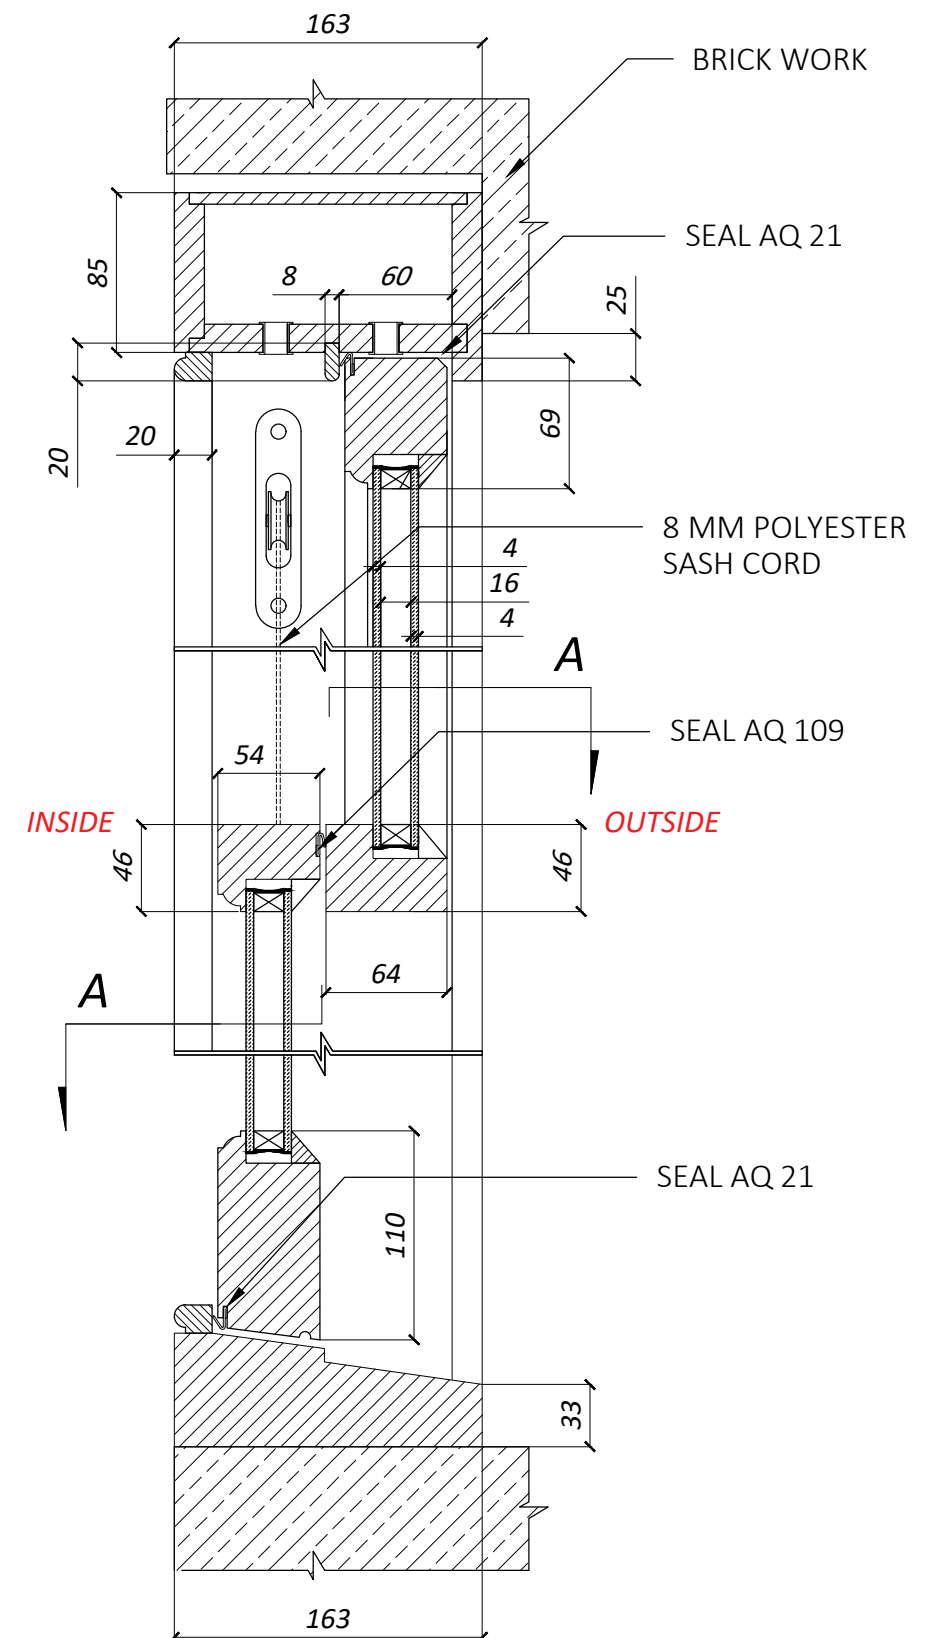


DETAIL 1 / 24 mm GLAZING
SCALE 1:4

Project	139 BEACONSFIELD ROAD N15 4QS	UK MAG PROJECT LTD	Revision	0	Scale	1:20
Title	GROUND FLOOR WINDOWS BAY	Unit 15, 12 Horn Lane, London SE10 ORT phone 020 3659 2563 M: 0 7515 520044	Date	08/06/26	No	2 / 3

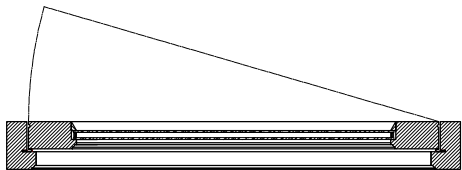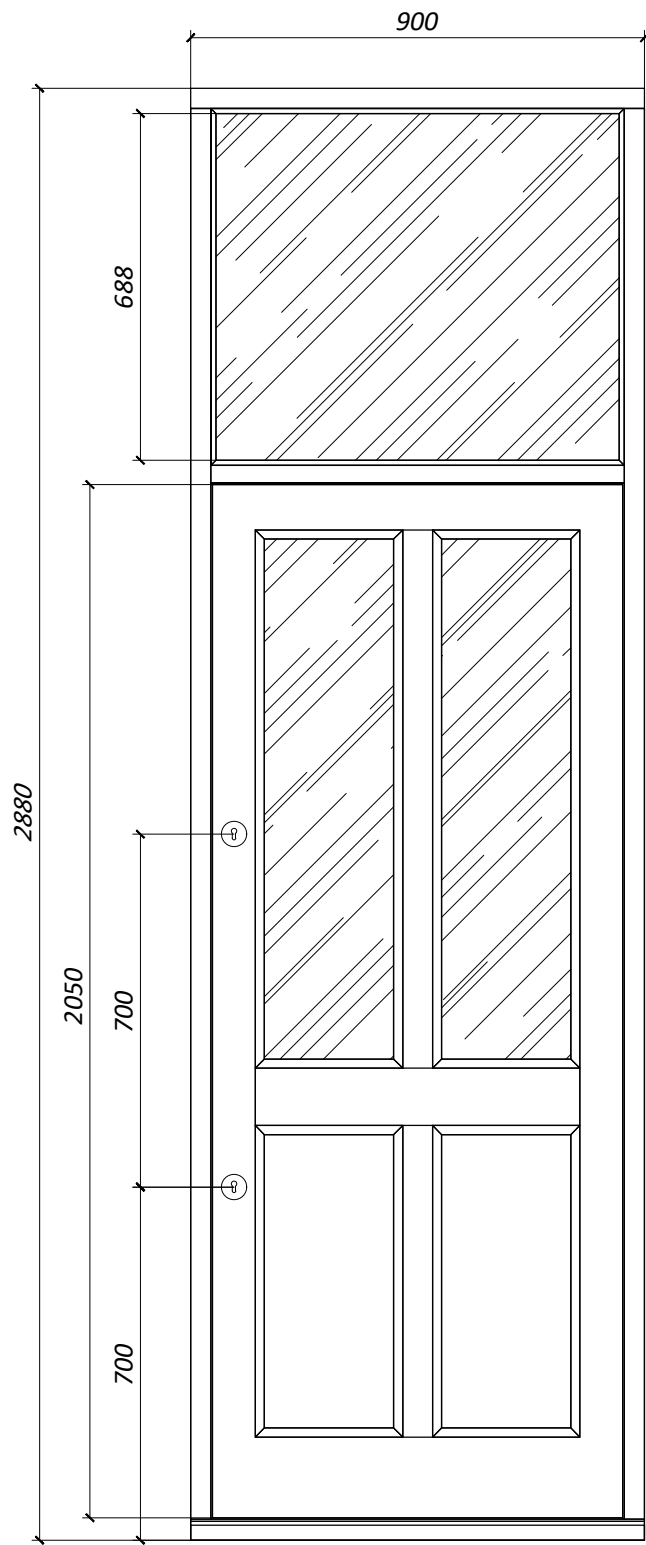

SECTION A-A / 24 mm GLAZING
SCALE 1:4

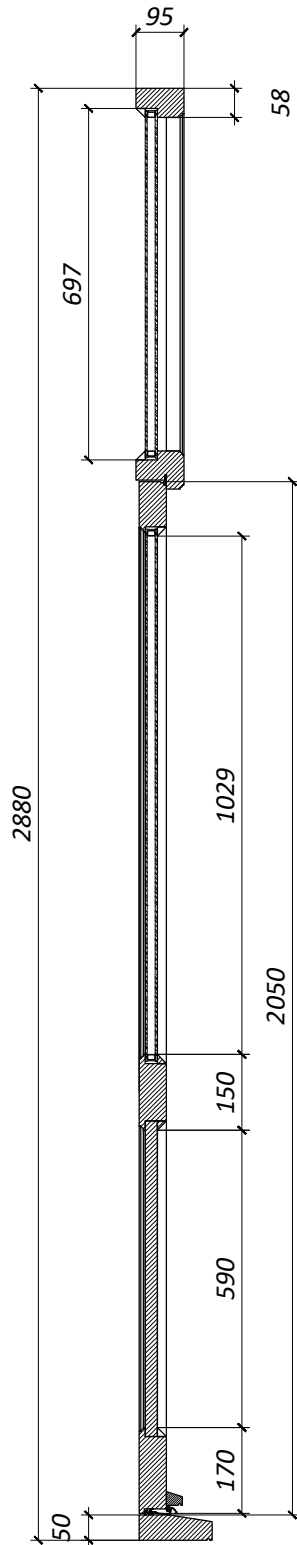

TIMBER SPEC	SOFT WOOD
PAINT	INSIDE RAL 9016 WHITE / BLACK OUTSIDE
GLASS	4 MM / 16 MM / 4 MM FROSTED TOUGHENED
SYSTEM	SASH WEIGHT
HORN	YES
INTERNAL SILL	NO
EXTERNAL SILL	YES
ARCHITRAVES	YES
FURNITURE	SATIN ERA X2 / SPY HOLE / LETTER BOX / NO 139
RESTRICTORS	NO
TRICKLE VENT	NO

Project	139 BEACONSFIELD ROAD N15 4QS	UK MAG PROJECT LTD Unit 15, 12 Horn Lane, London SE10 ORT phone 020 3659 2563 M: 0 7515 520044	Revision	0	Scale	1:20
Title	FRONT DOOR		Date	08/06/26	No	3 / 3