
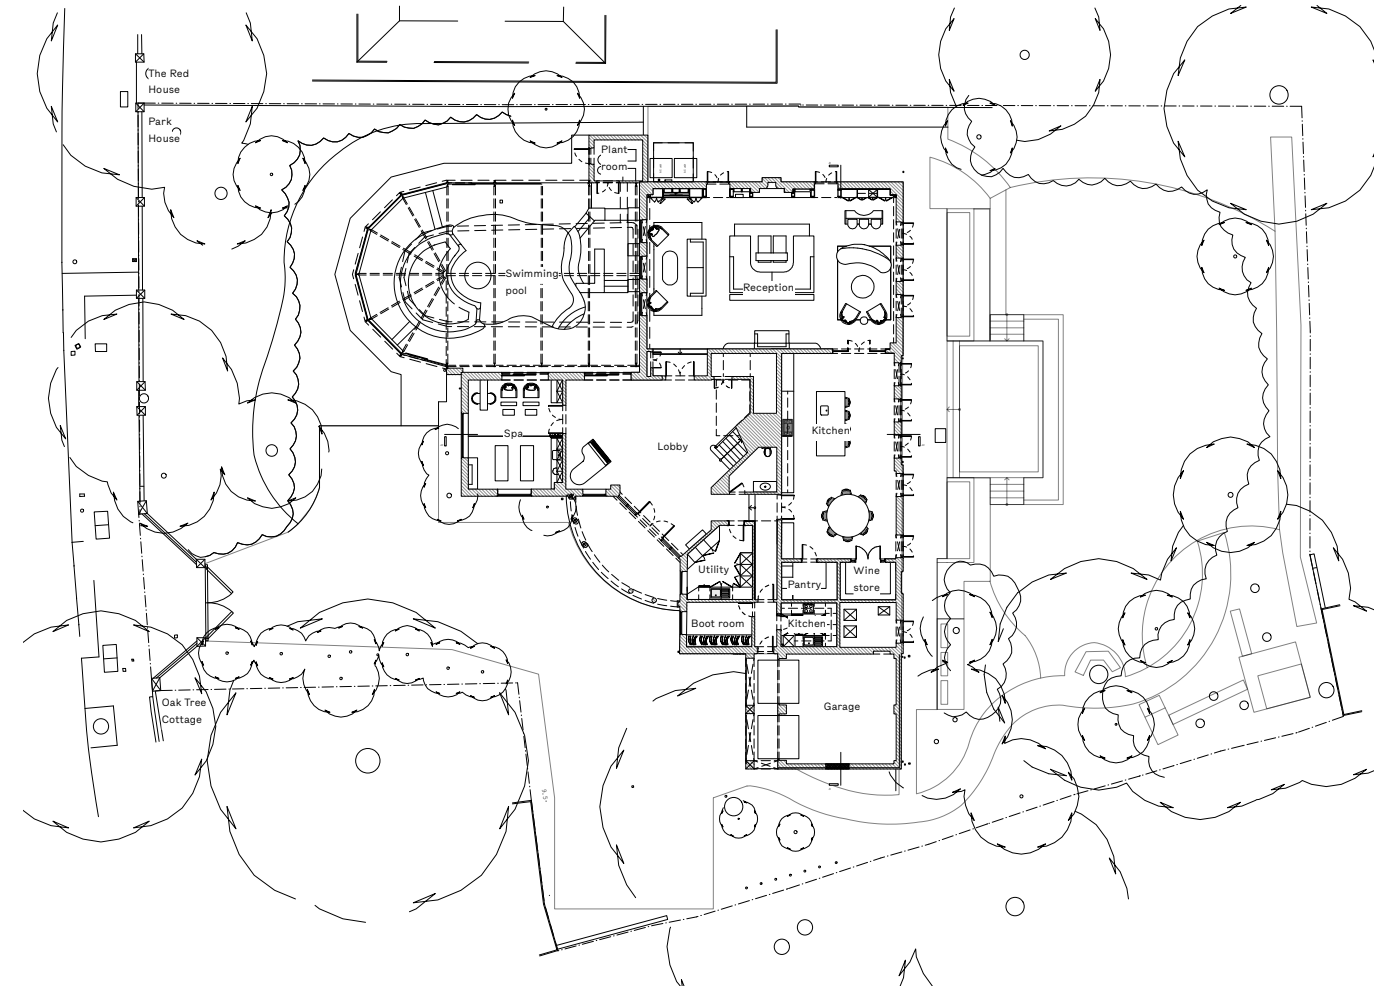
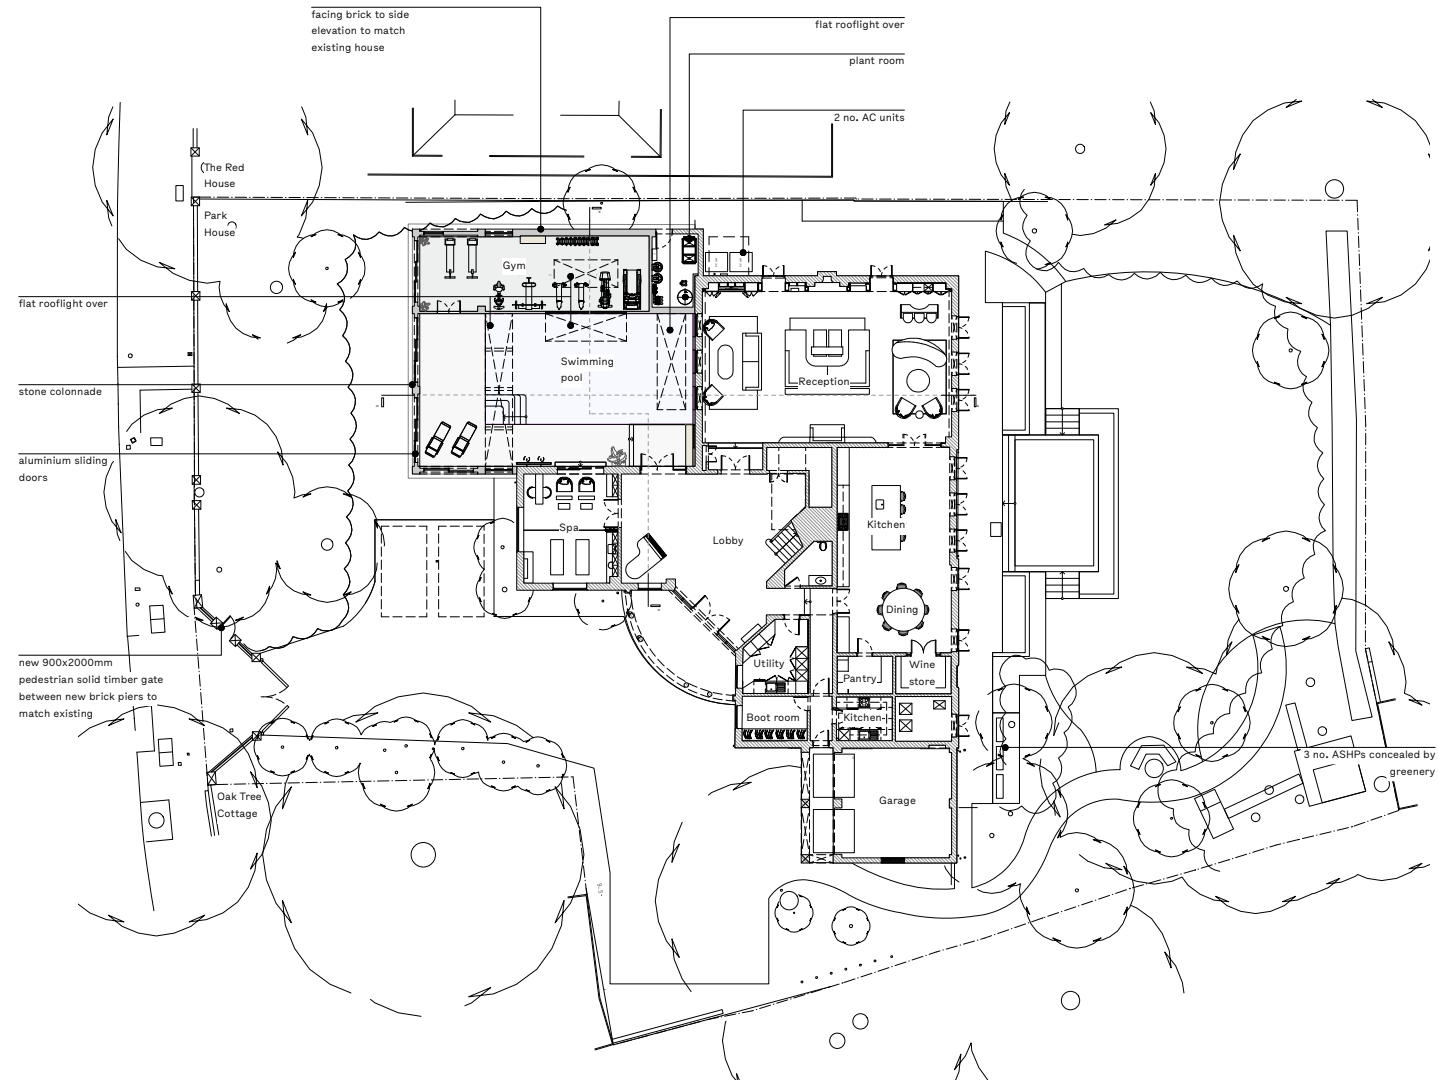


Do not scale from this drawing. Check all dimensions on site.

Rev	Date	Notes
PL1	18.06.26	Planning issue

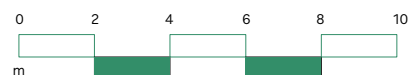

PROJECT	453 Park House, Hampstead Lane, N6
TITLE	Plans as existing and proposed
STATUS	Planning

DWG NO.	453 : 101
SCALE	1:200 @ A1
DATE	JUNE 2026
REV	PL1



+44 (0)20 8425 2209
info@doandco.studio
C4.09 Parkhall, 40 Martell Road
London SE21 8EN