



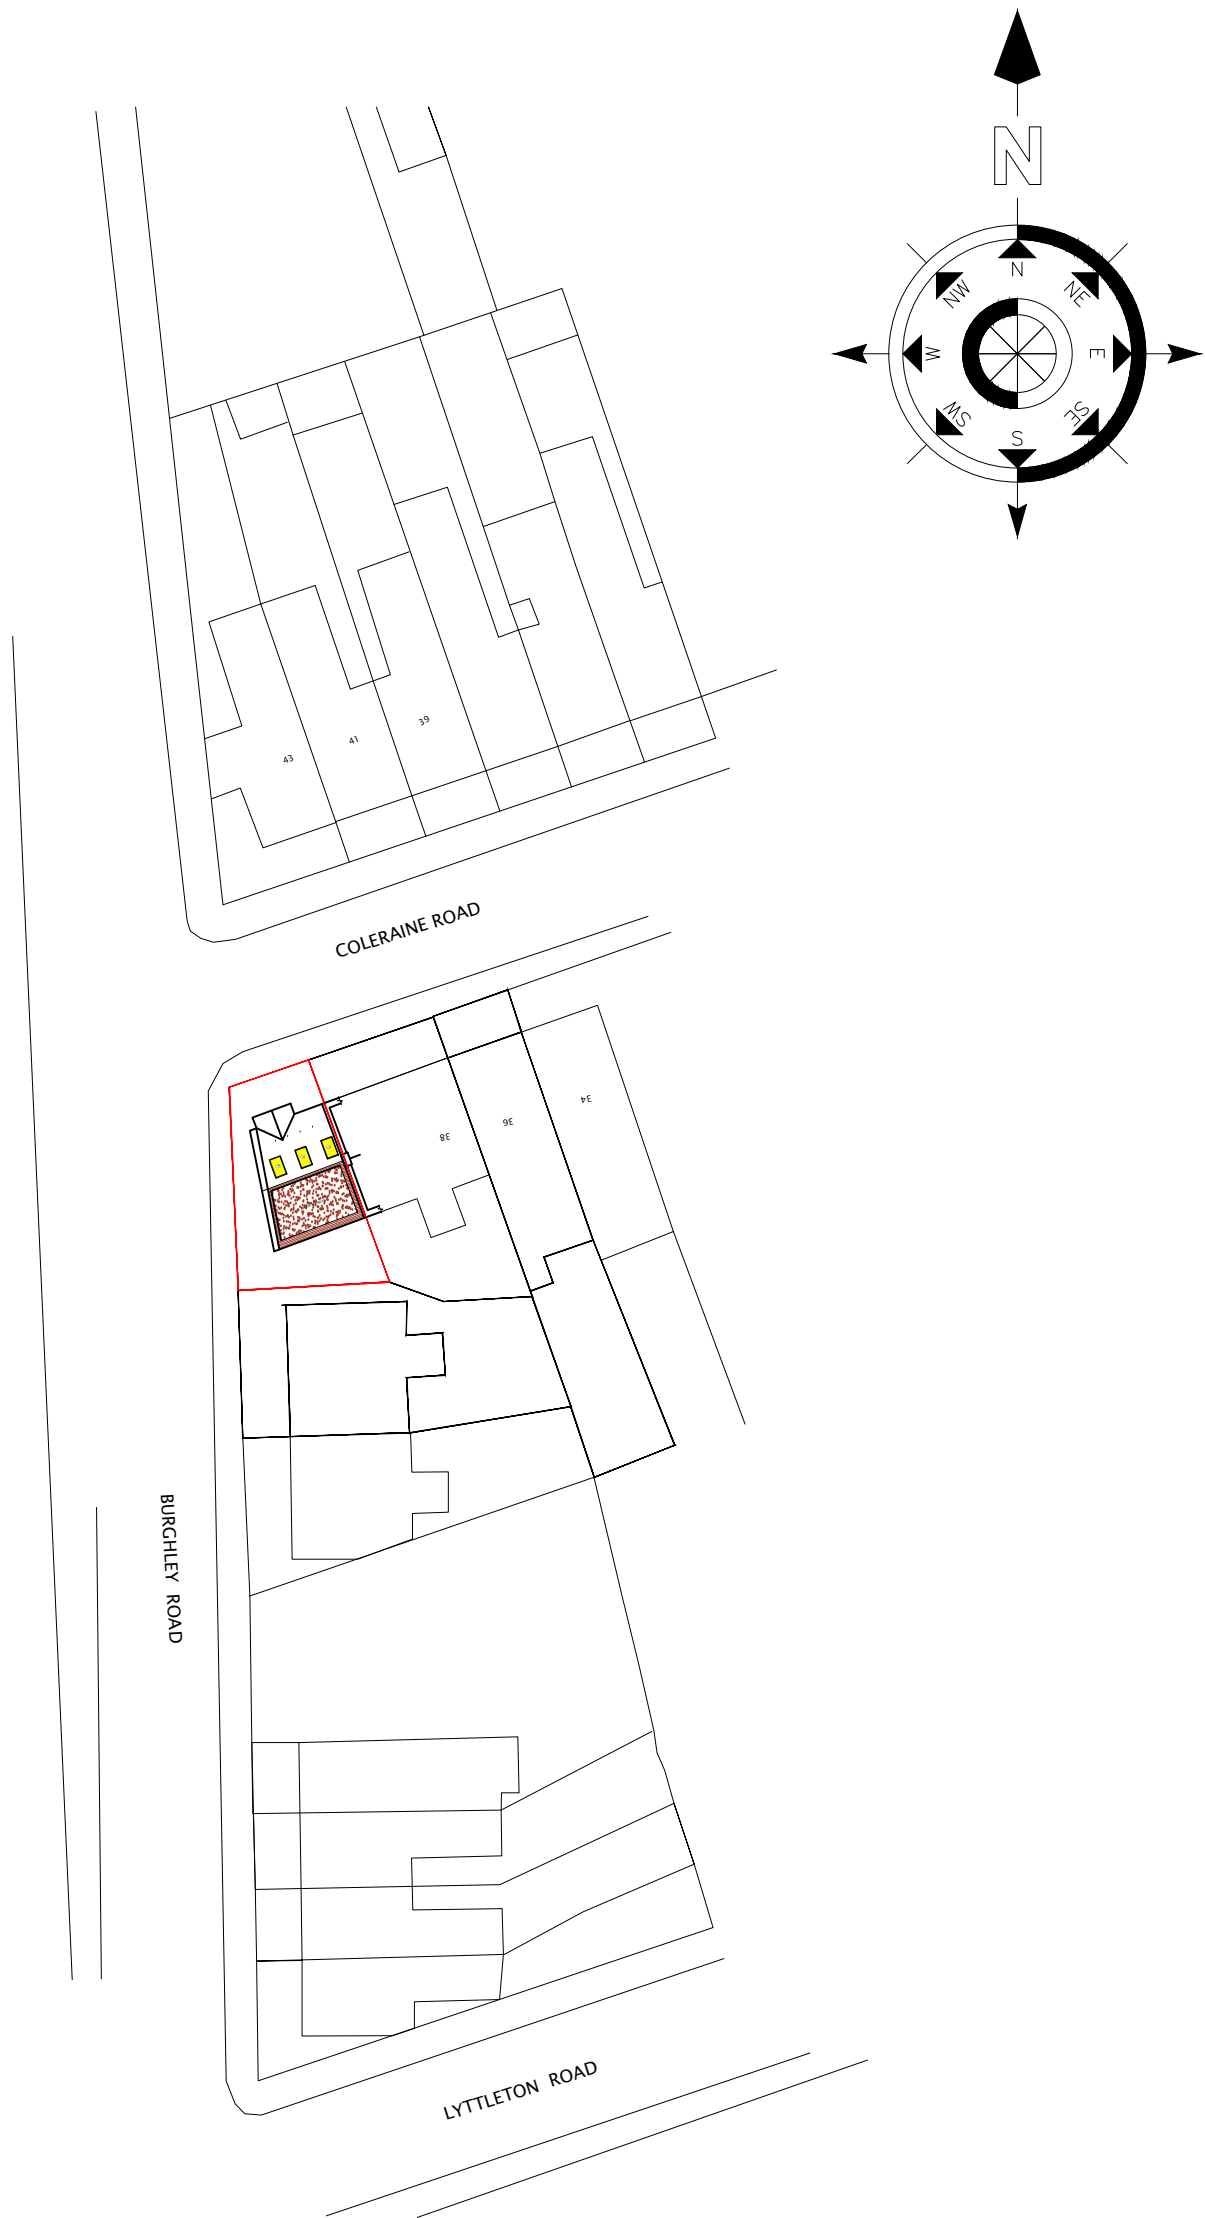

PROPOSED BLOCK PLAN

SCALE:1/500@A1

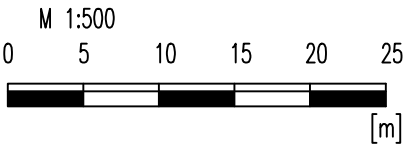

no	revision	date	control
project	40 COLERAINE ROAD WOOD GREEN, LONDON N8 0QL		
drawing title	PROPOSED BLOCK PLAN		
scale	1/500@A1		
date	JUNE 2026		
draw.no	HAH-06-PL05		