


24 Pembroke Road, N15 4NW - Location Plan

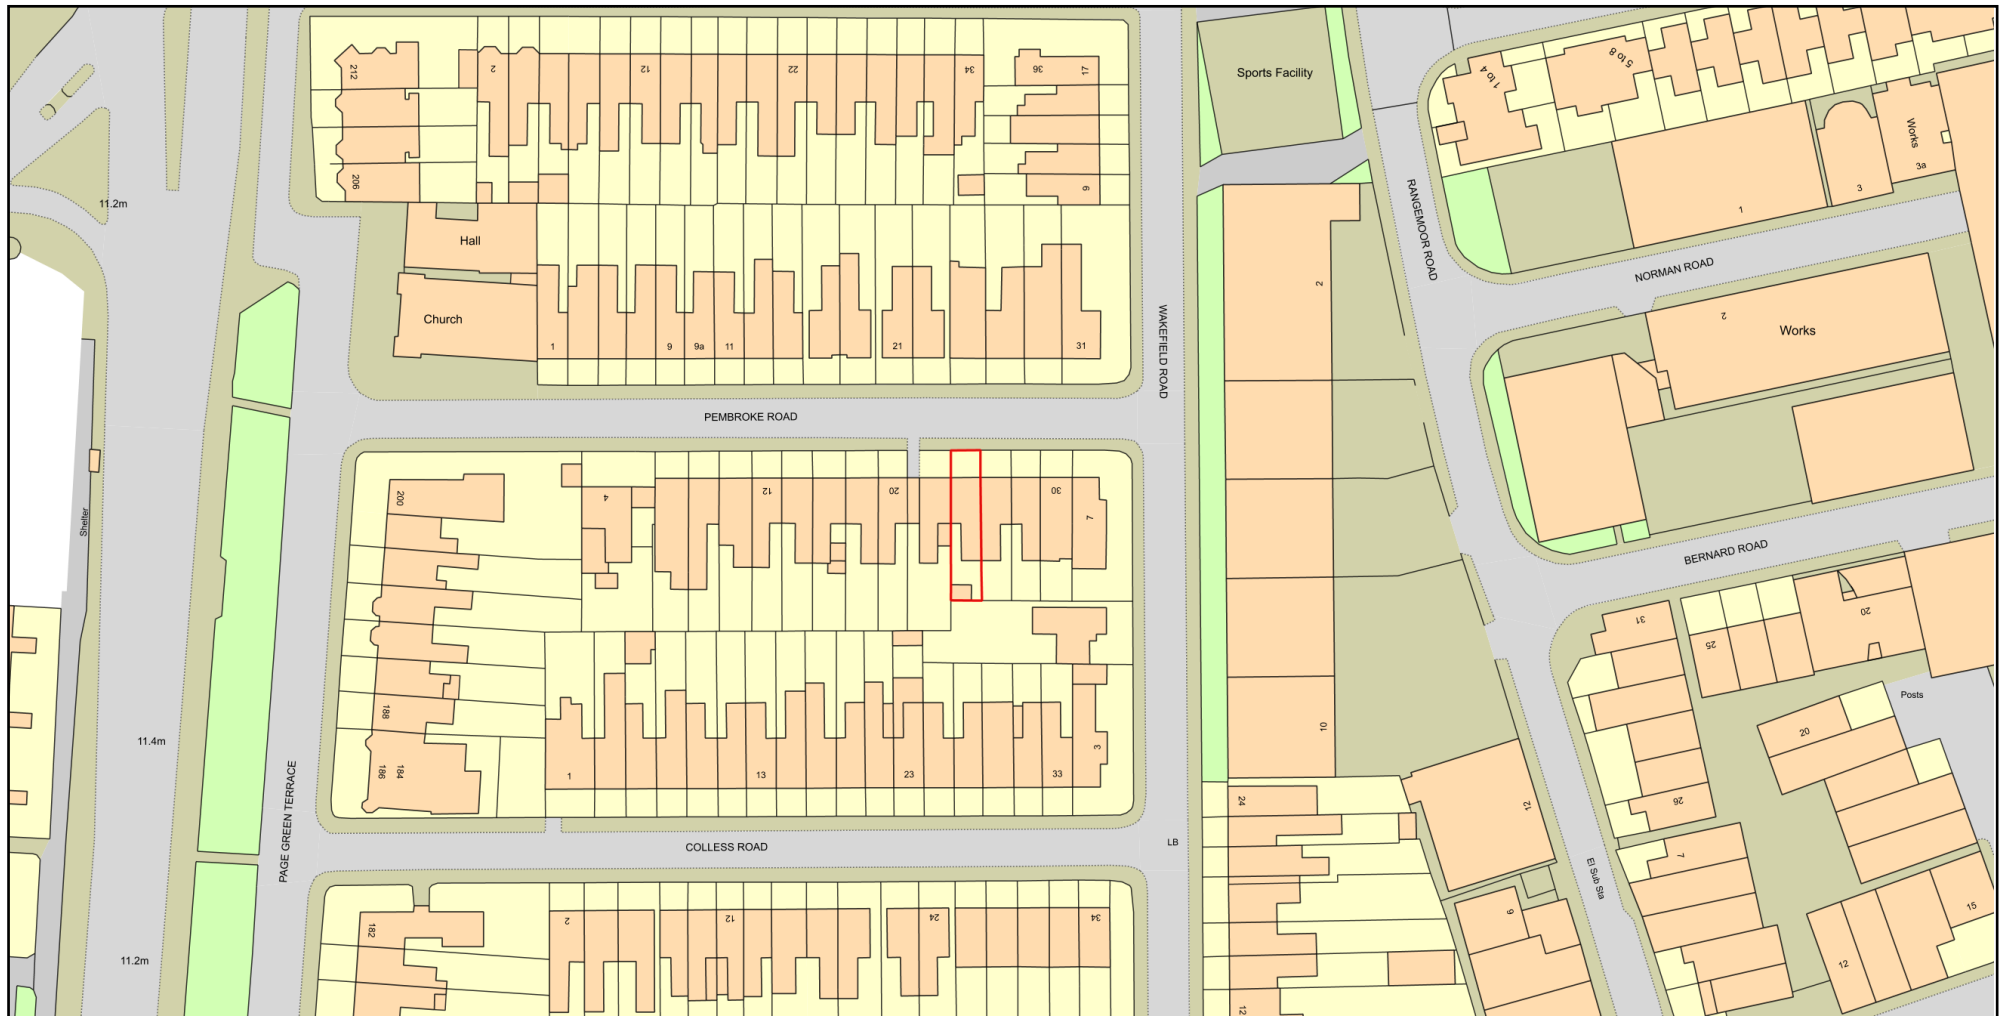

0 50
Metres



Plan Produced for: Wates/Clarion HG

Date Produced: 22 Jun 2026

Plan Reference Number: TQRQM26173145241841

Scale: 1:1250 @ A4

© Crown copyright and database rights 2025 OS 100042766

