



SECTION 2 Block 02_Roof Plan

Planning Scheme

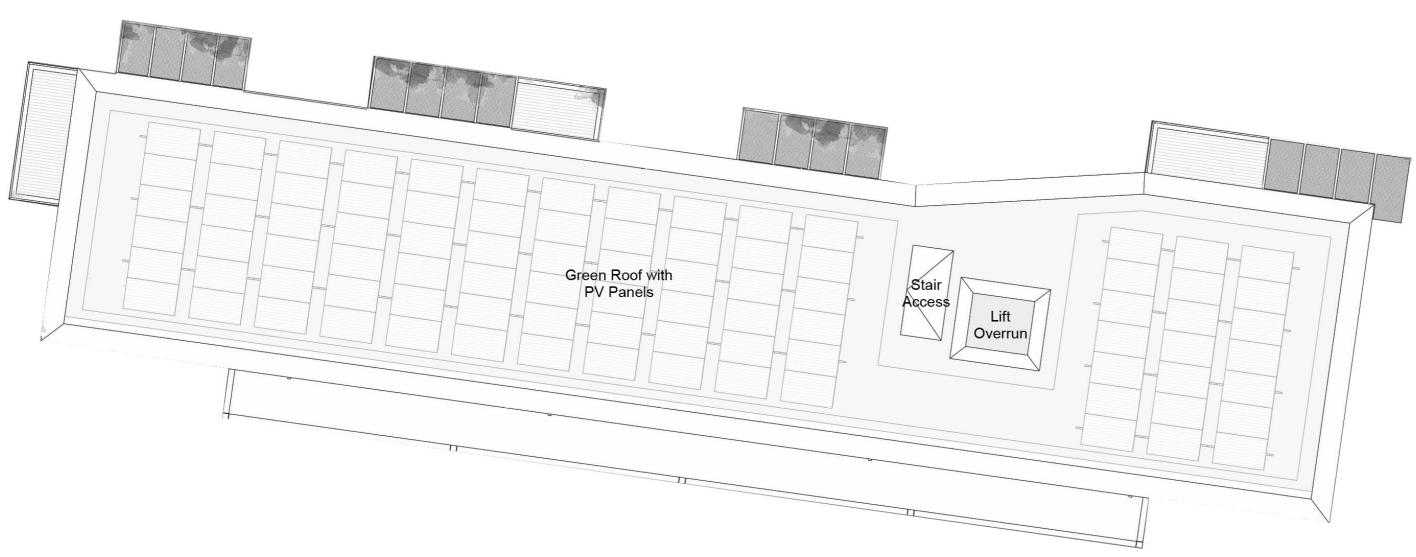

Proposed Scheme

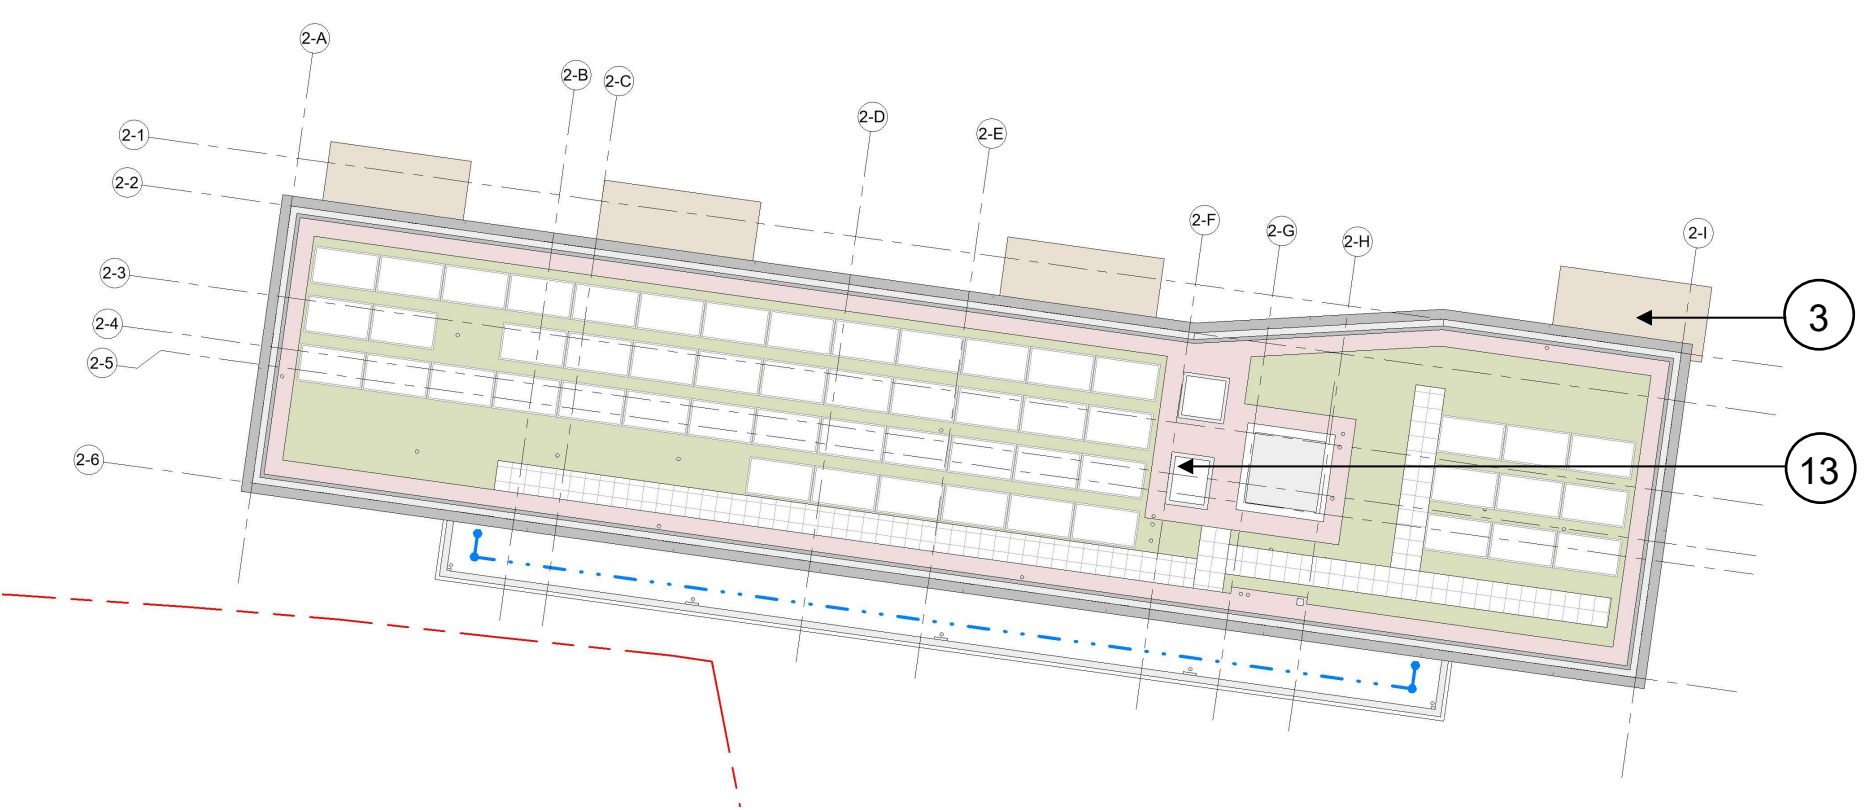

FOR FULL SUMMARY OF PROPOSED CHANGES SEE SECTION 1.

- 3. Corner bolt-on balconies cantilevered reduction.
- 13. Roof AOVs on top of stair core and lift lobby added.



SECTION 2 Elevations _ Block 01 North-West elevation

Planning Scheme



Proposed Scheme



FOR FULL SUMMARY OF PROPOSED CHANGES SEE SECTION 1.

- 3. Corner bolt-on balconies cantilevered reduction.
- 7. Main entrance brick pier for panelling and services installation.
- 8. Ground floor external columns clad in Ibiza white brickwork.
- 9. Aluminium metal cladding to external columns at inset balcony corner and external walkways in upper levels.
- 10/11. Brick coursing at window interfaces.

SECTION 2 Elevations _ Block 01 South-East elevation

Planning Scheme



Proposed Scheme



FOR FULL SUMMARY OF PROPOSED CHANGES SEE SECTION 1.

- 8. Ground floor external columns clad in Ibiza white brickwork.
- 9. Aluminium metal cladding to external columns at inset balcony corner and external walkways in upper levels.
- 10/11. Brick coursing at window interfaces.
- 16. Privacy screens added to the external walkways side elevations on GL 1-10.