


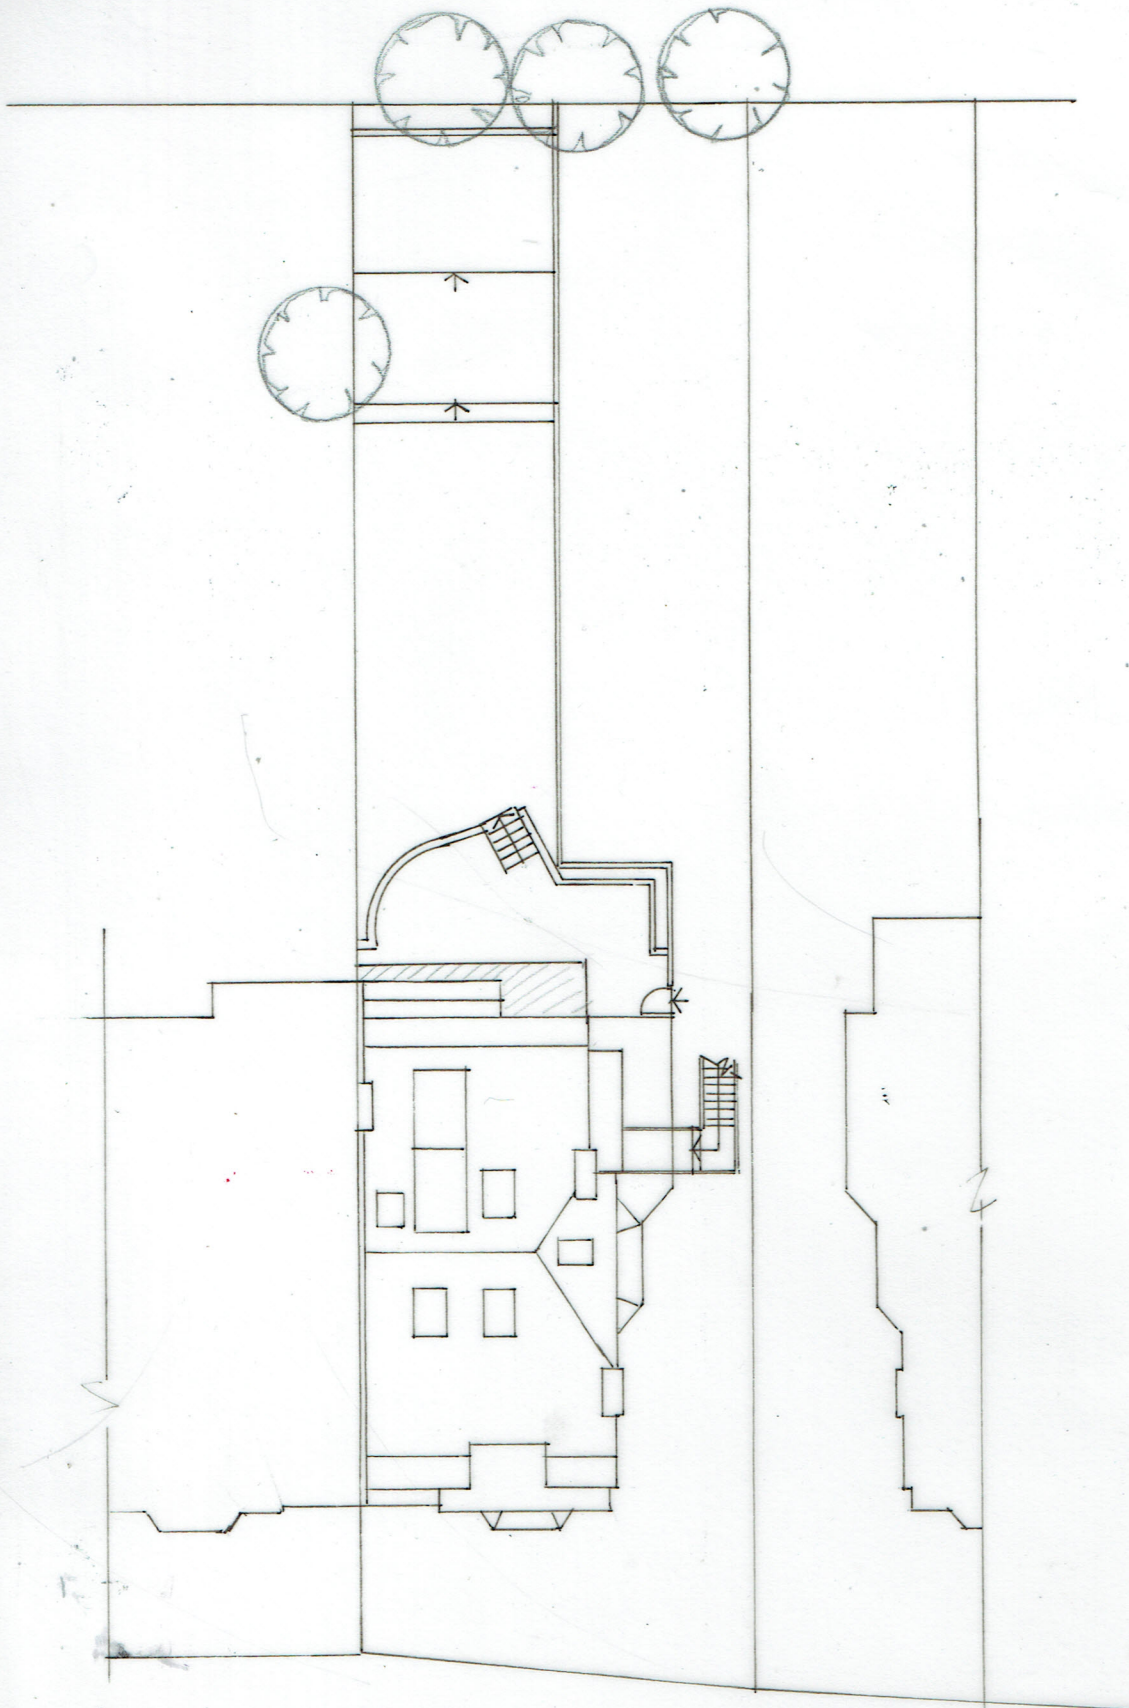

0 1 2 3 4

CAROLYN SQUIRE
DIP ARCH RIBA

122 CHURCH WALK
LONDON N16 8QW

TEL 020 7254 0624
FAX 020 7503 9769

PROJECT: 33A STANHOPE GARDENS
N6 5TT

DRAWING: BLOCK PLAN AS PROPOSED

JOB NO: 2420/6

DATE: MAR 25

SCALE: 1:200 @ A4