



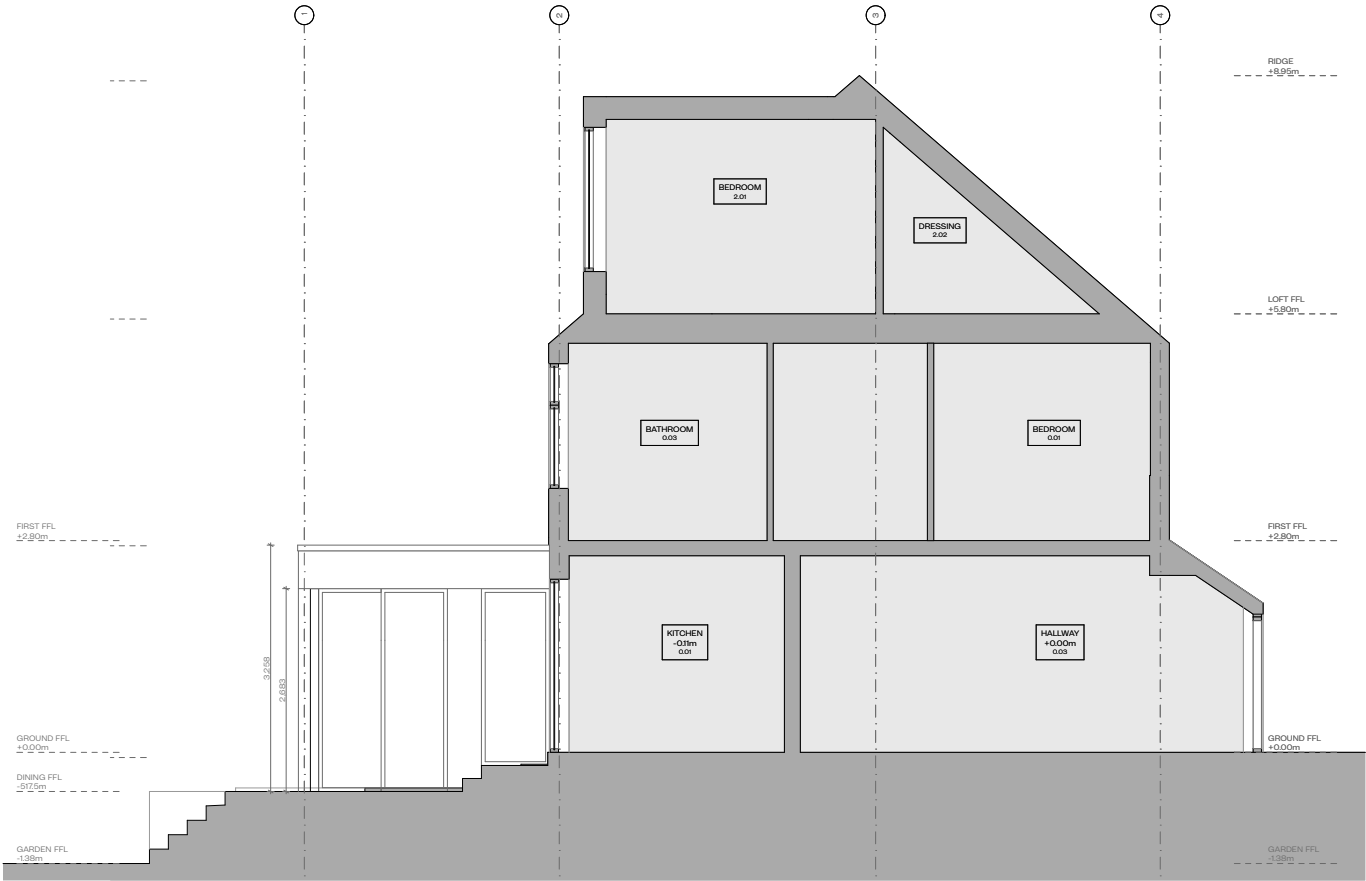

PROPOSED SECTION CC

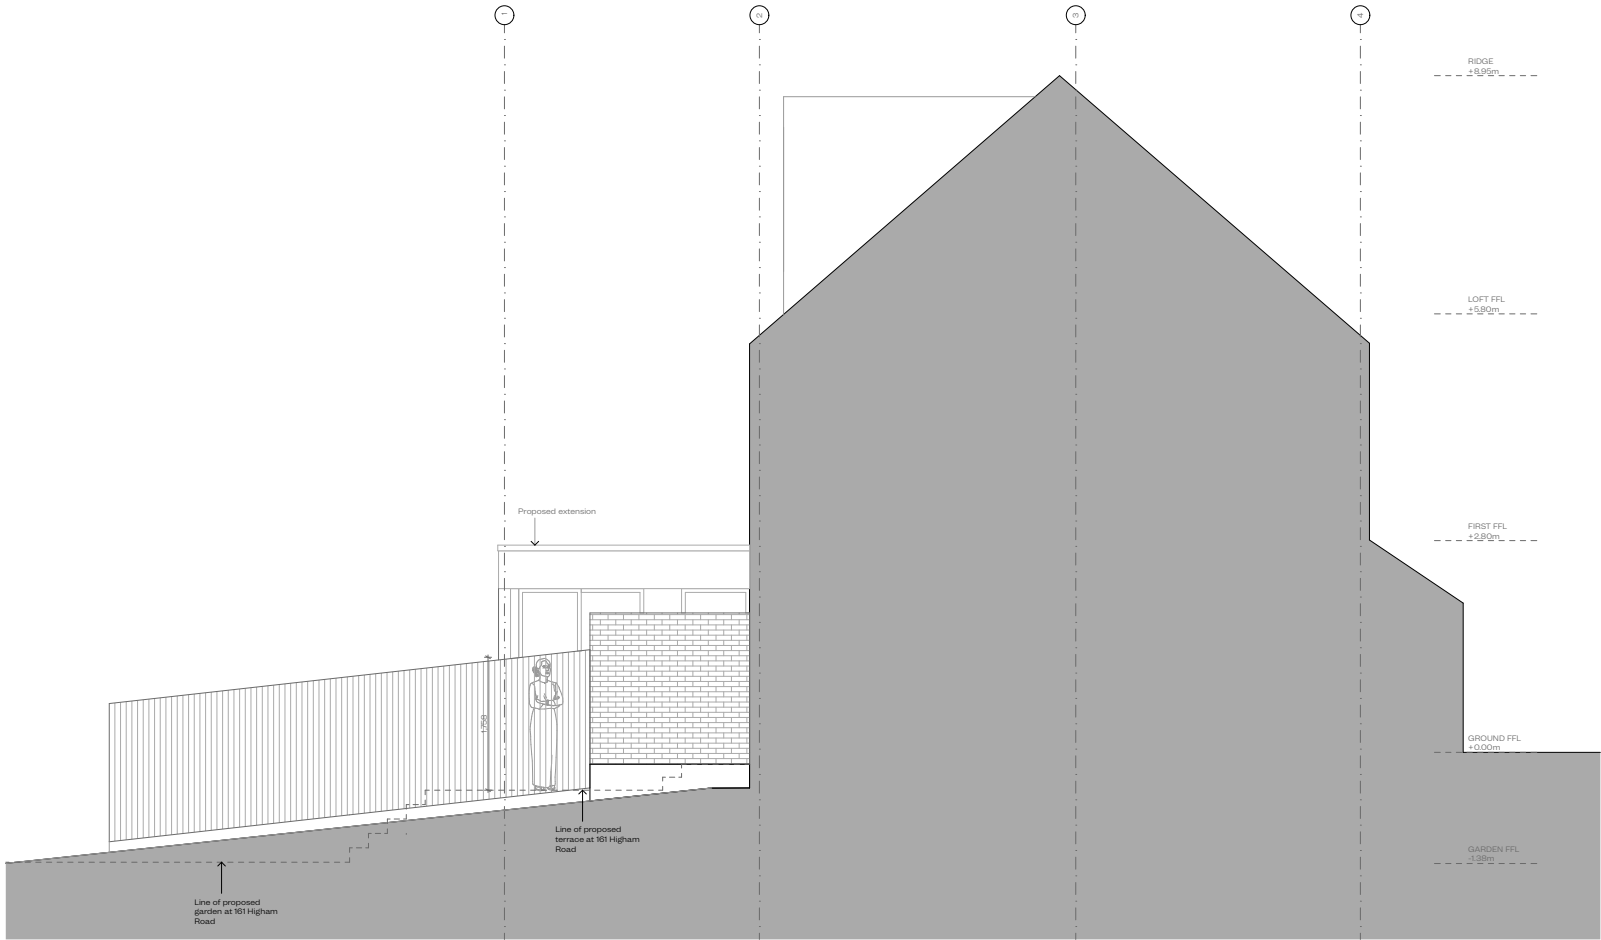

PROPOSED SIDE ELEVATION

ELLE ARCHITECTS

5F CANONBURY YARD
190 NEW NORTH ROAD
LONDON N1 7BJ

ELLELLARCHITECTS.COM
INFO@ELLELLARCHITECTS.COM
07950 474862 / 07870 485641

0m 2m 4m 6m

REF:	047/HIGHAM	DRAWING:	P Sec CC & Side elevation	REV.	DATE	DESCRIPTION	1. Do not scale drawings for construction.
PROJECT:	161 Higham Road, London N17 6NX	STATUS:	Planning	A	19.06.26	Planning	2. Neighbouring buildings are approximate.
CLIENT:	Ollie & Steph Secluna	SCALE:	1:100 @ A3	B	24.06.26	Planning	3. All dimensions, levels and conditions shall be checked on site before proceeding with the work.
		DATE:	24/06/2026				4. Ell Ell Architects shall be notified of any discrepancies.
		DRAWING NO.:	EFA-047-A-06-201				5. Spot levels are subject to variation.
		REVISION:	B				6. All drawings to be read in conjunction with all consultant information and the specification.
							7. Do not use for construction unless expressly permitted.