





PROPOSED FASCIA SIGN

SCALE 1:5

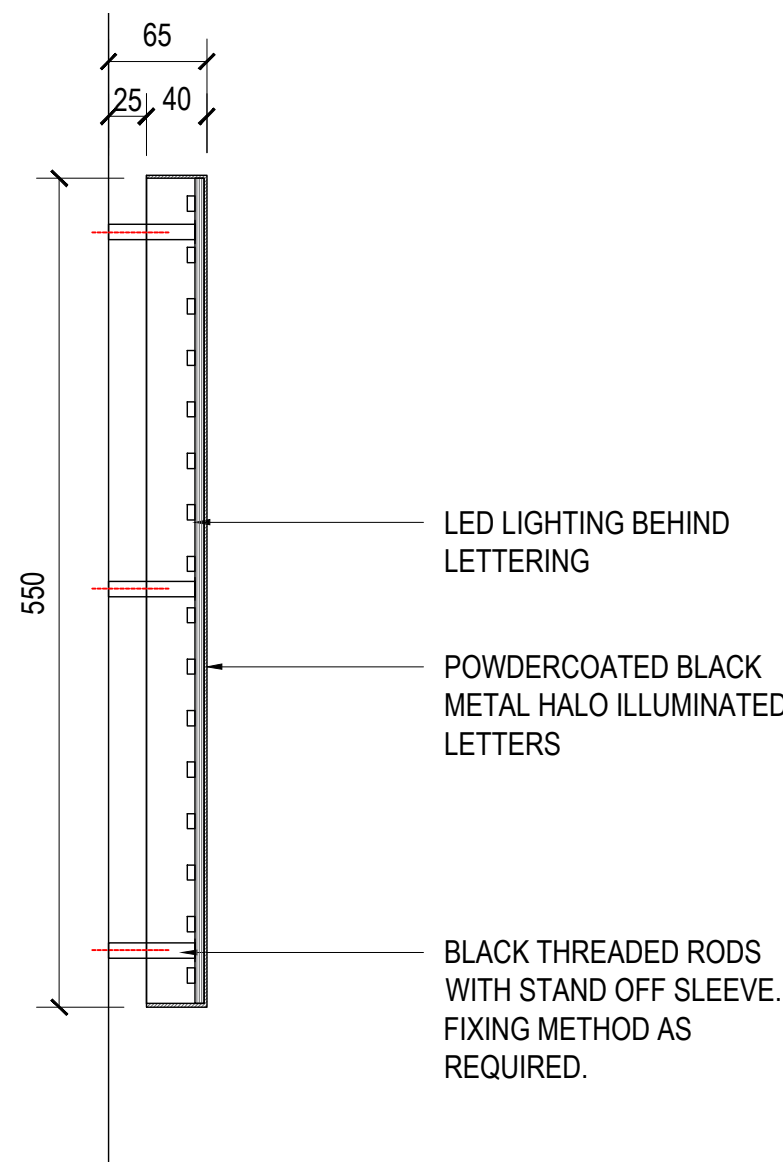


FASCIA SIGN SECTION THROUGH

SCALE 1:5

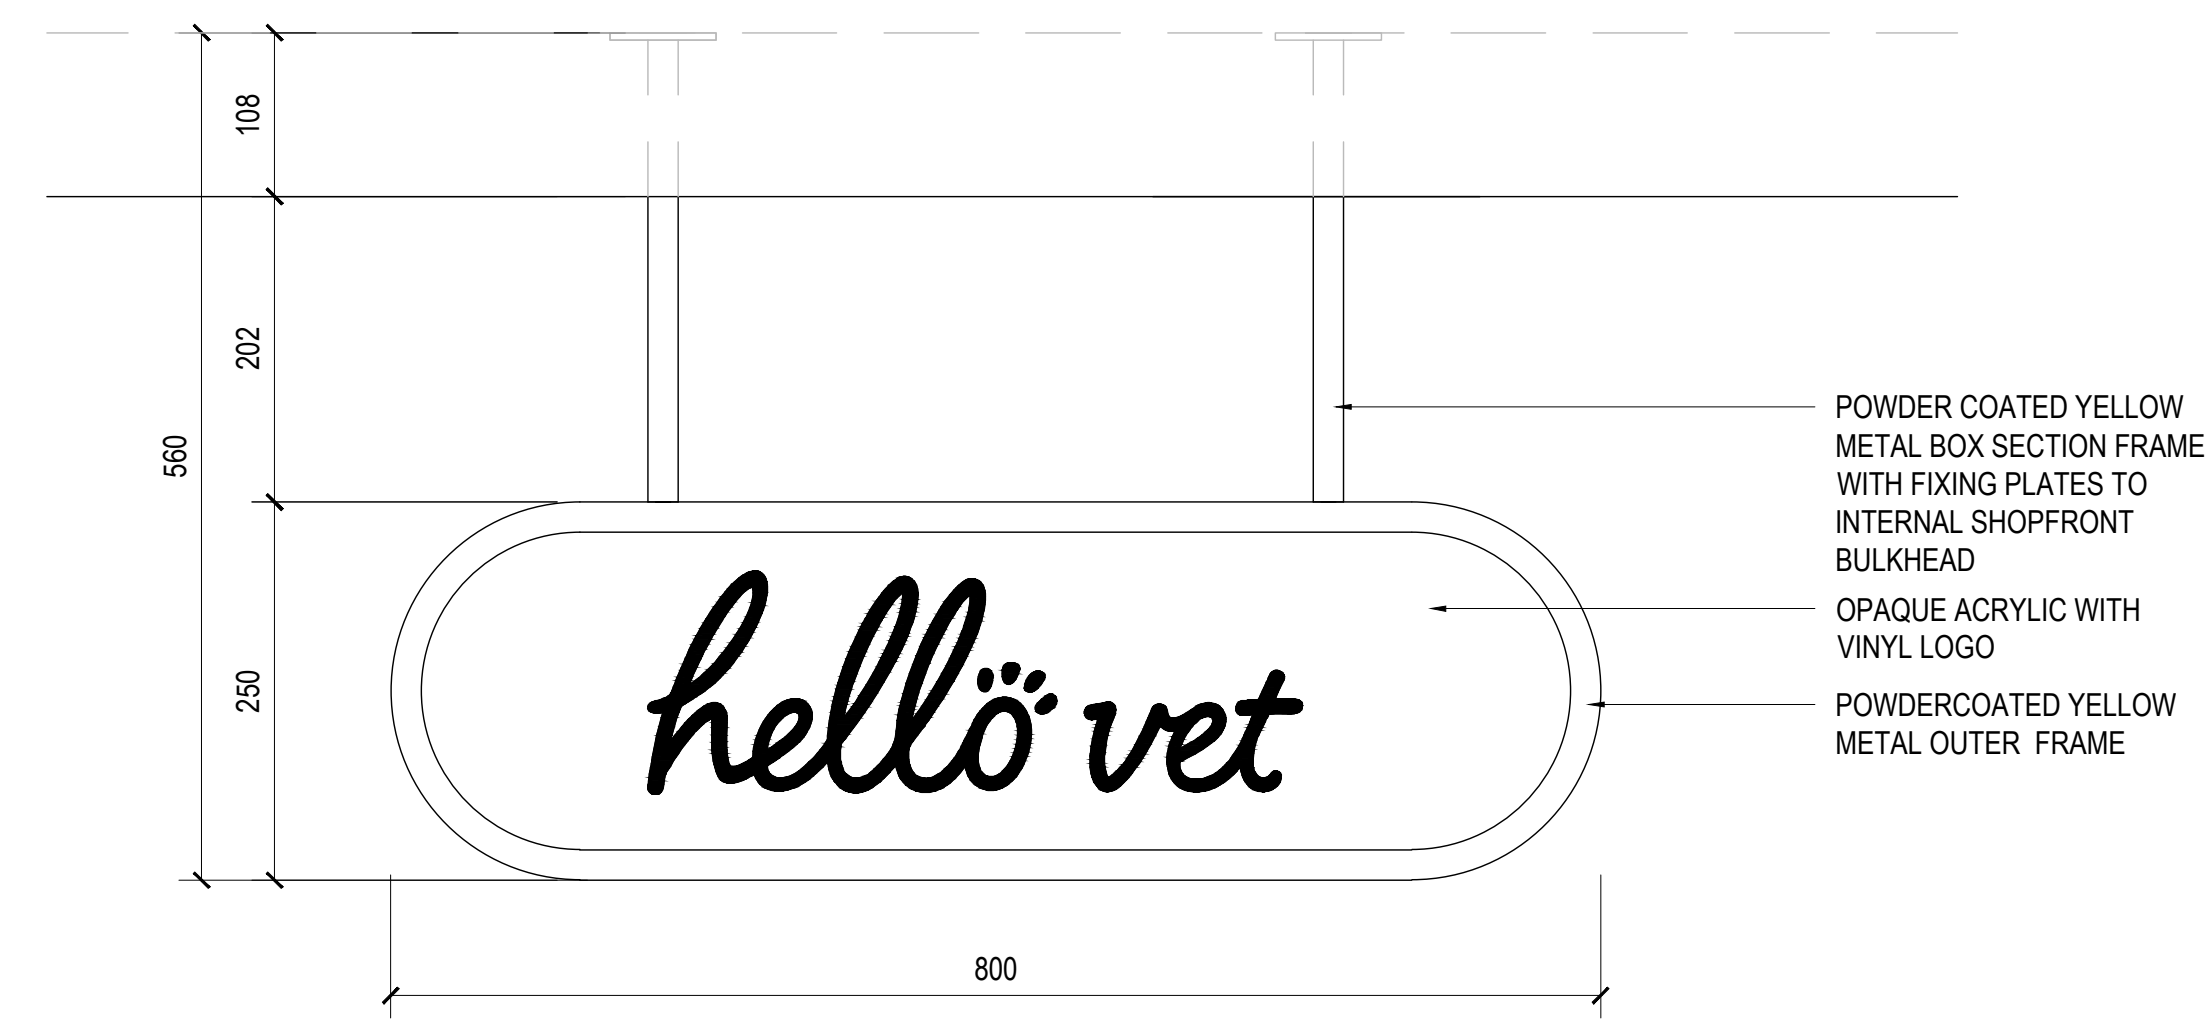

INTERNAL BOX SIGN


SCALE 1:5

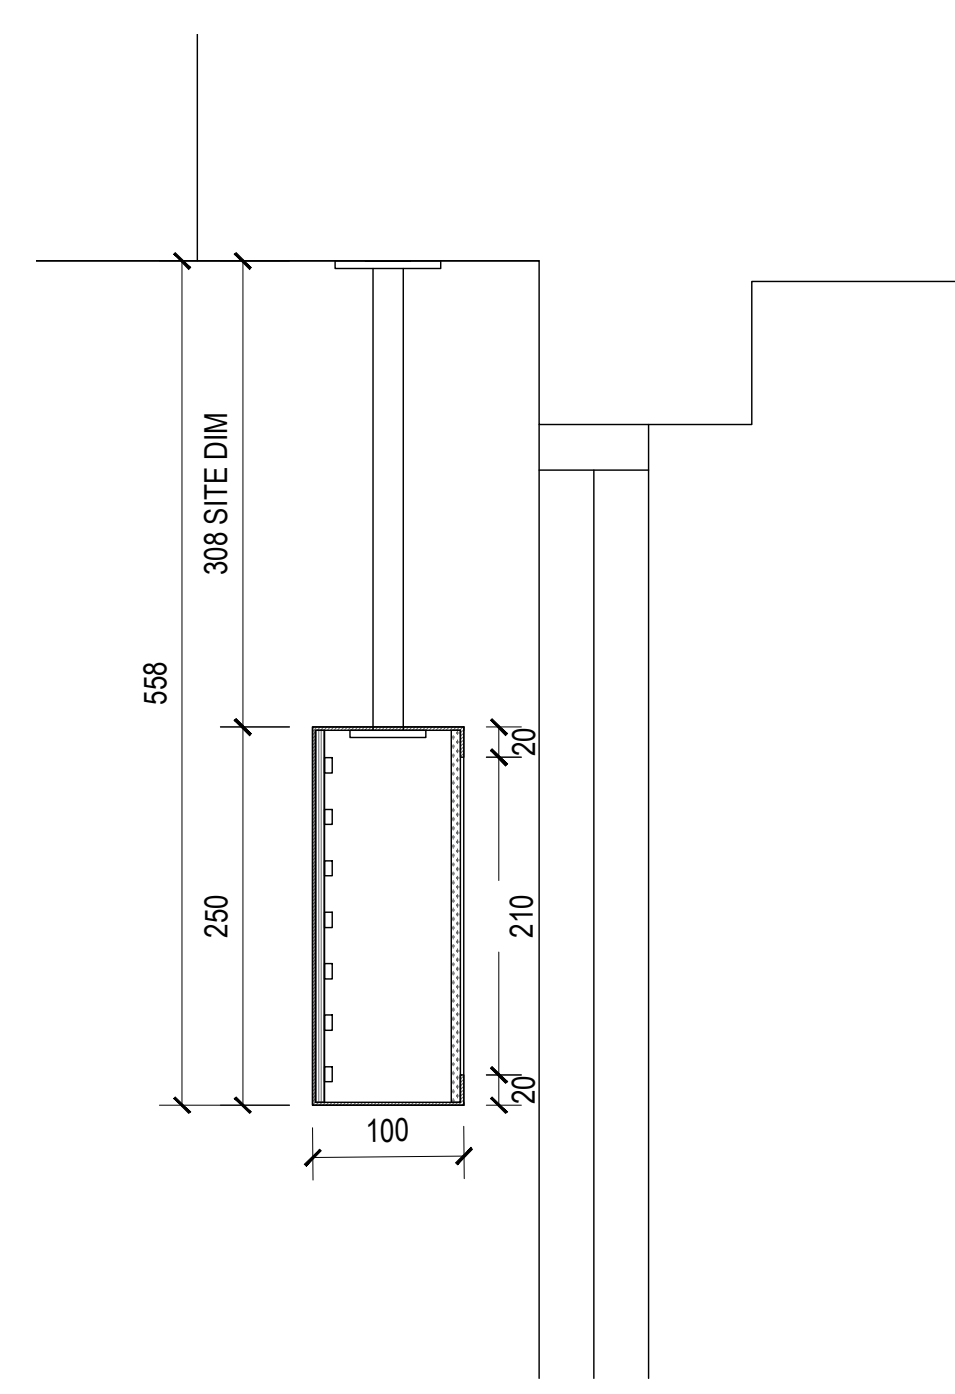

BOX SIGN SECTION THROUGH

SCALE 1:5

SIGN TO BE DOUBLE SIDED

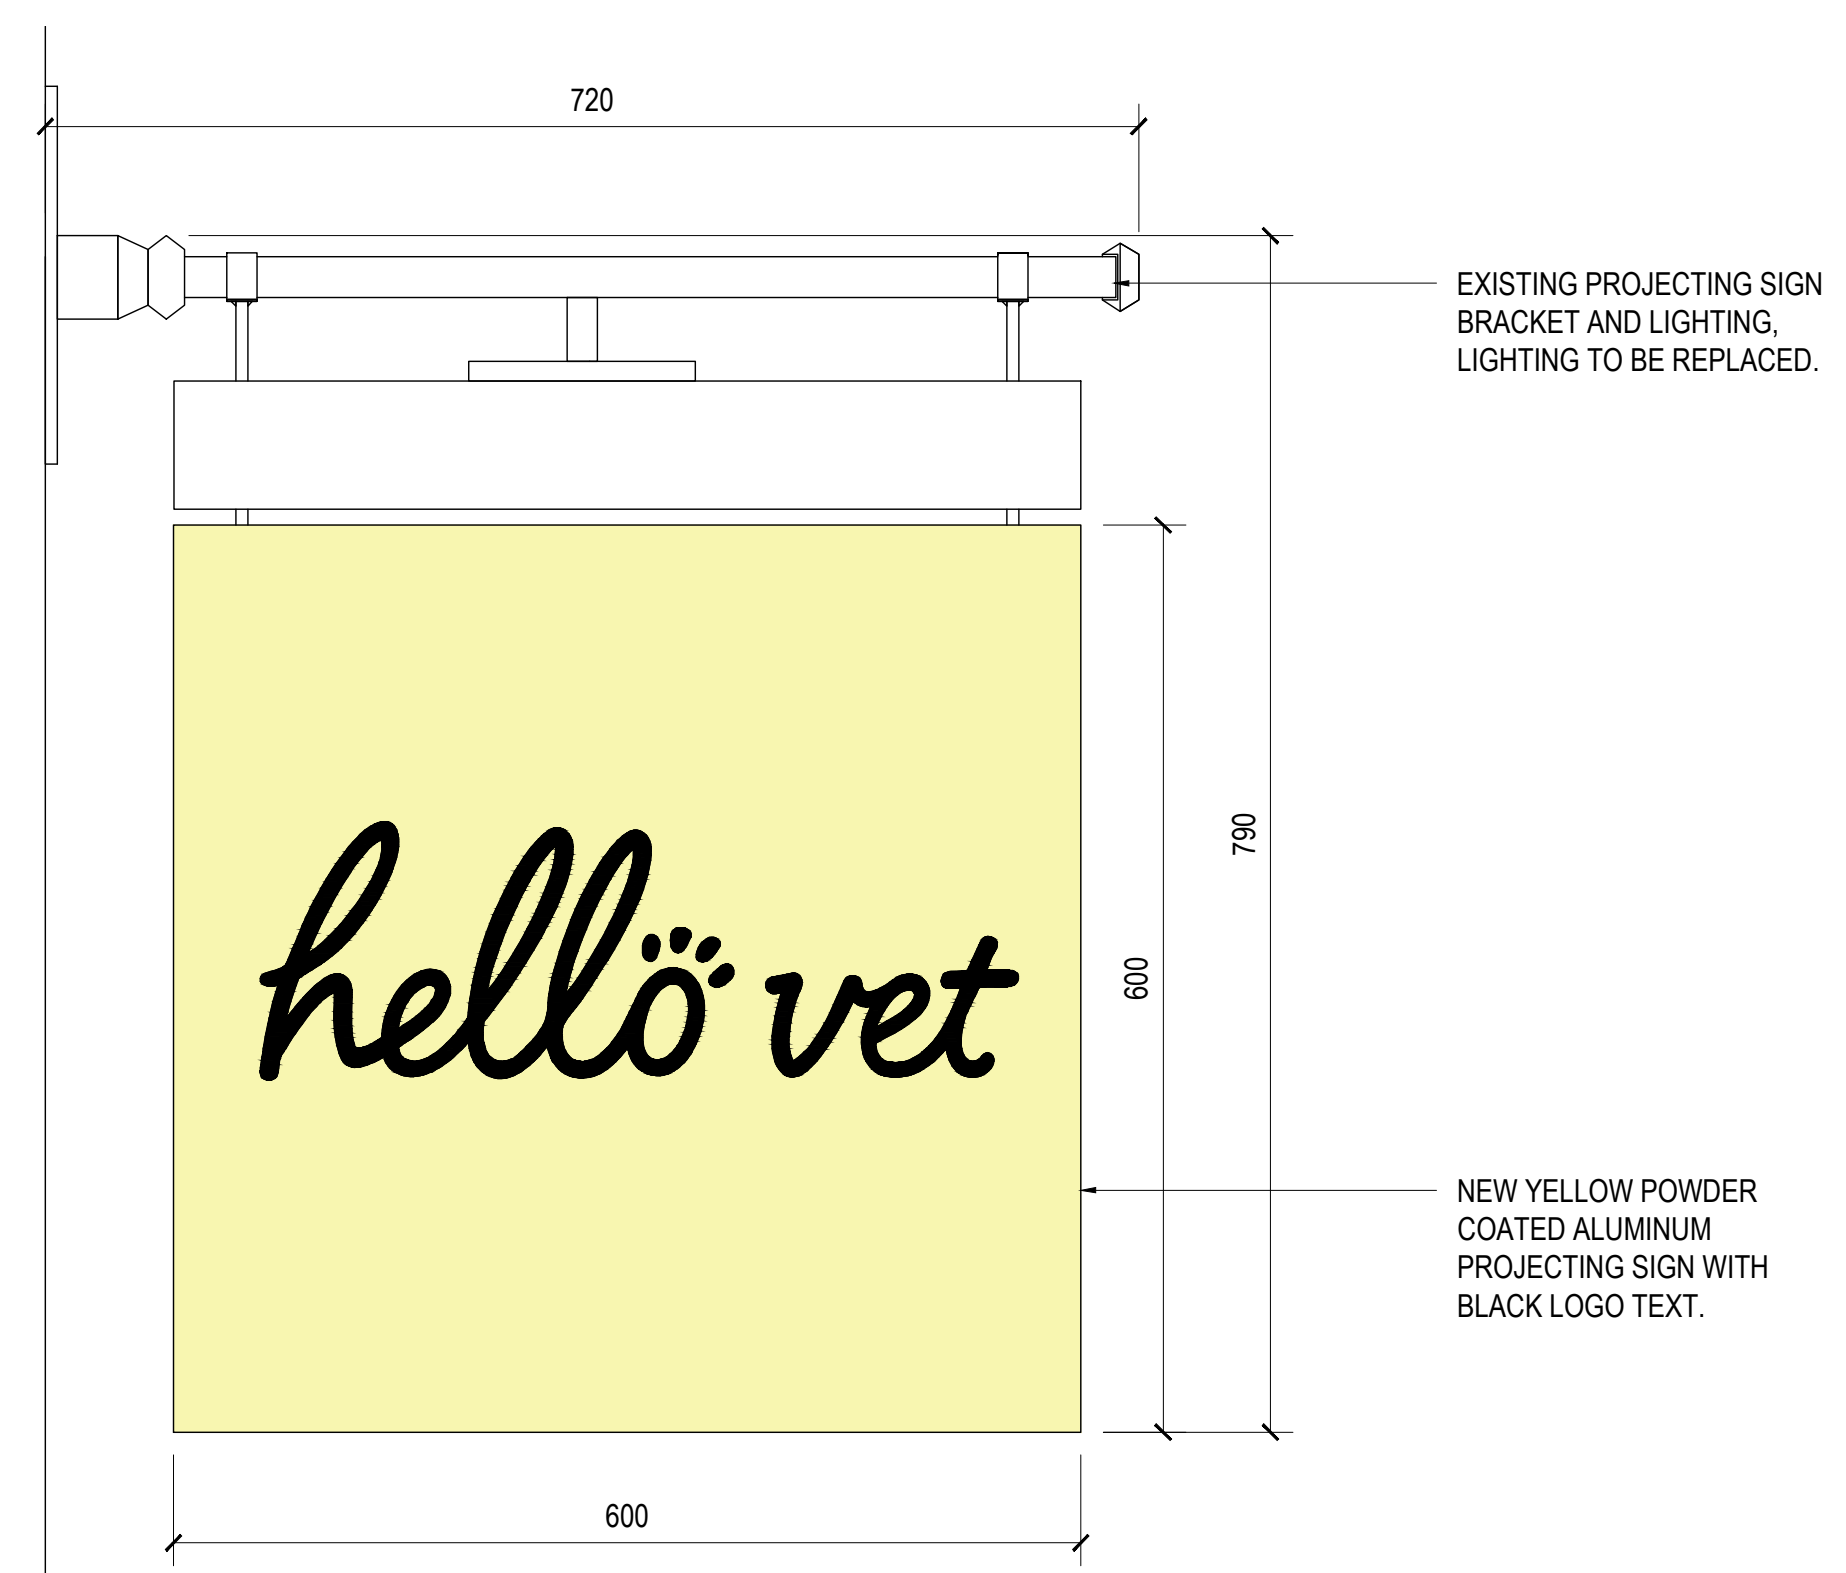

PROJECTING SIGN ELEVATION

SCALE 1:5

HIGHGATE	
GENERAL NOTES	1. THIS DRAWING MUST NOT BE SCALED. 2. FOLLOWING COMMENCEMENT OF WORK ON SITE, ISSUED DRAWINGS AND DETAILS MAY BE SUBJECT TO CHANGE DUE TO SITE CONDITIONS OR CONTRACTOR DESIGN MODIFICATIONS. 3. ALL WORKS MUST BE CARRIED OUT TO THE SATISFACTION OF LOCAL AND STATUTORY AUTHORITIES, IN ACCORDANCE WITH CURRENT BUILDING REGULATIONS AND CODES OF PRACTICE. 4. ALL DIMENSIONS ARE TO BE VERIFIED WITH THE CONTRACTOR ON SITE PRIOR TO MANUFACTURE OR INSTALLATION. 5. QUADRANT DESIGN MUST BE INFORMED OF ANY AMENDMENTS TO THE DESIGN ON SITE.
MORE INFO	 SCAN ME
SCAN THIS CODE TO ACCESS: QD WEBSITE	

SHEET TITLE		PROPOSED SHOPFRONT SIGNAGE DETAILS	
SCALE		AS SHOWN AT A1	ER
SHEET NO.		J002736_A4_04	-
WORK STAGE	TECHNICAL DESIGN		
CLIENT			
PROJECT	HELLO VET 2 HIGHGATE HIGH STREET LONDON N6 5JL		
INTERIORS ARCHITECTURE BRANDING		 QUADRANT DESIGN 23 KINGS ROAD, READING, RG1 3AR 73-74 BERWICK STREET, LONDON, W1F 8TE (+44) 0118 9591 581 hello@quadrantdesign.co.uk www.quadrantdesign.co.uk	