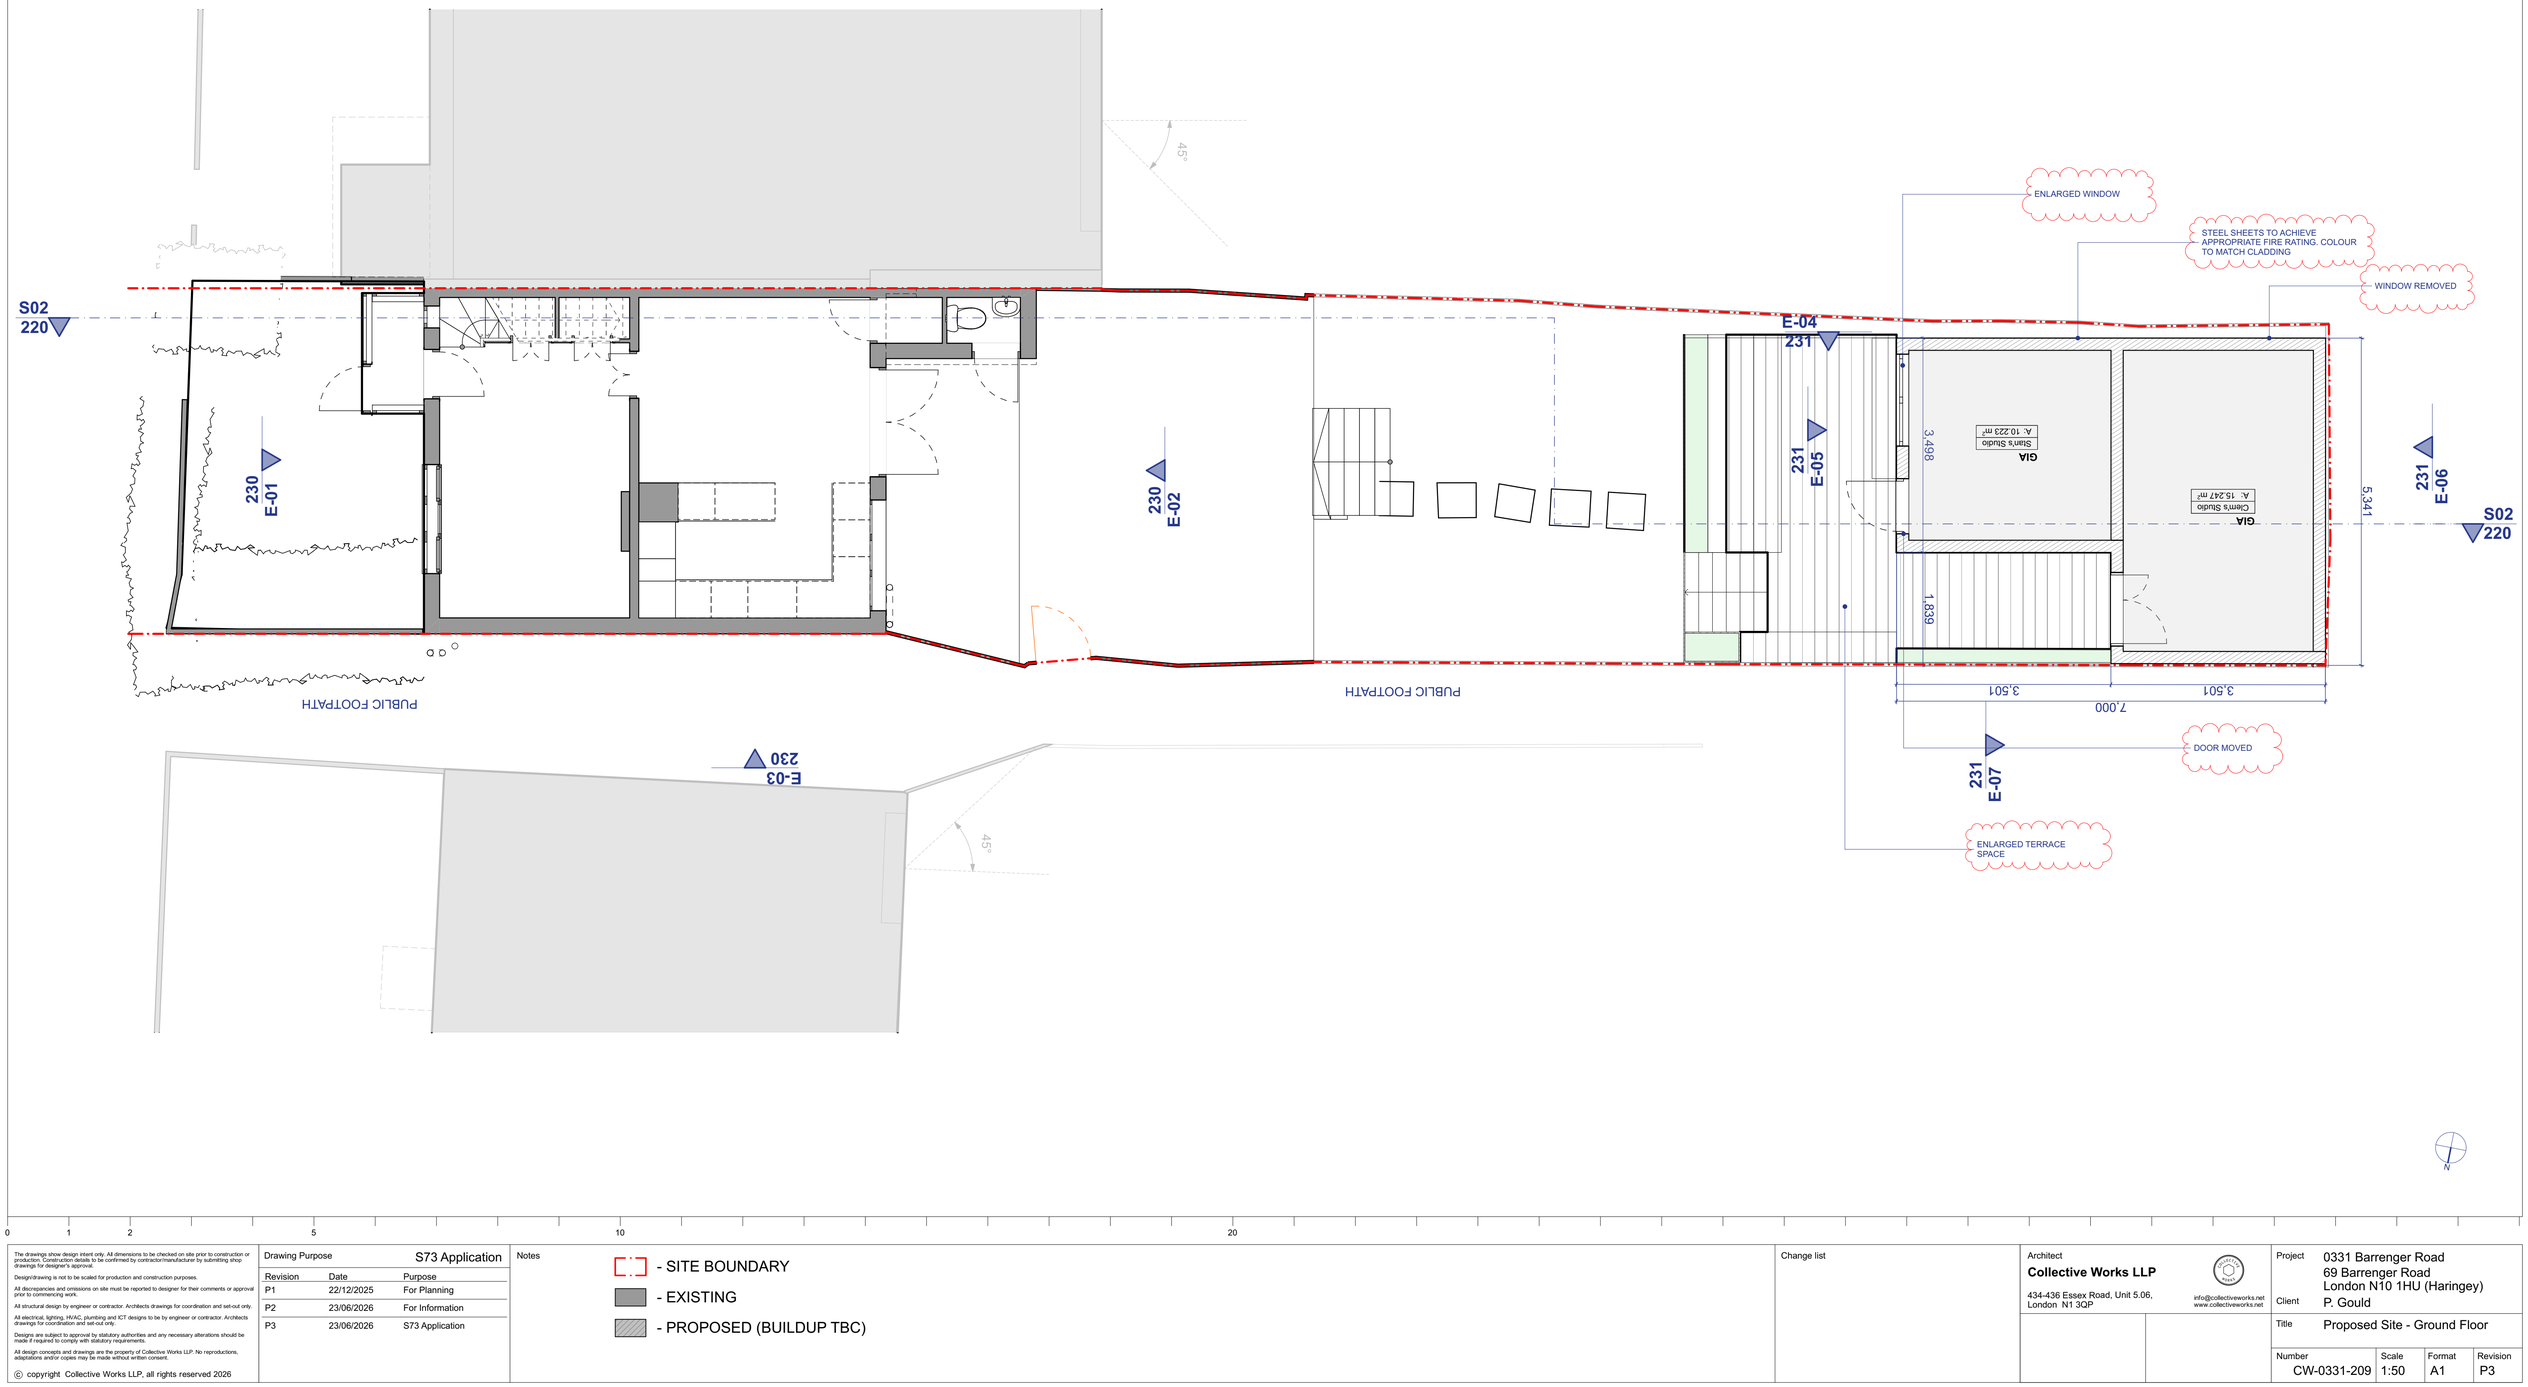

The drawings show design intent only. All dimensions to be checked on site prior to construction or production. Construction details to be confirmed by contractor/manufacturer by submitting shop drawings for designer's approval.

Design/drawing is not to be scaled for production and construction purposes.

All discrepancies and omissions on site must be reported to designer for their comments or approval prior to commencing work.

All structural design by engineer or contractor. Architects drawings for coordination and set-out only.

All electrical, lighting, HVAC, plumbing and ICT designs to be by engineer or contractor. Architects drawings for coordination and set-out only.

Designs are subject to approval by statutory authorities and any necessary alterations should be made if required to comply with statutory requirements.

All design concepts and drawings are the property of Collective Works LLP. No reproductions, adaptations and/or copies may be made without written consent.

© copyright Collective Works LLP, all rights reserved 2026

Drawing Purpose: S73 Application

Revision	Date	Purpose
P1	22/12/2025	For Planning
P2	23/06/2026	For Information
P3	23/06/2026	S73 Application

Notes

- SITE BOUNDARY
- EXISTING
- PROPOSED (BUILDUP TBC)

Change list

Architect
Collective Works LLP
434-436 Essex Road, Unit 5.06,
London N1 3QP
info@collectiveworks.net
www.collectiveworks.net

Project: 0331 Barrenger Road
69 Barrenger Road
London N10 1HU (Haringey)

Client: P. Gould

Title: Proposed Site - Ground Floor

Number	Scale	Format	Revision
CW-0331-209	1:50	A1	P3