


Location Plan

Site Address: First Floor Flat, 3, Greenham Road, Hornsey, London, N10 1LN



Date Produced: 24-Jun-2026

Scale: 1:1250 @A3

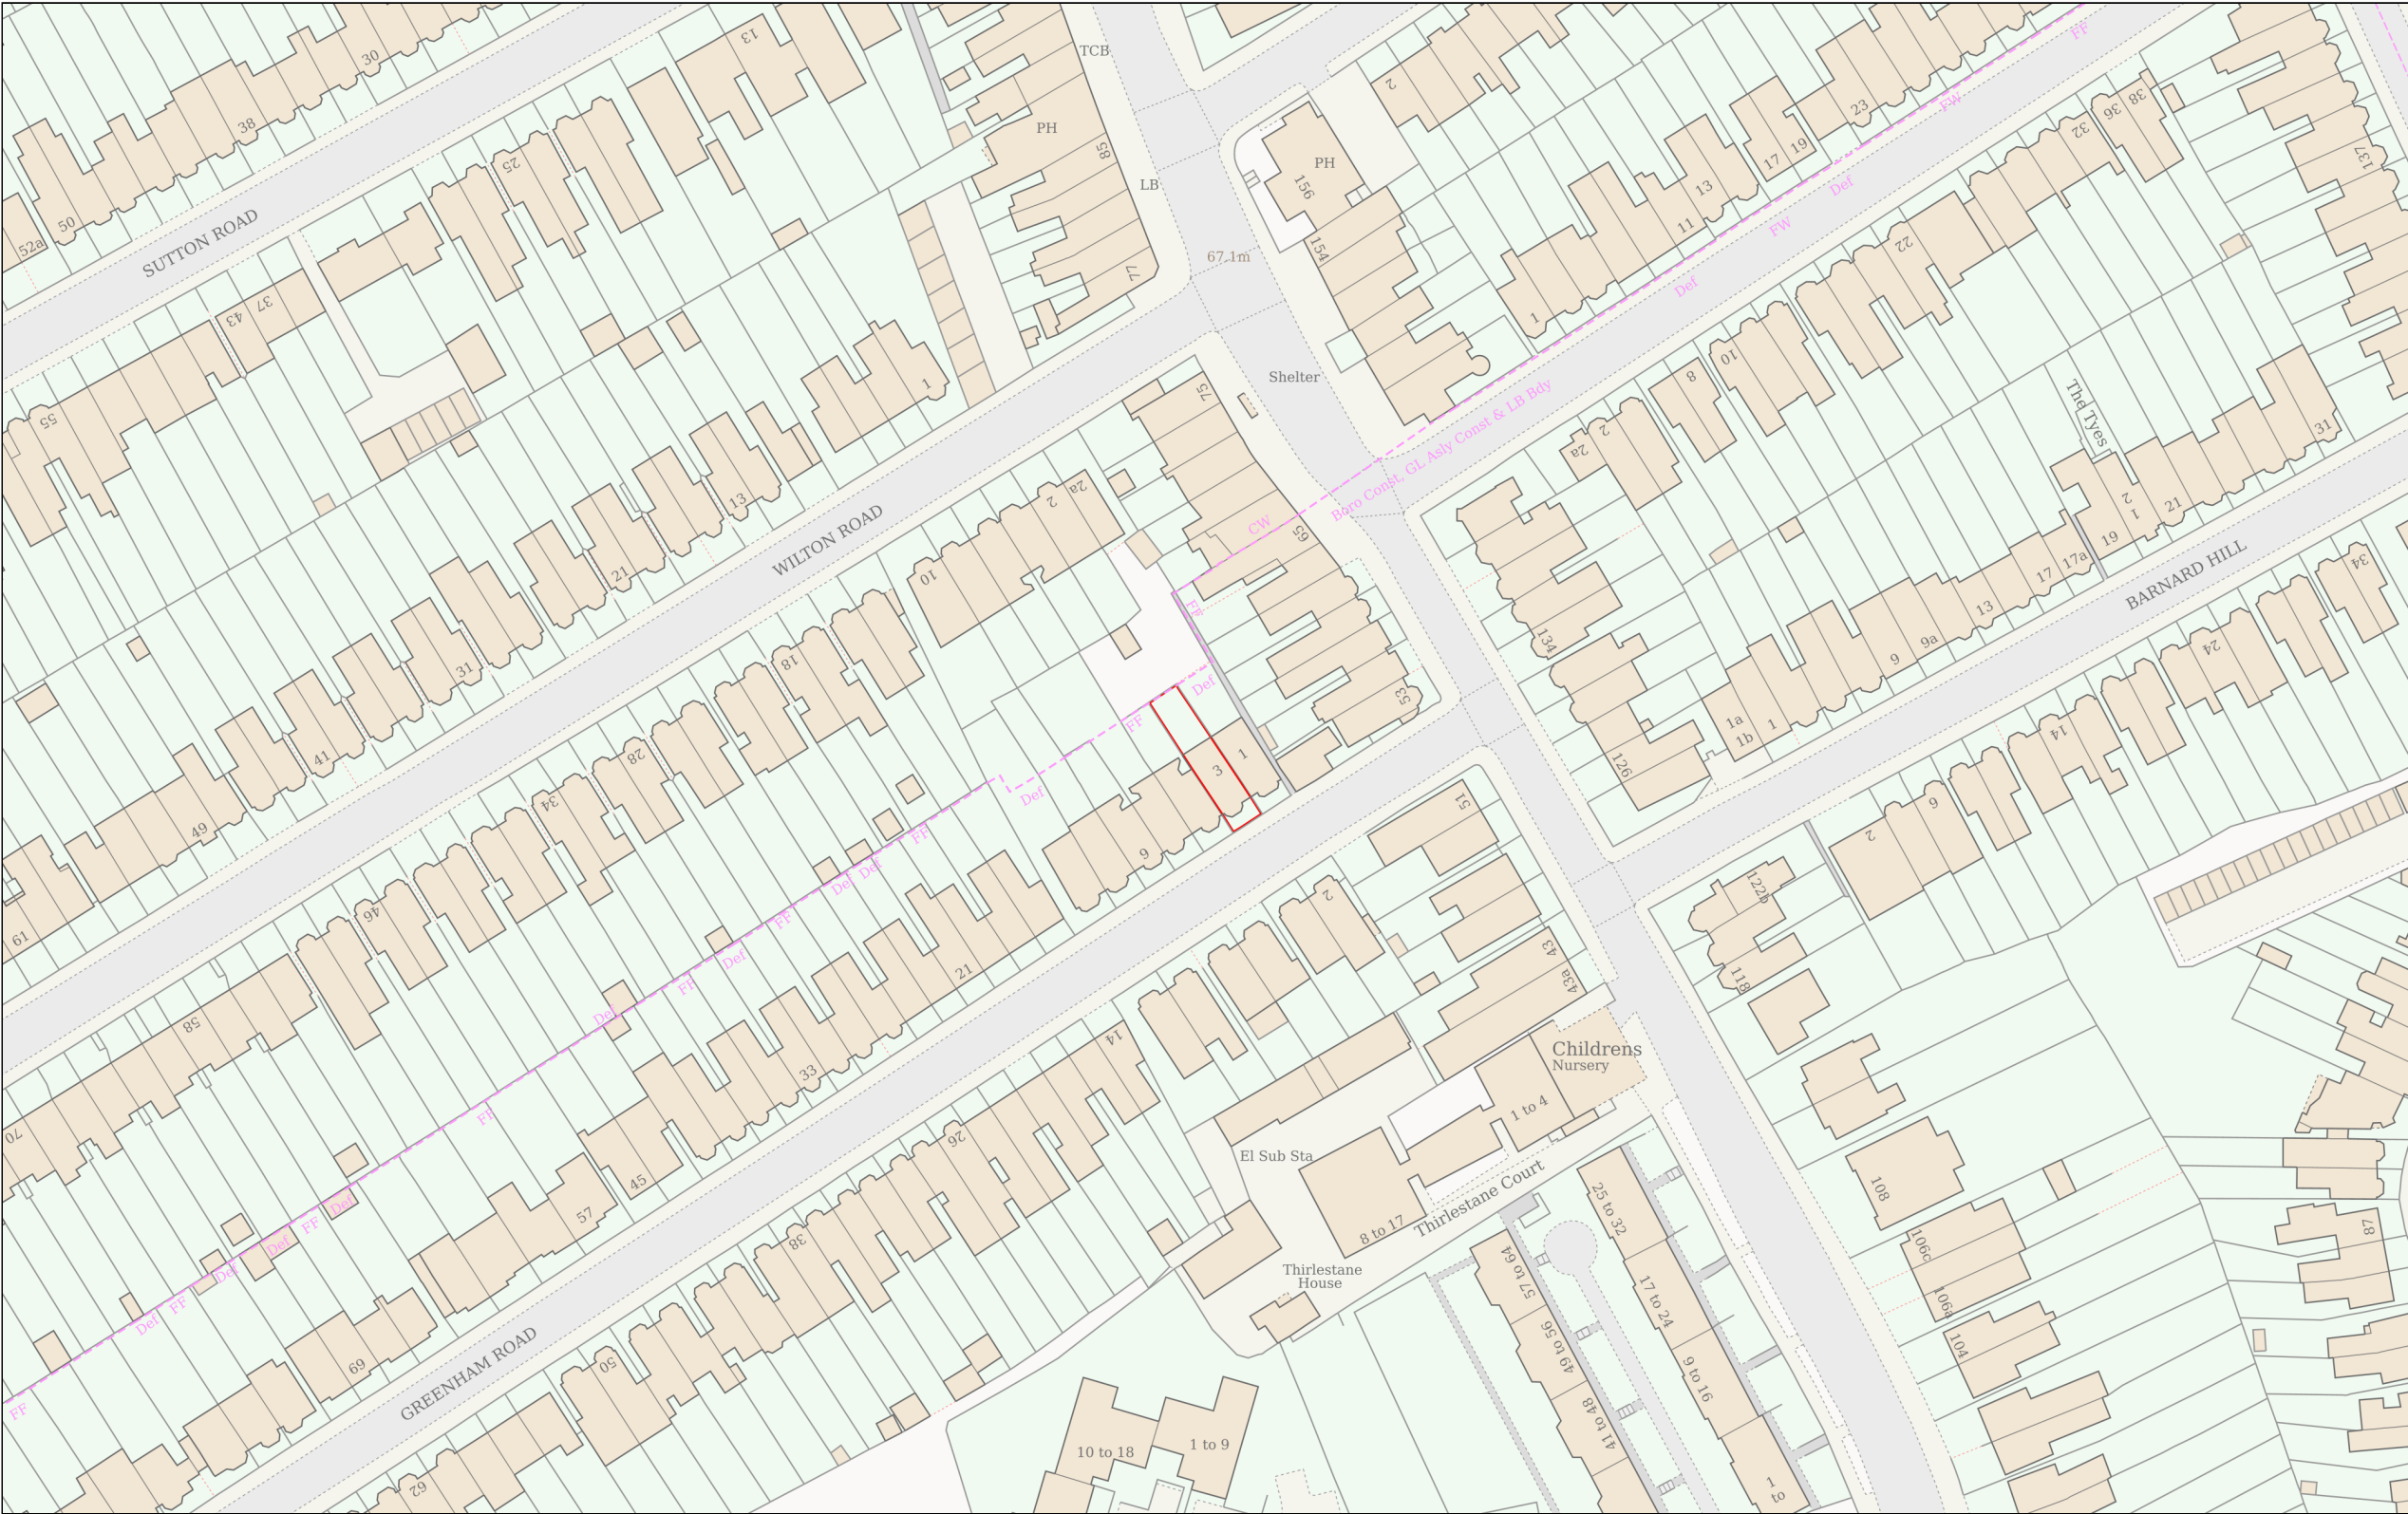

Planning Portal Reference: PP-15031124v1

