

LOCATION PLAN



Written dimensions to be taken in preferences to scaled dimensions. The Contractor is responsible for checking all dimensions before work starts.

All work is to be carried out to the requirements, and to the satisfaction of the Local Authority.

These drawings are for planning purposes only.

WEA PLANNING

queries@weaplanning.co.uk
T : 020 7993 2075
www.weaplanning.co.uk

REV	DESCRIPTION	BY	DATE



Client :
KidzKabin
Pembroke Studios

Project :
7A Coppetts Road,
Muswell Hill, N10 1NN

Title :
Location Plan

SCALE AT A3: 1:1250	DATE: March 2026	DRAWN: A.L.	CHECKED:
DRAWING NO. CR01			REVISION:

BLOCK PLAN

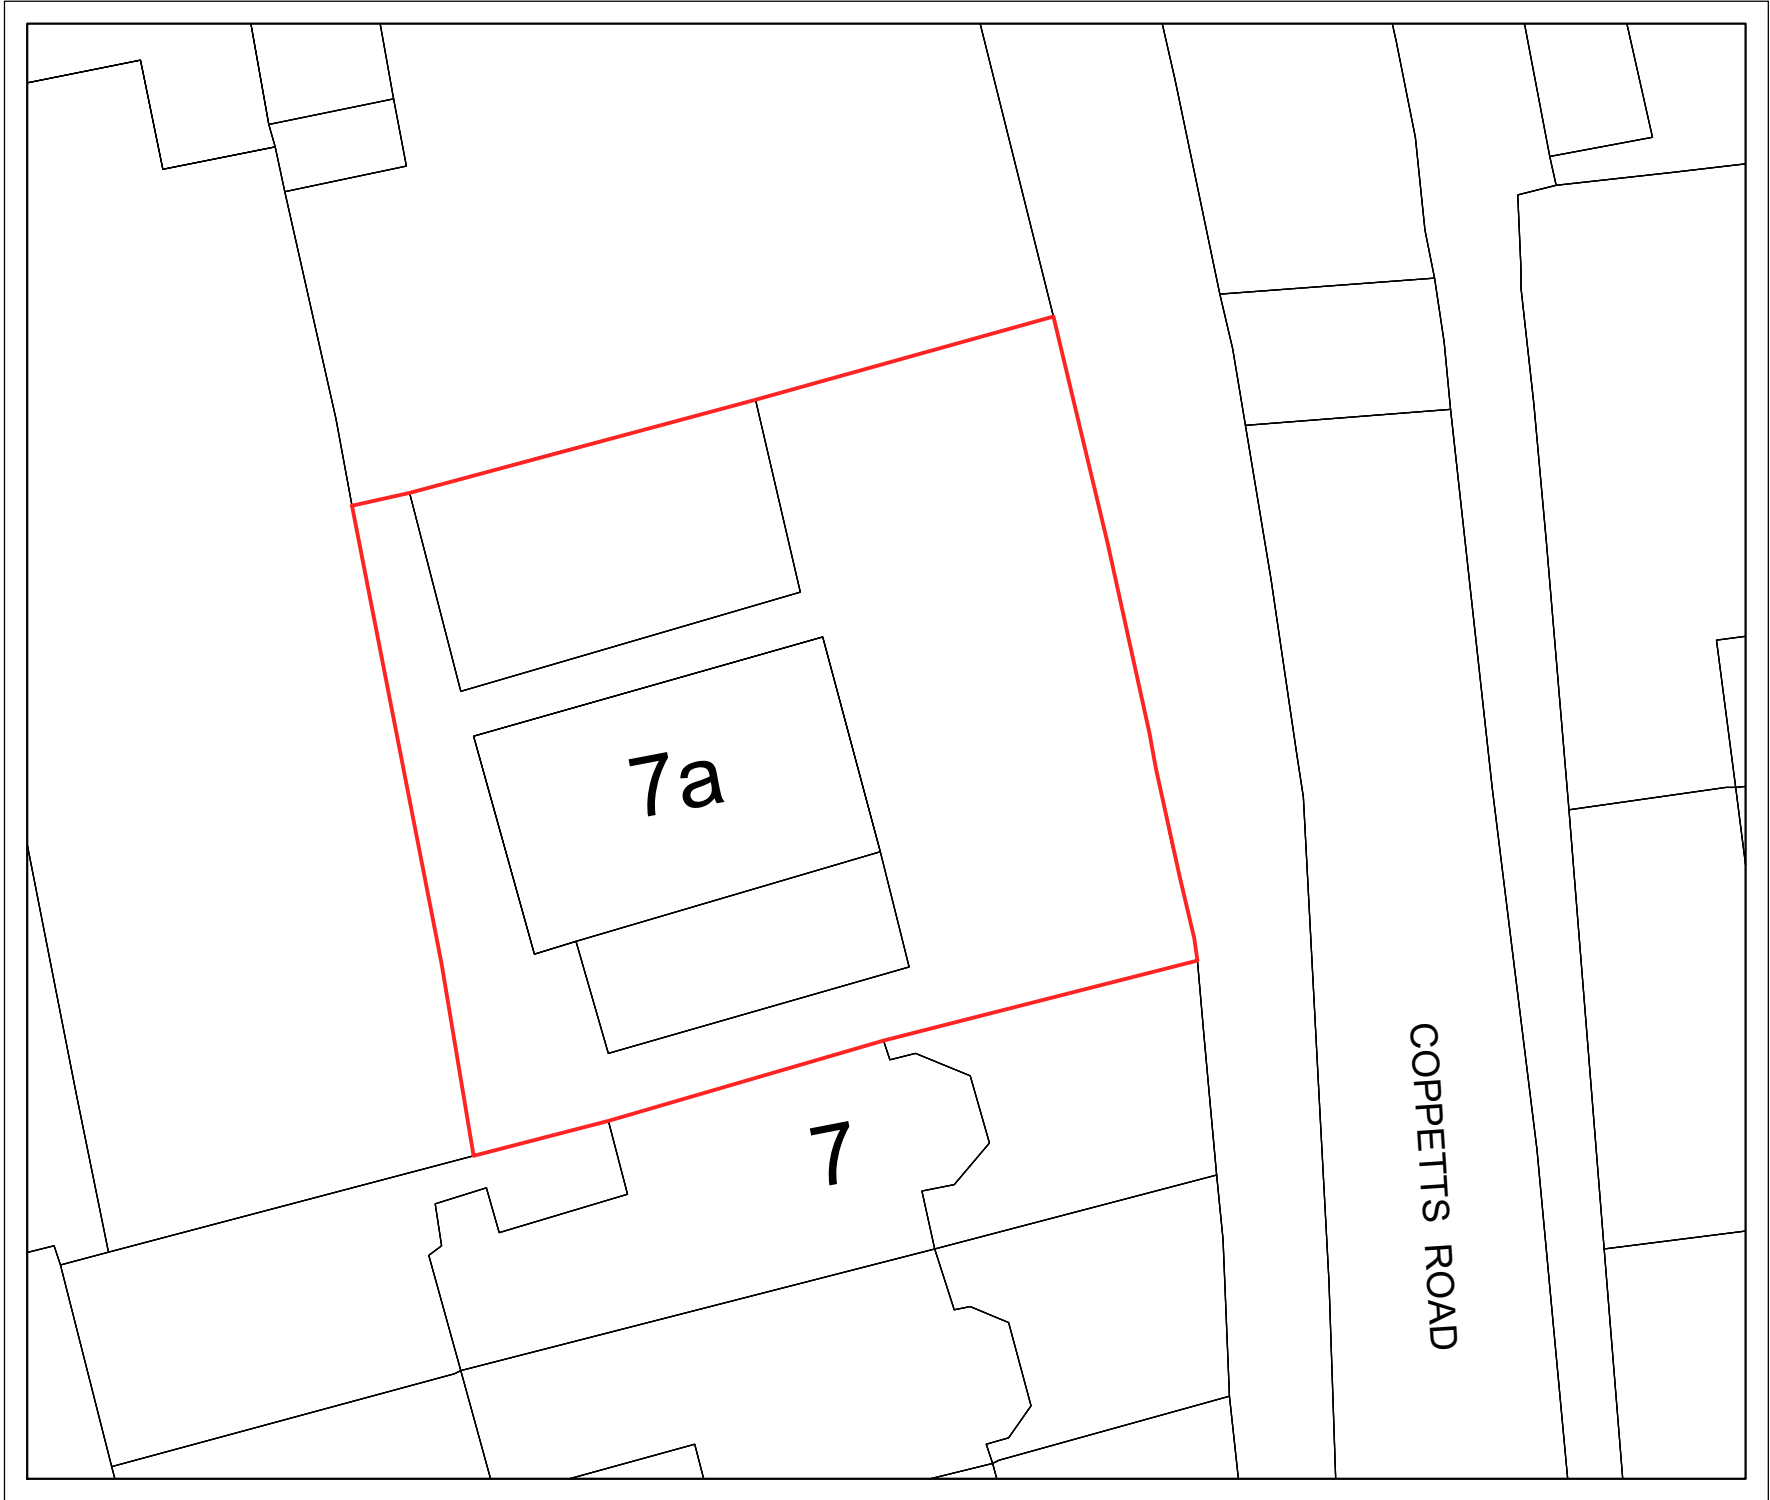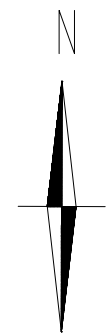

Written dimensions to be taken in preferences to scaled dimensions. The Contractor is responsible for checking all dimensions before work starts.

All work is to be carried out to the requirements, and to the satisfaction of the Local Authority.

These drawings are for planning purposes only.

WEA PLANNING

queries@weapanning.co.uk

T : 020 7993 2075

www.weapanning.co.uk

REV	DESCRIPTION	BY	DATE

Client :
KidzKabin
Pembroke Studios

Project :
7A Coppetts Road,
Muswell Hill, N10 1NN


Title :
Block Plan

SCALE AT A3: 1:200	DATE: March 2026	DRAWN: A.L.	CHECKED:
DRAWING NO. CR02			REVISION:

Written dimensions to be taken in preferences to scaled dimensions. The Contractor is responsible for checking all dimensions before work starts.

All work is to be carried out to the requirements, and to the satisfaction of the Local Authority.

These drawings are for planning purposes only.

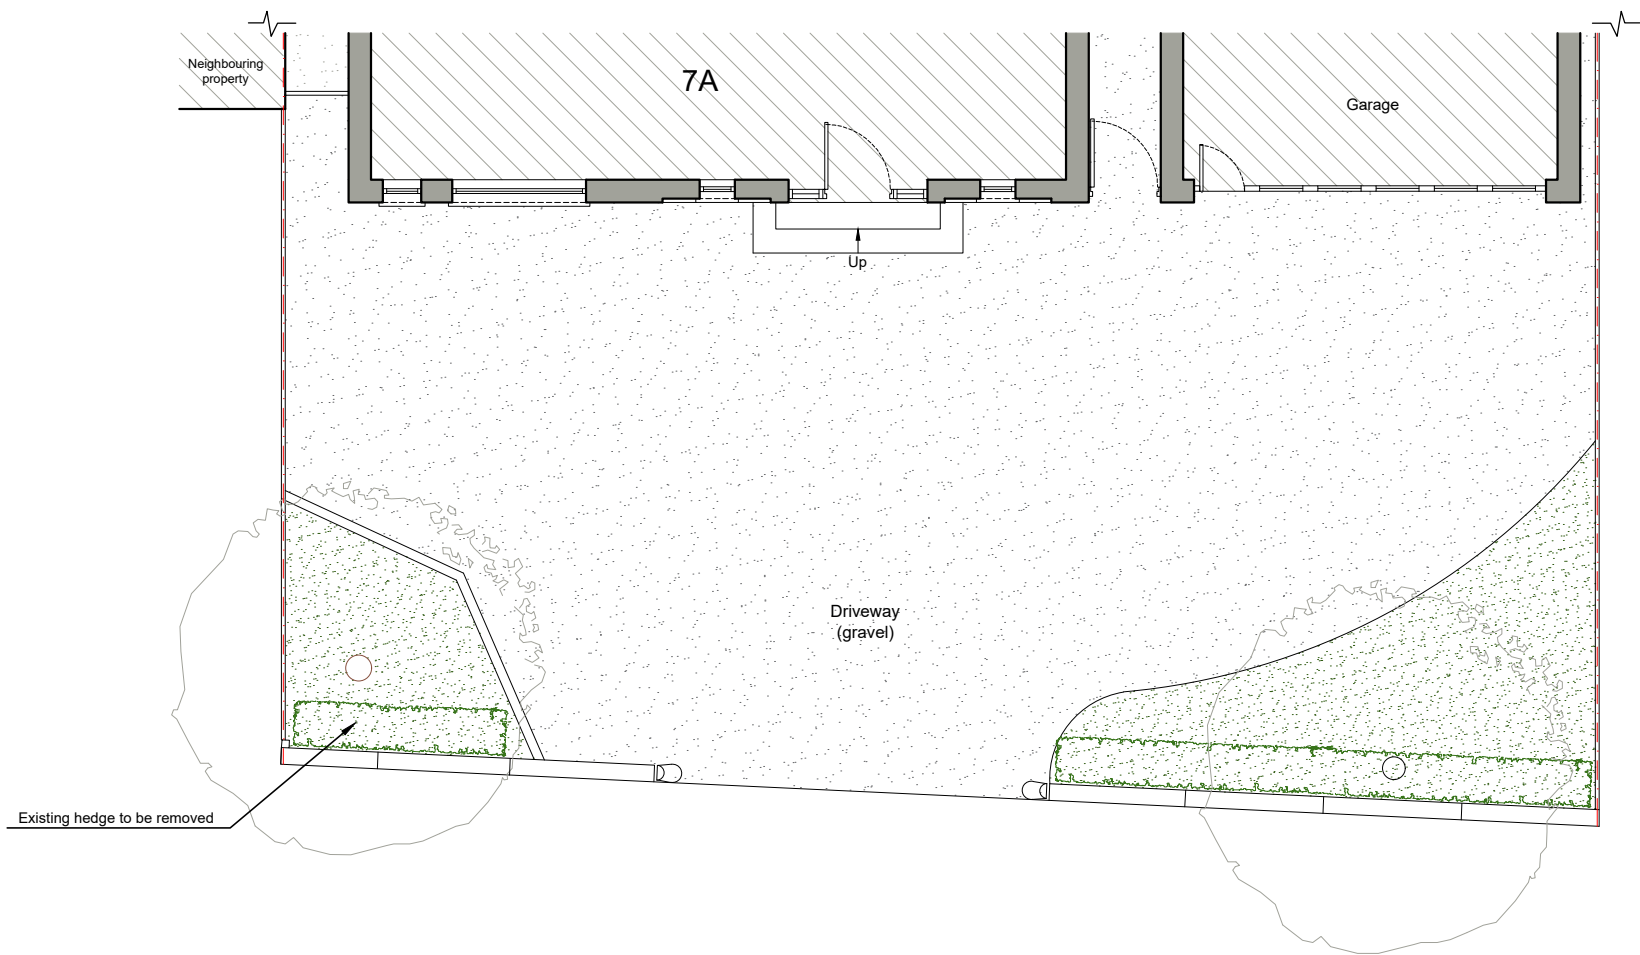

**EXISTING
FRONT GARDEN PLAN**



WEA PLANNING

queries@weaplanning.co.uk
T : 020 7993 2075
www.weaplanning.co.uk

REV	DESCRIPTION	BY	DATE

Client :
KidzKabin
Pembroke Studios

Project :
7A Coppetts Road,
Muswell Hill, N10 1NN



Title :
Existing Front Garden Plan

SCALE AT A3: 1:100	DATE: March 2026	DRAWN: A.L.	CHECKED:
DRAWING NO. CR03			REVISION:


Written dimensions to be taken in preferences to scaled dimensions. The Contractor is responsible for checking all dimensions before work starts.

All work is to be carried out to the requirements, and to the satisfaction of the Local Authority.

These drawings are for planning purposes only.

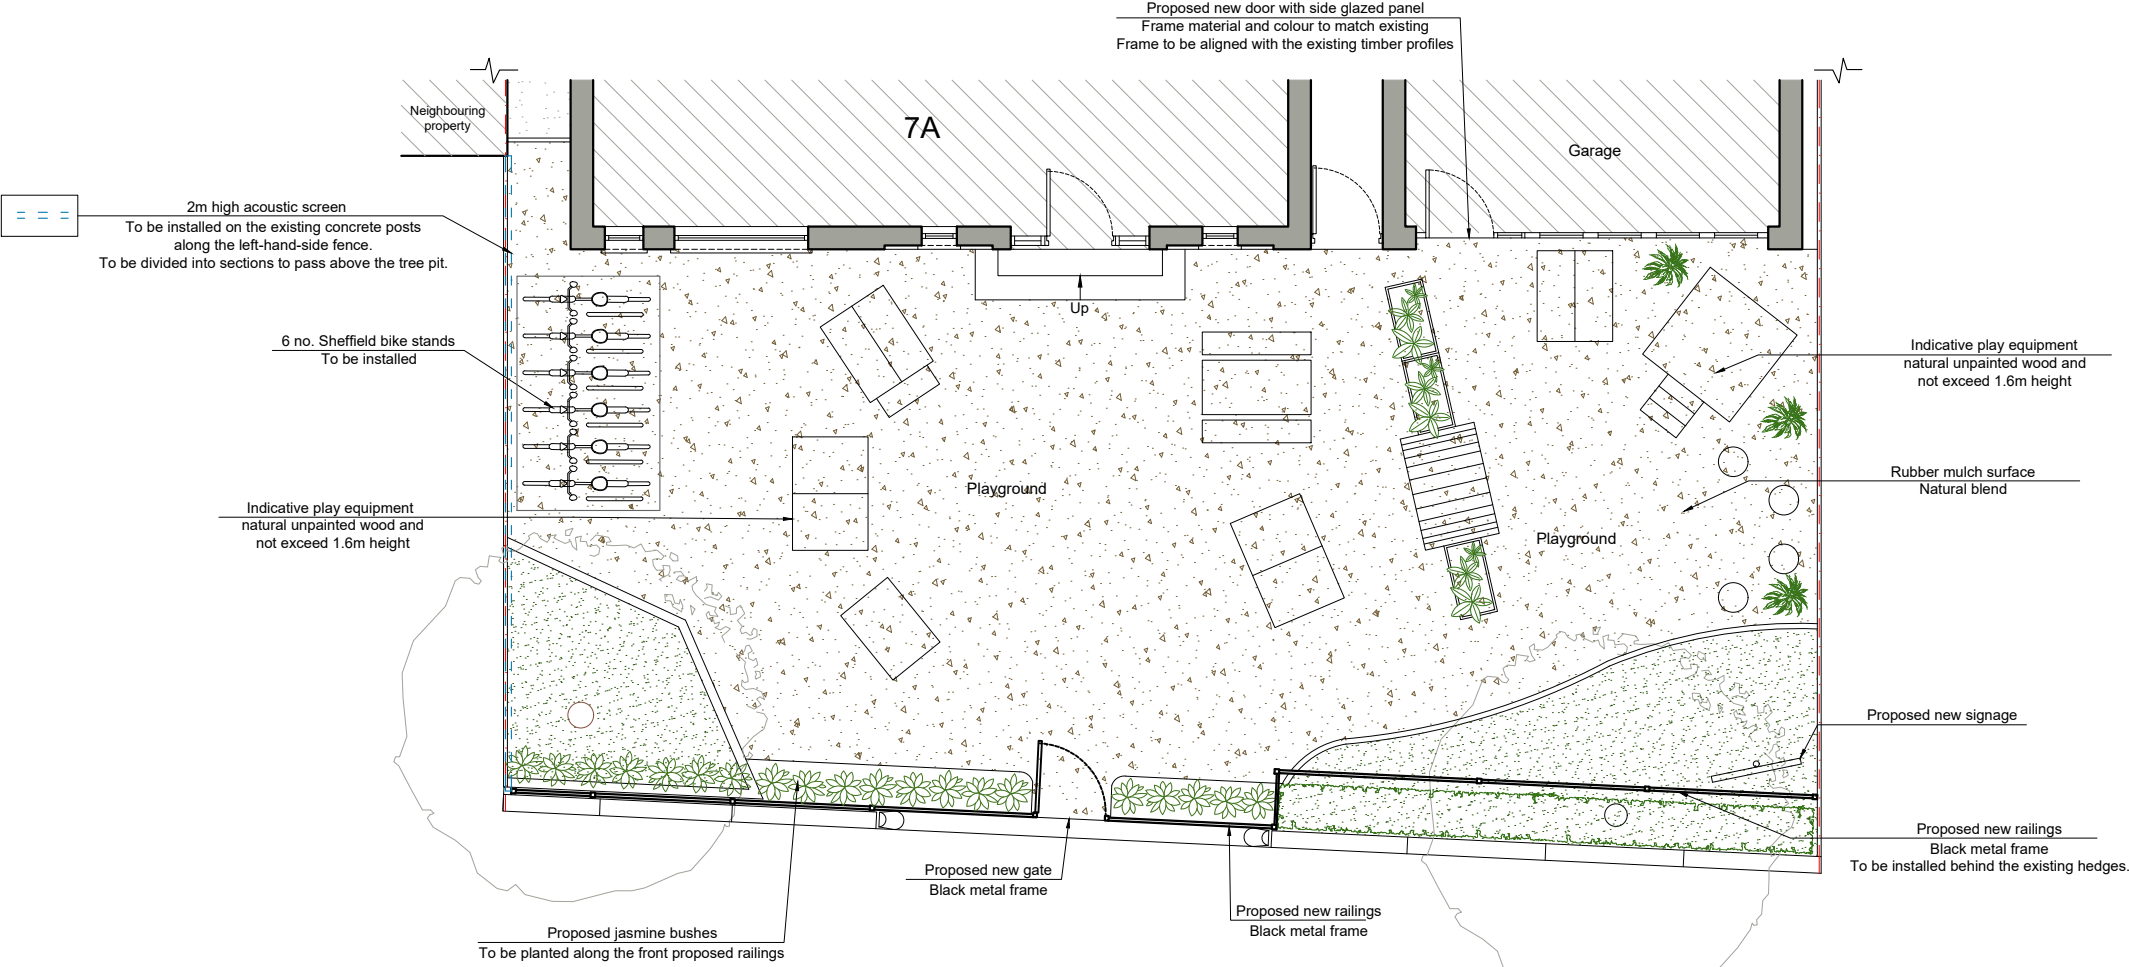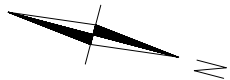

**PROPOSED
FRONT GARDEN PLAN**

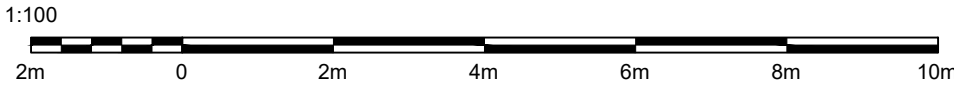

WEA PLANNING

queries@weaplanning.co.uk
T : 020 7993 2075
www.weaplanning.co.uk

REV	DESCRIPTION	BY	DATE
A	Revised front garden layout.	A.L.	June 2026

Client :
**KidzKabin
Pembroke Studios**

Project :
**7A Coppetts Road,
Muswell Hill, N10 1NN**

Title :
Proposed Front Garden Plan

SCALE AT A3: 1:100	DATE: March 2026	DRAWN: A.L.	CHECKED:
DRAWING NO. CR04			REVISION: A

Written dimensions to be taken in preferences to scaled dimensions. The Contractor is responsible for checking all dimensions before work starts.

All work is to be carried out to the requirements, and to the satisfaction of the Local Authority.

These drawings are for planning purposes only.



EXISTING STREET ELEVATION



WEA PLANNING

queries@weaplanning.co.uk
T : 020 7993 2075
www.weaplanning.co.uk

REV	DESCRIPTION	BY	DATE

Client :
KidzKabin
Pembroke Studios

Project :
7A Coppetts Road,
Muswell Hill, N10 1NN

Title :
Existing Street Elevation

SCALE AT A3: 1:100	DATE: March 2026	DRAWN: A.L.	CHECKED:
DRAWING NO. CR05			REVISION:

Written dimensions to be taken in preferences to scaled dimensions. The Contractor is responsible for checking all dimensions before work starts.

All work is to be carried out to the requirements, and to the satisfaction of the Local Authority.

These drawings are for planning purposes only.



PROPOSED STREET ELEVATION



WEA PLANNING

queries@weaplanning.co.uk

T : 020 7993 2075

www.weaplanning.co.uk

REV	DESCRIPTION	BY	DATE
A	Signage resized. Planting added on the left hand side. Railings added on the right hand side.	A.L.	June 2026

Client :

KidzKabin
Pembroke Studios

Project :

7A Coppetts Road,
Muswell Hill, N10 1NN

Title :

Proposed Street Elevation

SCALE AT A3: 1:100	DATE: March 2026	DRAWN: A.L.	CHECKED:
DRAWING NO. CR06		REVISION: A	


Written dimensions to be taken in preferences to scaled dimensions. The Contractor is responsible for checking all dimensions before work starts.

All work is to be carried out to the requirements, and to the satisfaction of the Local Authority.

These drawings are for planning purposes only.



EXISTING FRONT ELEVATION

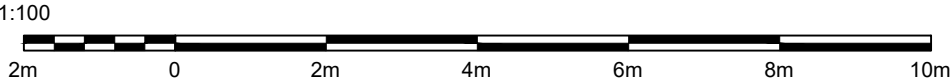

WEA PLANNING

queries@weaplanning.co.uk
T : 020 7993 2075
www.weaplanning.co.uk

REV	DESCRIPTION	BY	DATE

Client :
KidzKabin
Pembroke Studios

Project :
7A Coppetts Road,
Muswell Hill, N10 1NN

Title :
Existing Front Elevation

SCALE AT A3: 1:100	DATE: March 2026	DRAWN: A.L.	CHECKED:
DRAWING NO. CR07			REVISION:

Written dimensions to be taken in preferences to scaled dimensions. The Contractor is responsible for checking all dimensions before work starts.


All work is to be carried out to the requirements, and to the satisfaction of the Local Authority.

These drawings are for planning purposes only.



Proposed new door with side glazed panel
Frame material and colour to match existing
Frame to be aligned with the existing timber profiles

PROPOSED FRONT ELEVATION

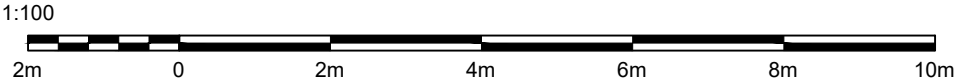

WEA PLANNING

queries@weaplanning.co.uk

T : 020 7993 2075

www.weaplanning.co.uk

REV	DESCRIPTION	BY	DATE
A	Proposed door - repositioned, resized.	A.L.	June 2026

Client :

KidzKabin
Pembroke Studios

Project :

7A Coppetts Road,
Muswell Hill, N10 1NN

Title :


Proposed Front Elevation

SCALE AT A3: 1:100	DATE: March 2026	DRAWN: A.L.	CHECKED:
DRAWING NO. CR08		REVISION: A	


Written dimensions to be taken in preferences to scaled dimensions. The Contractor is responsible for checking all dimensions before work starts.

All work is to be carried out to the requirements, and to the satisfaction of the Local Authority.

These drawings are for planning purposes only.

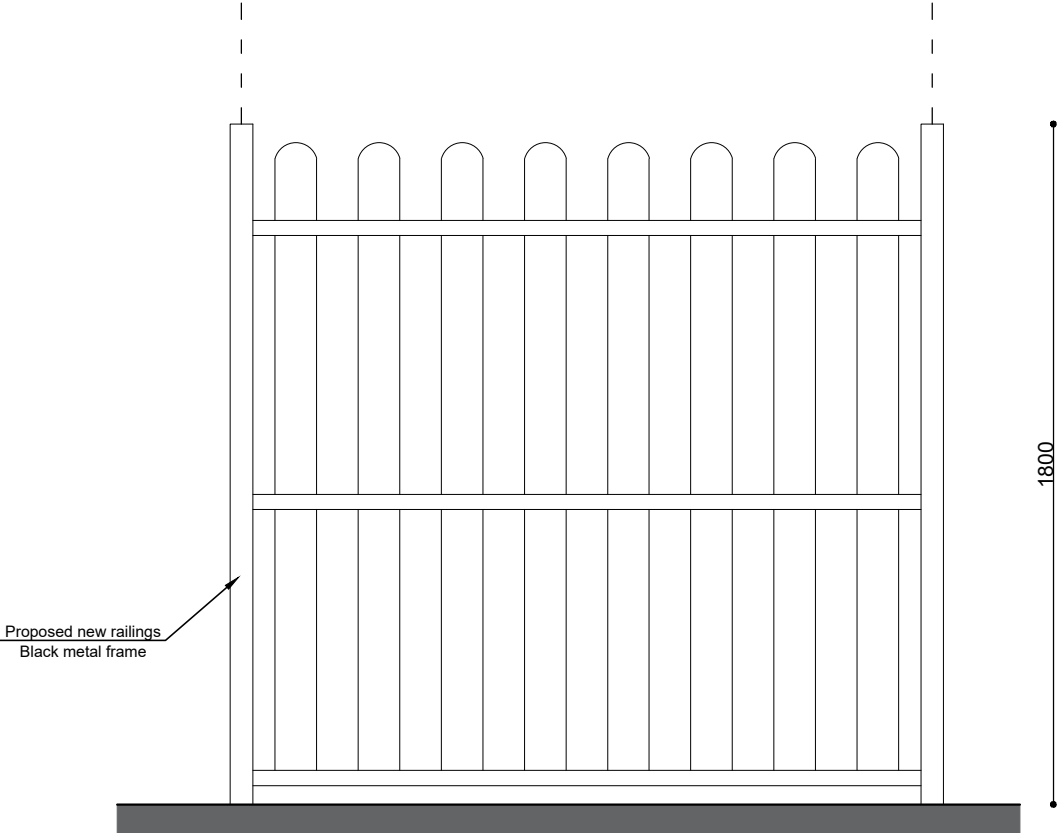

PROPOSED TYPICAL RAILINGS

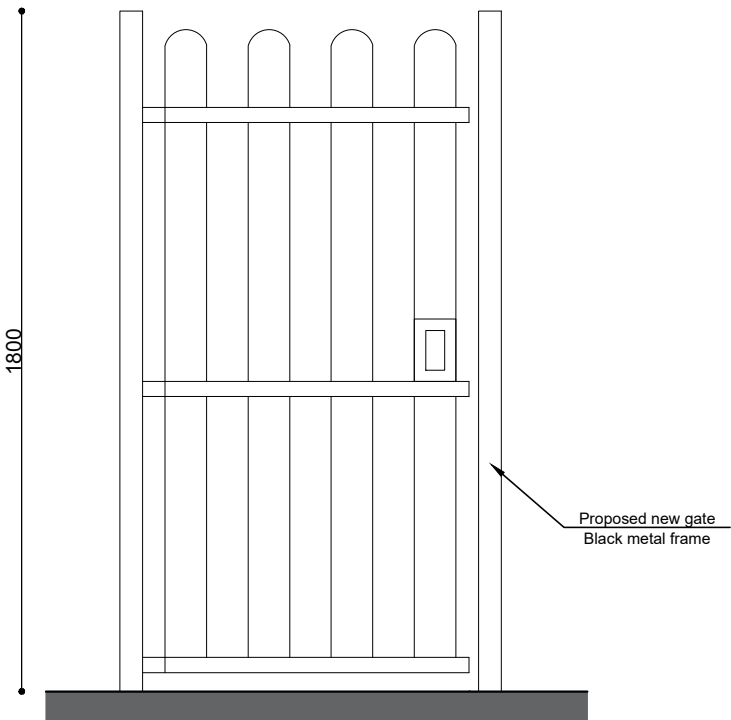

PROPOSED GATE



WEA PLANNING

queries@weaplanning.co.uk
T : 020 7993 2075
www.weaplanning.co.uk

REV	DESCRIPTION	BY	DATE

Client :
KidzKabin
Pembroke Studios

Project :
7A Coppetts Road,
Muswell Hill, N10 1NN


Title :
Proposed
Typical Railings & Gate

SCALE AT A3: 1:100	DATE: March 2026	DRAWN: A.L.	CHECKED:
DRAWING NO. CR09			REVISION:

Written dimensions to be taken in preferences to scaled dimensions. The Contractor is responsible for checking all dimensions before work starts.

All work is to be carried out to the requirements, and to the satisfaction of the Local Authority.

These drawings are for planning purposes only.

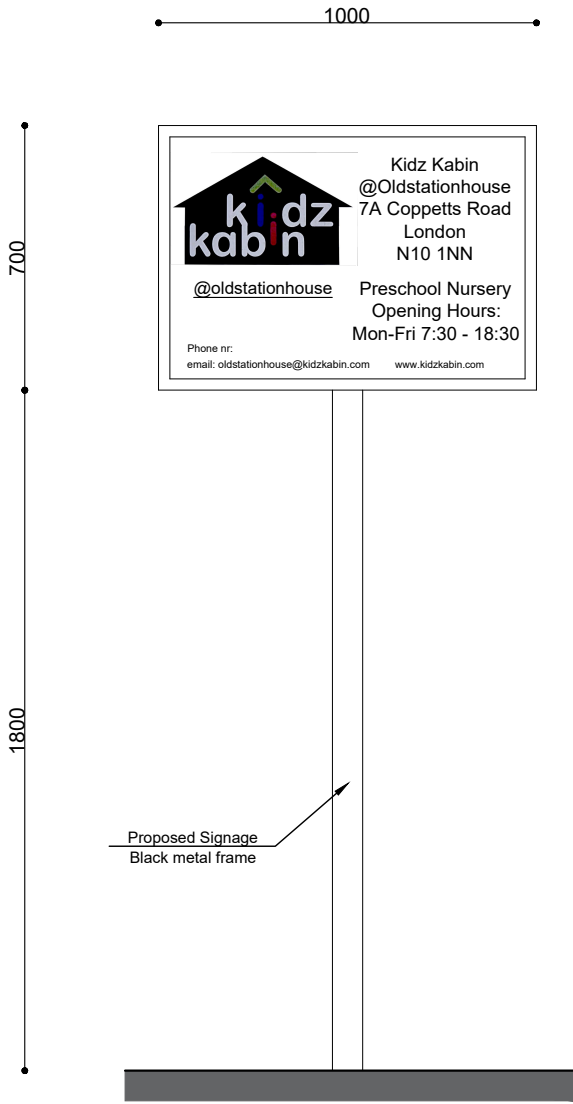

PROPOSED SIGNAGE



WEA PLANNING

queries@weaplanning.co.uk

T : 020 7993 2075

www.weaplanning.co.uk

REV	DESCRIPTION	BY	DATE

Client :

KidzKabin
Pembroke Studios

Project :

7A Coppetts Road,
Muswell Hill, N10 1NN

Title :

Proposed Signage

SCALE AT A3: 1:100	DATE: March 2026	DRAWN: A.L.	CHECKED:
DRAWING NO. CR10			REVISION: