
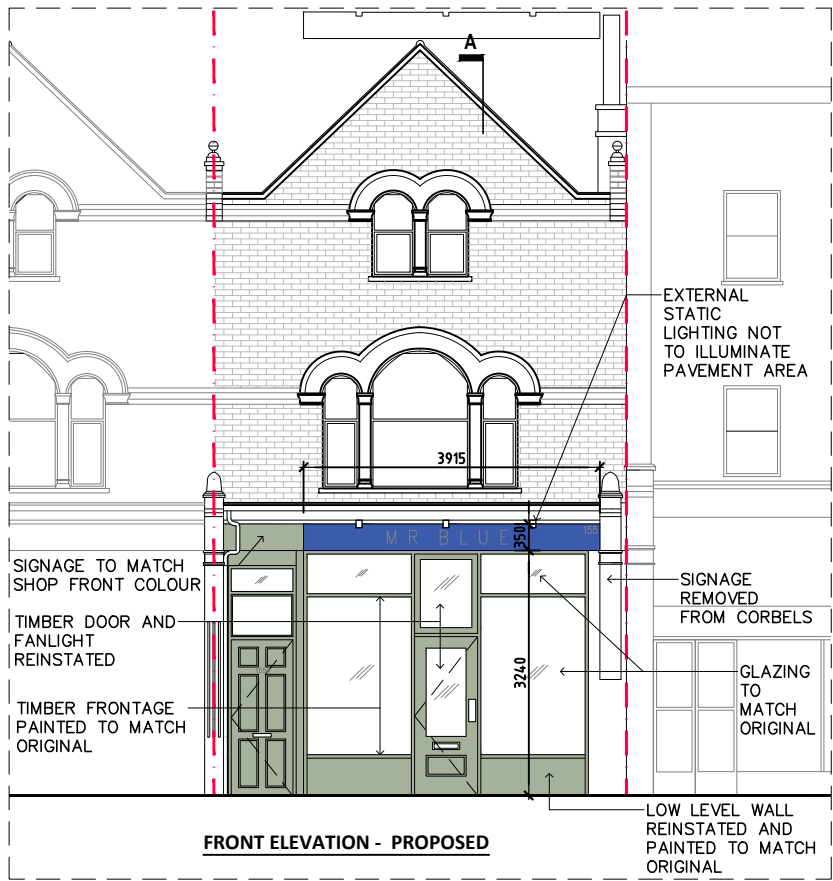
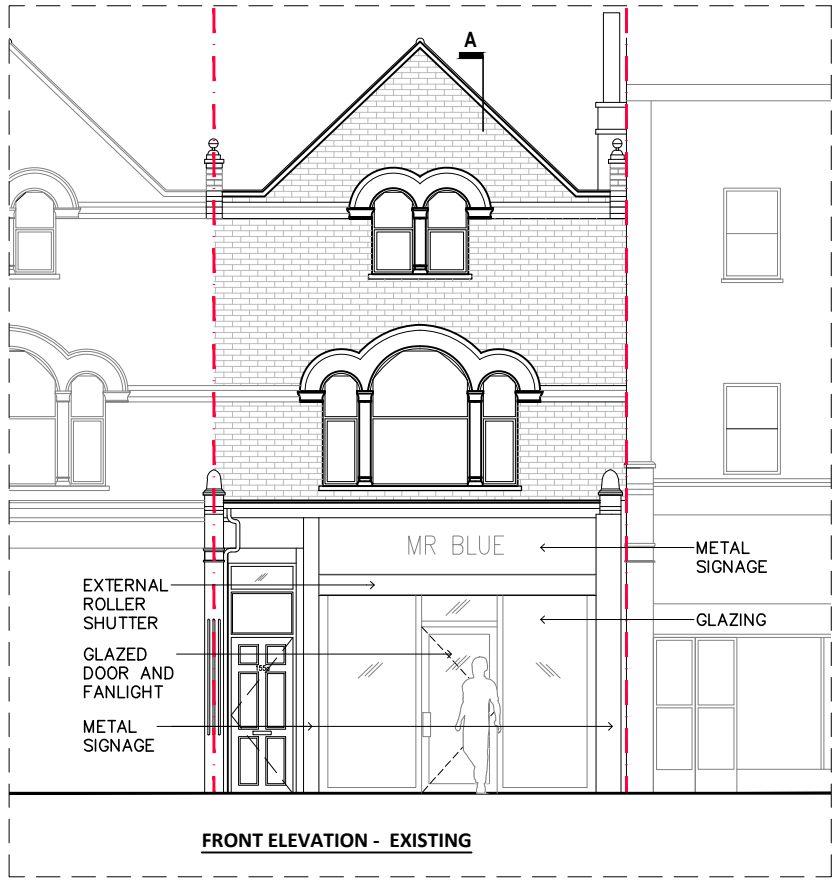
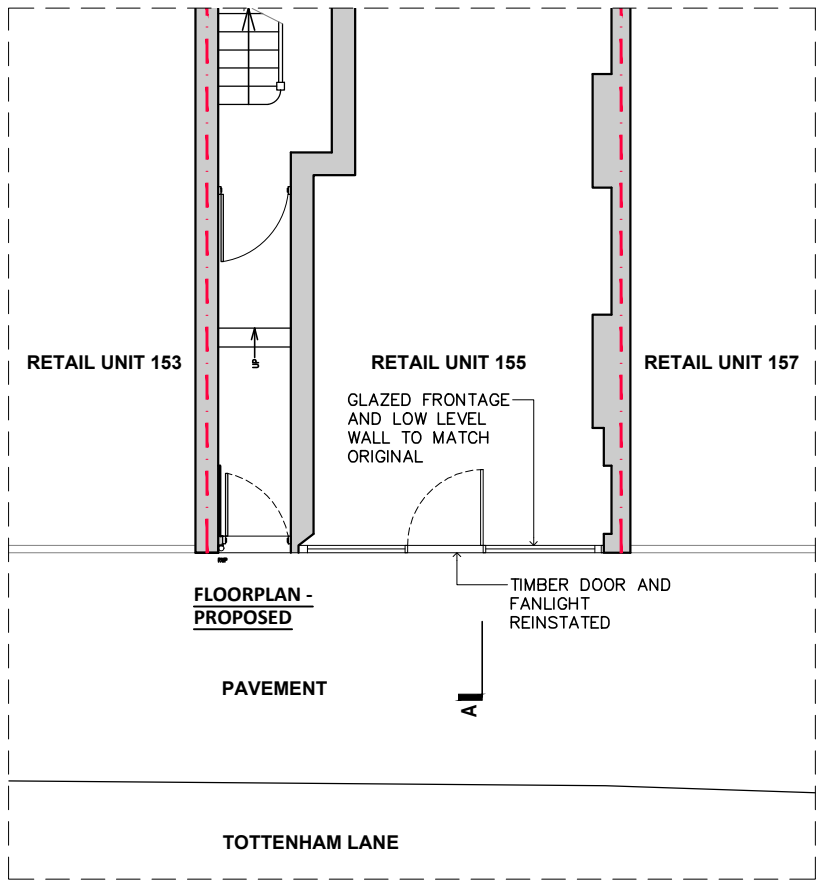
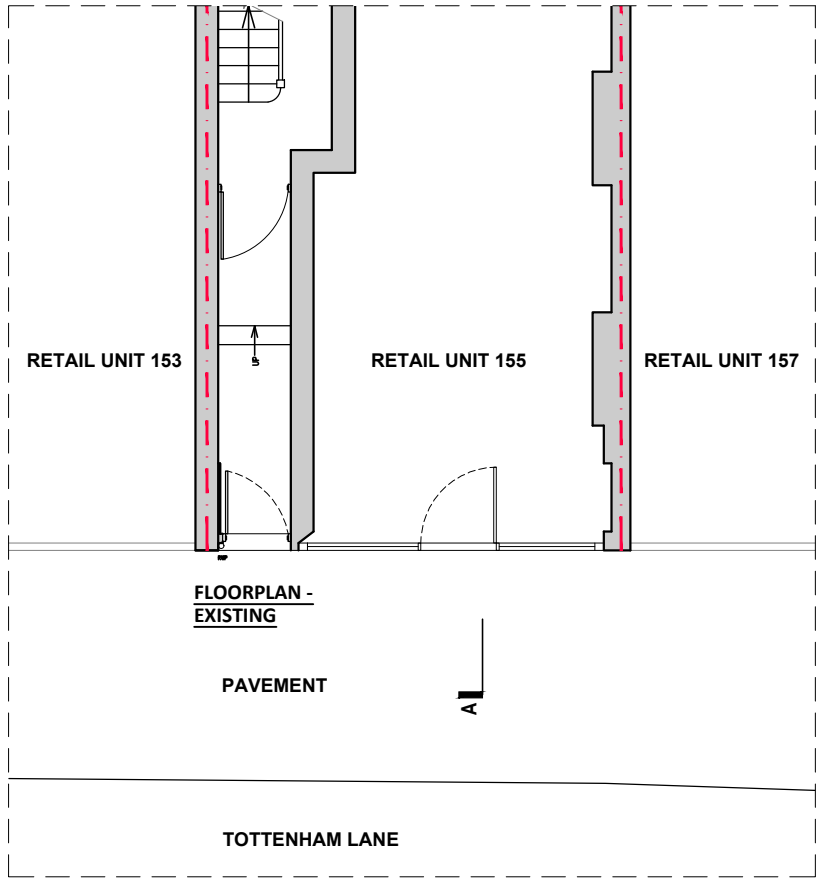




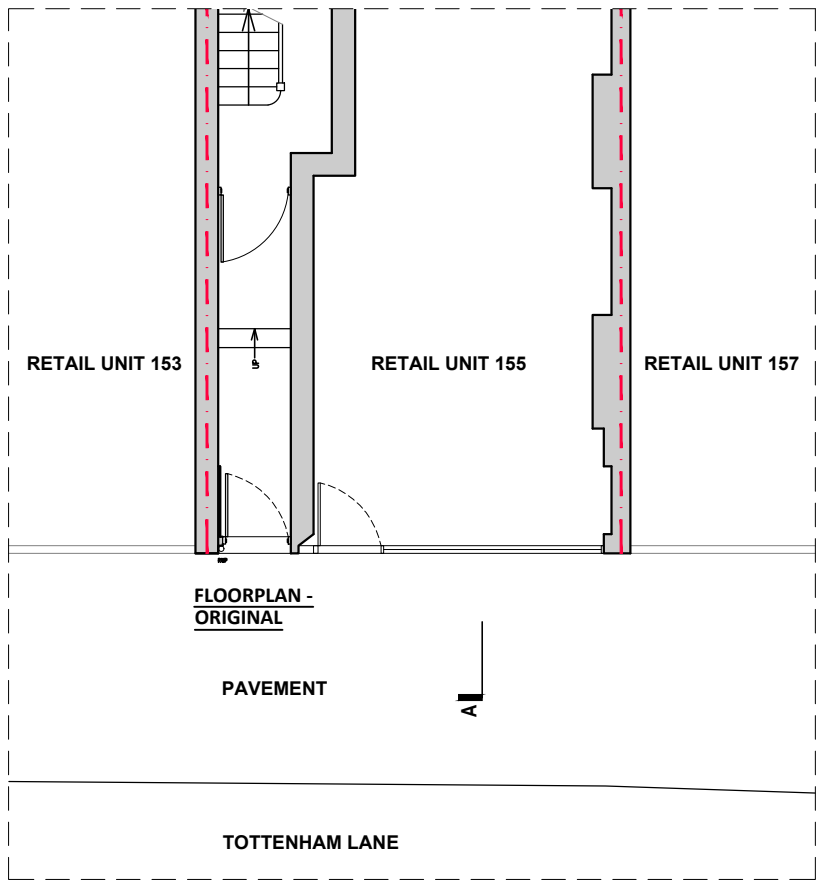


ORIGINAL SHOPFRONT COLOUR RAL 7033

PROPOSED SHOPFRONT COLOUR RAL 7033

PROPOSED SIGNAGE COLOUR RAL 5007

ADVERTISEMENT TYPE: FASCIA SIGN
HEIGHT: 0.35 METRES
WIDTH: 3.915 METRES
DEPTH: 0.15 METRES

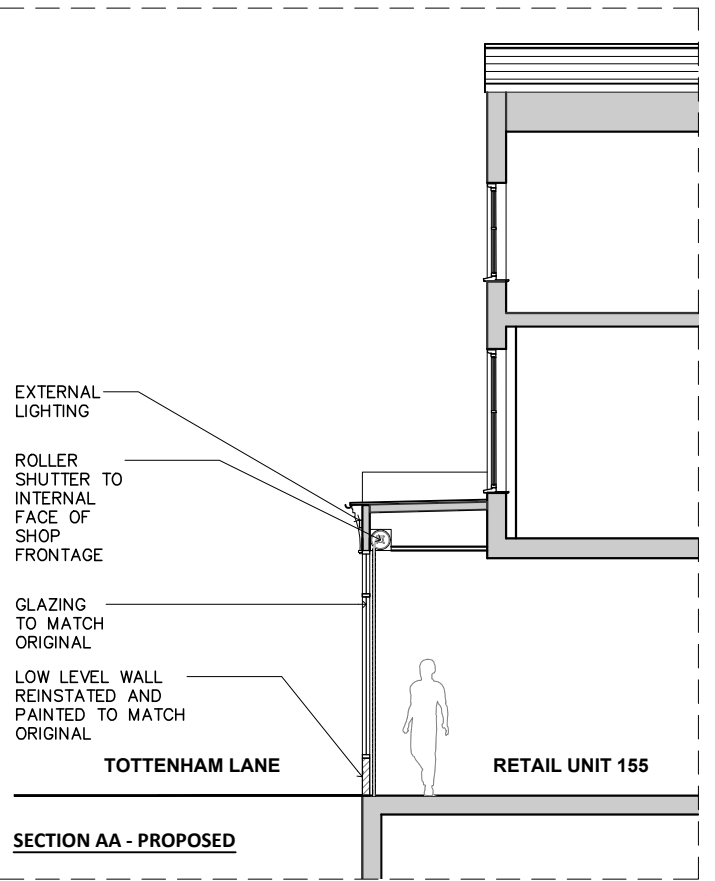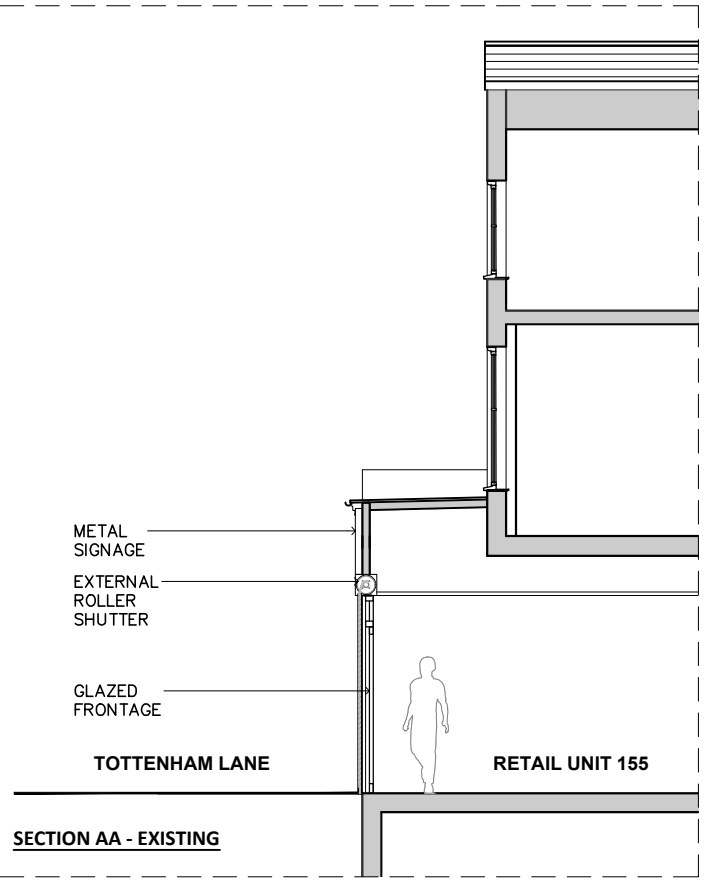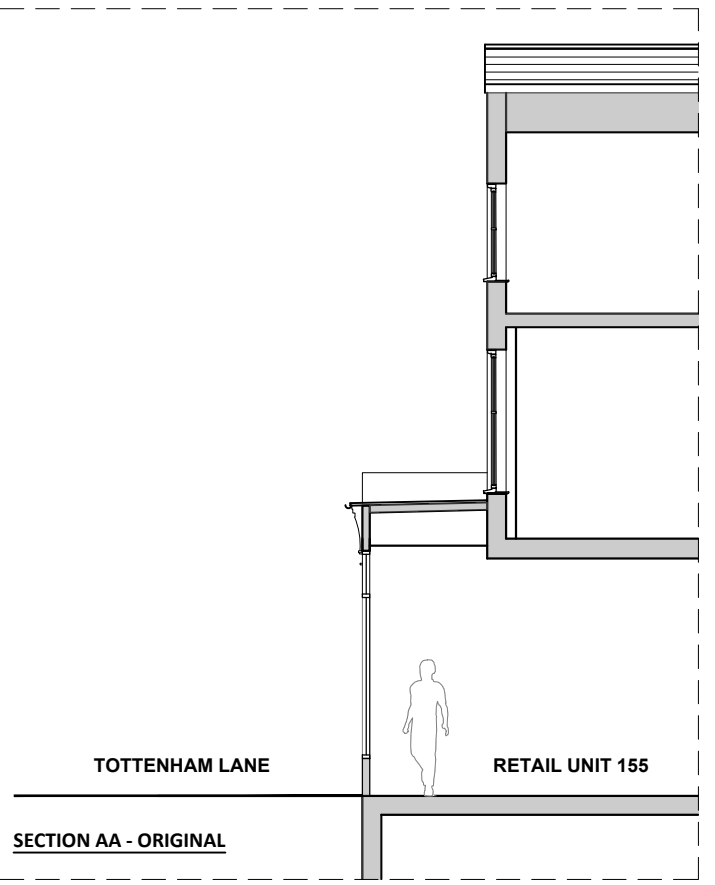

GENERAL NOTES:
Do not scale: use given dimensions only. All setting out to be verified on site and any discrepancies notified to the Architect.

NOTES



VISUAL SCALE 1:100 @ A2

© Copyright Reserved

rev	date	by	description

DATE JAN 2026	STATUS PLANNING	
SCALE 1:100 @ A2	DRAWING ORIGINAL, EXISTING AND PROPOSED FLOORPLAN, ELEVATION AND SECTION	DWG NO. 100 REV E
DRAWN BY JO	CLIENT UK PROPERTIES ONE LTD	

b l a architect ARCHITECTURE • INTERIOR DESIGN • PROJECT MANAGEMENT	
Studio 6, Rosebery House, 70 Rosebery Avenue London EC1R 4RR tel: 0207 278 1945 mail@bla-architects.com www.bla-architects.com	
PROJECT 155 TOTTENHAM LANE, CROUCH END, N8	JOB NO. 360