



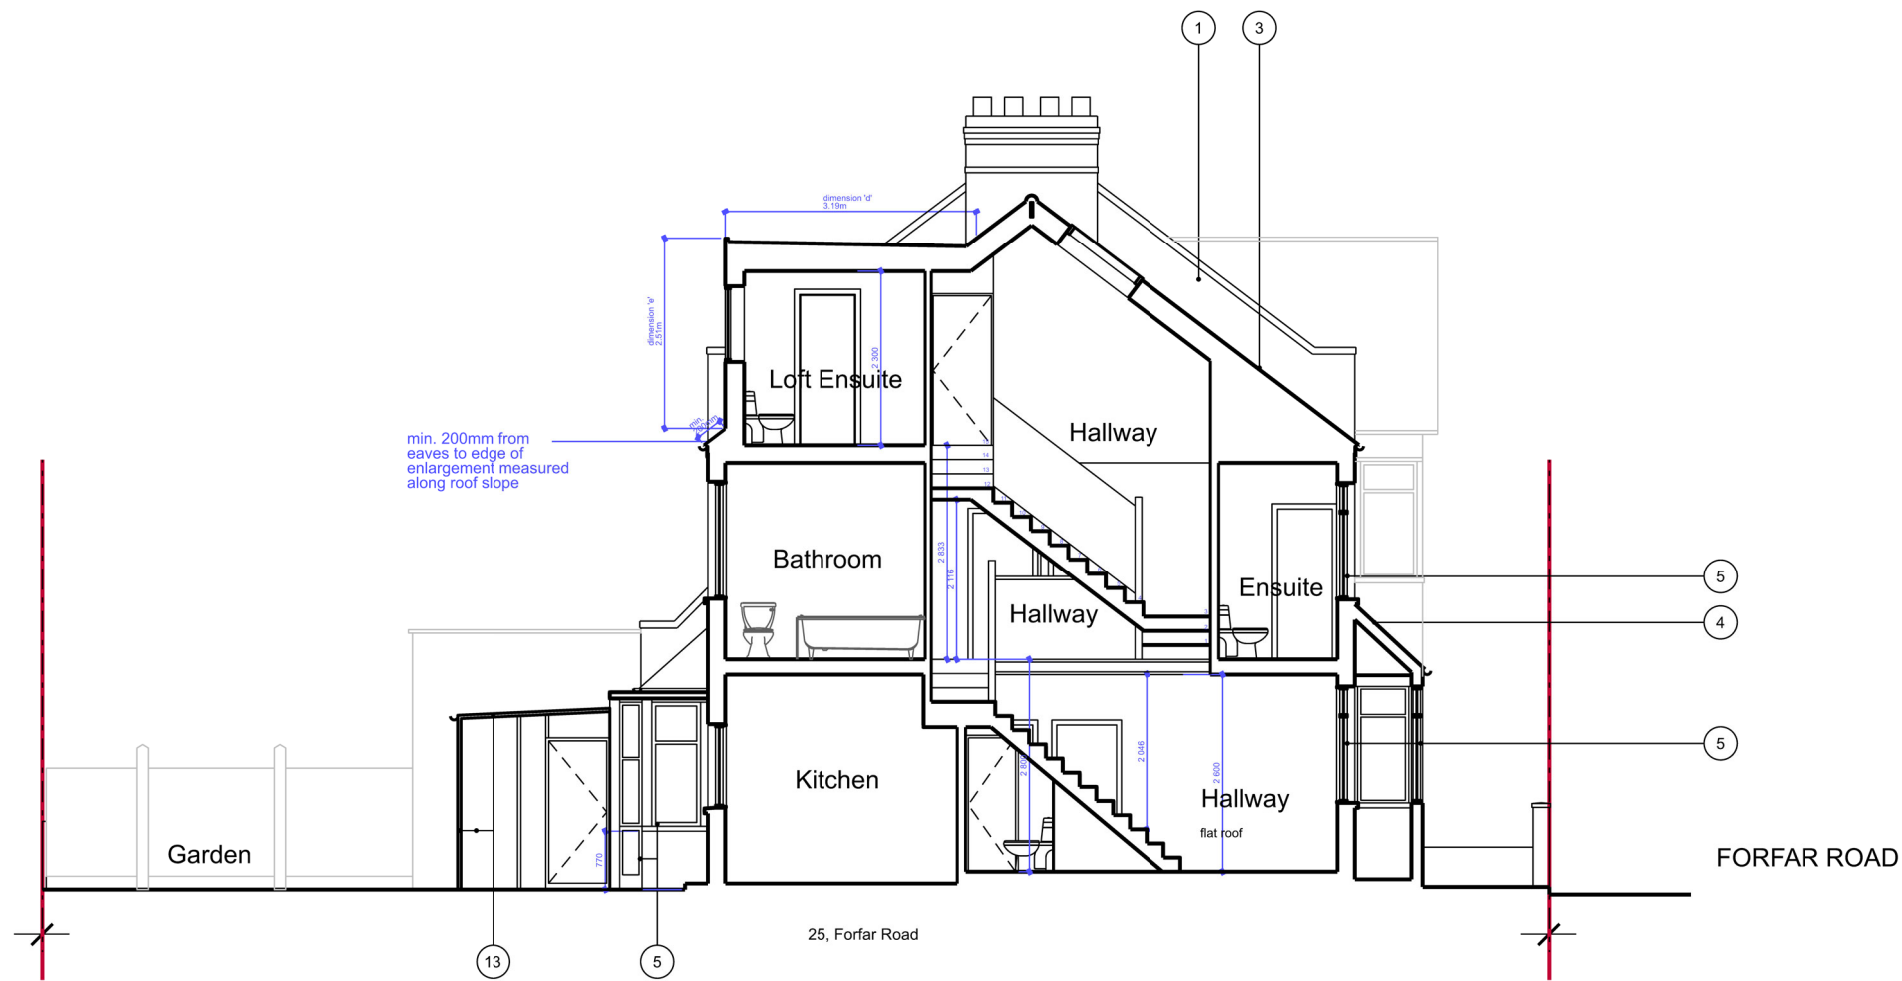

Notes:

No part of the roof alteration works is to exceed the height of the existing ridge line.
Rooflights are not to protrude more than 0.15 metres beyond the plane of the slope of the Original roof.
The materials used in any exterior work shall be of a similar appearance to those used in the construction of the exterior of the existing dwellinghouse.

Proposed Section A-A

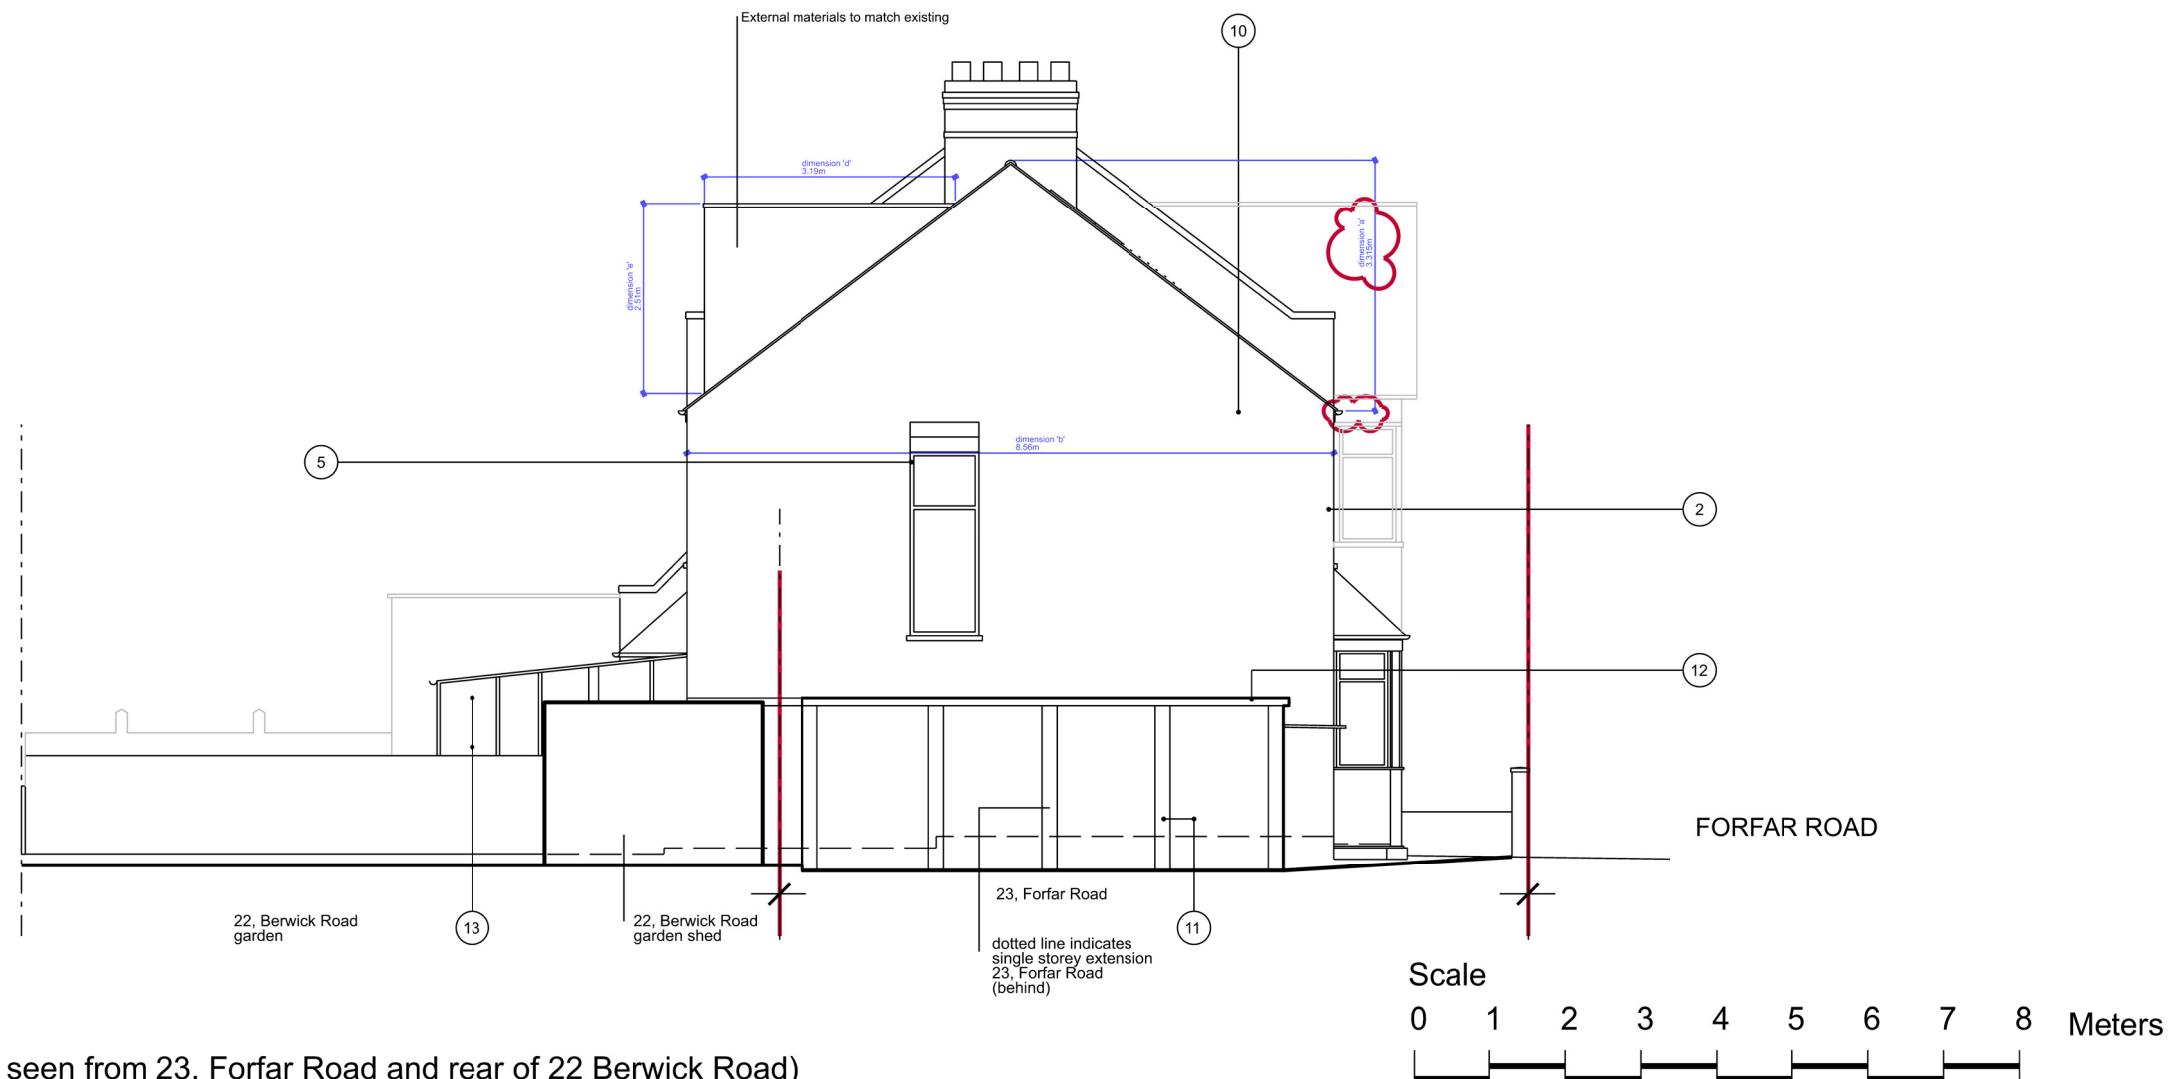

Proposed Side Elevation (as seen from 23, Forfar Road and rear of 22 Berwick Road)

Rev	Amendment	Date	Drawn
A	Dimension 'a' corrected, volume calculation revised. Re-issued for Planning	24.6.26	CM
/	Issued for Planning	31.5.26	CM
/	First client issue	17.5.26	CM

Key Plan

Status

PLANNING

SyndicateWest Ltd
Field View Cottage
688, Boxworth Road
Ely, Cambridgeshire CB23 4JQ
Cambridgeshire
e: info@syndicatewest.co.uk
w: www.syndicatewest.co.uk

Client

Adrian Botiz

Project

25 Forfar Road
London N22 5QE

Title

Proposed Section A-A &
Proposed Side Elevation
(as seen from 23, Forfar Road)

Scale	Date	Drawn
1:100@A3	16.5.26	CM

Project No.	Drawing No.	Rev
SW147	A_05_05_PD	A