


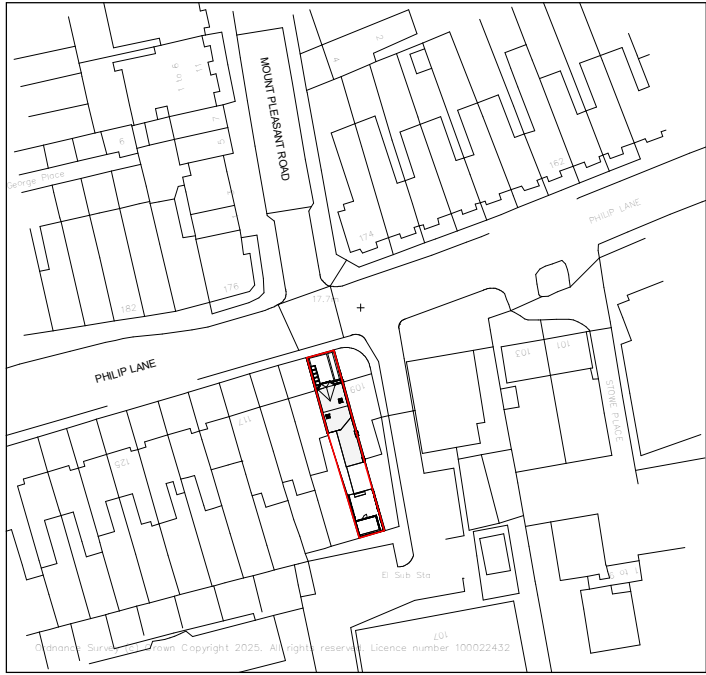


1 OS Map
1 : 1250



 Property Boundary: 136.96 sqm



2 Location Plan
1 : 200

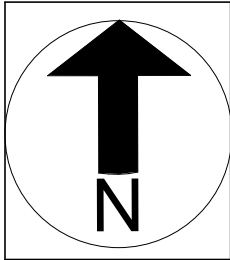

NOTES:
CONTRACTORS MUST VERIFY ALL DIMENSIONS
AT THE
SITE BEFORE COMMENCING
ANY WORK.



NO CONSTRUCTION WORK BEFORE BUILDING
CONTROL
APPROVAL
AND STRUCTURAL ENGINEER CONFIRMATION.

ANY DISCREPANCIES TO BE REPORTED TO
GRIDKUNE.
ALL DRAWINGS ARE TO BE READ IN
CONJUNCTION WITH
ALL RELEVANT DRAWINGS AND
SPECIFICATIONS.

Rev	Description	Date

PROJECT TITLE			DRAWING TITLE	
111 Philip Lane N15 4JR			Existing Location Plan & OS Map	
Date	Project number	DRAWING NUMBER	Scale (@ A3)	Drawn by
June 2026	10811	EX - L001	As indicated	Sara



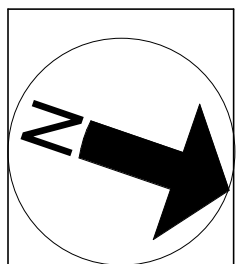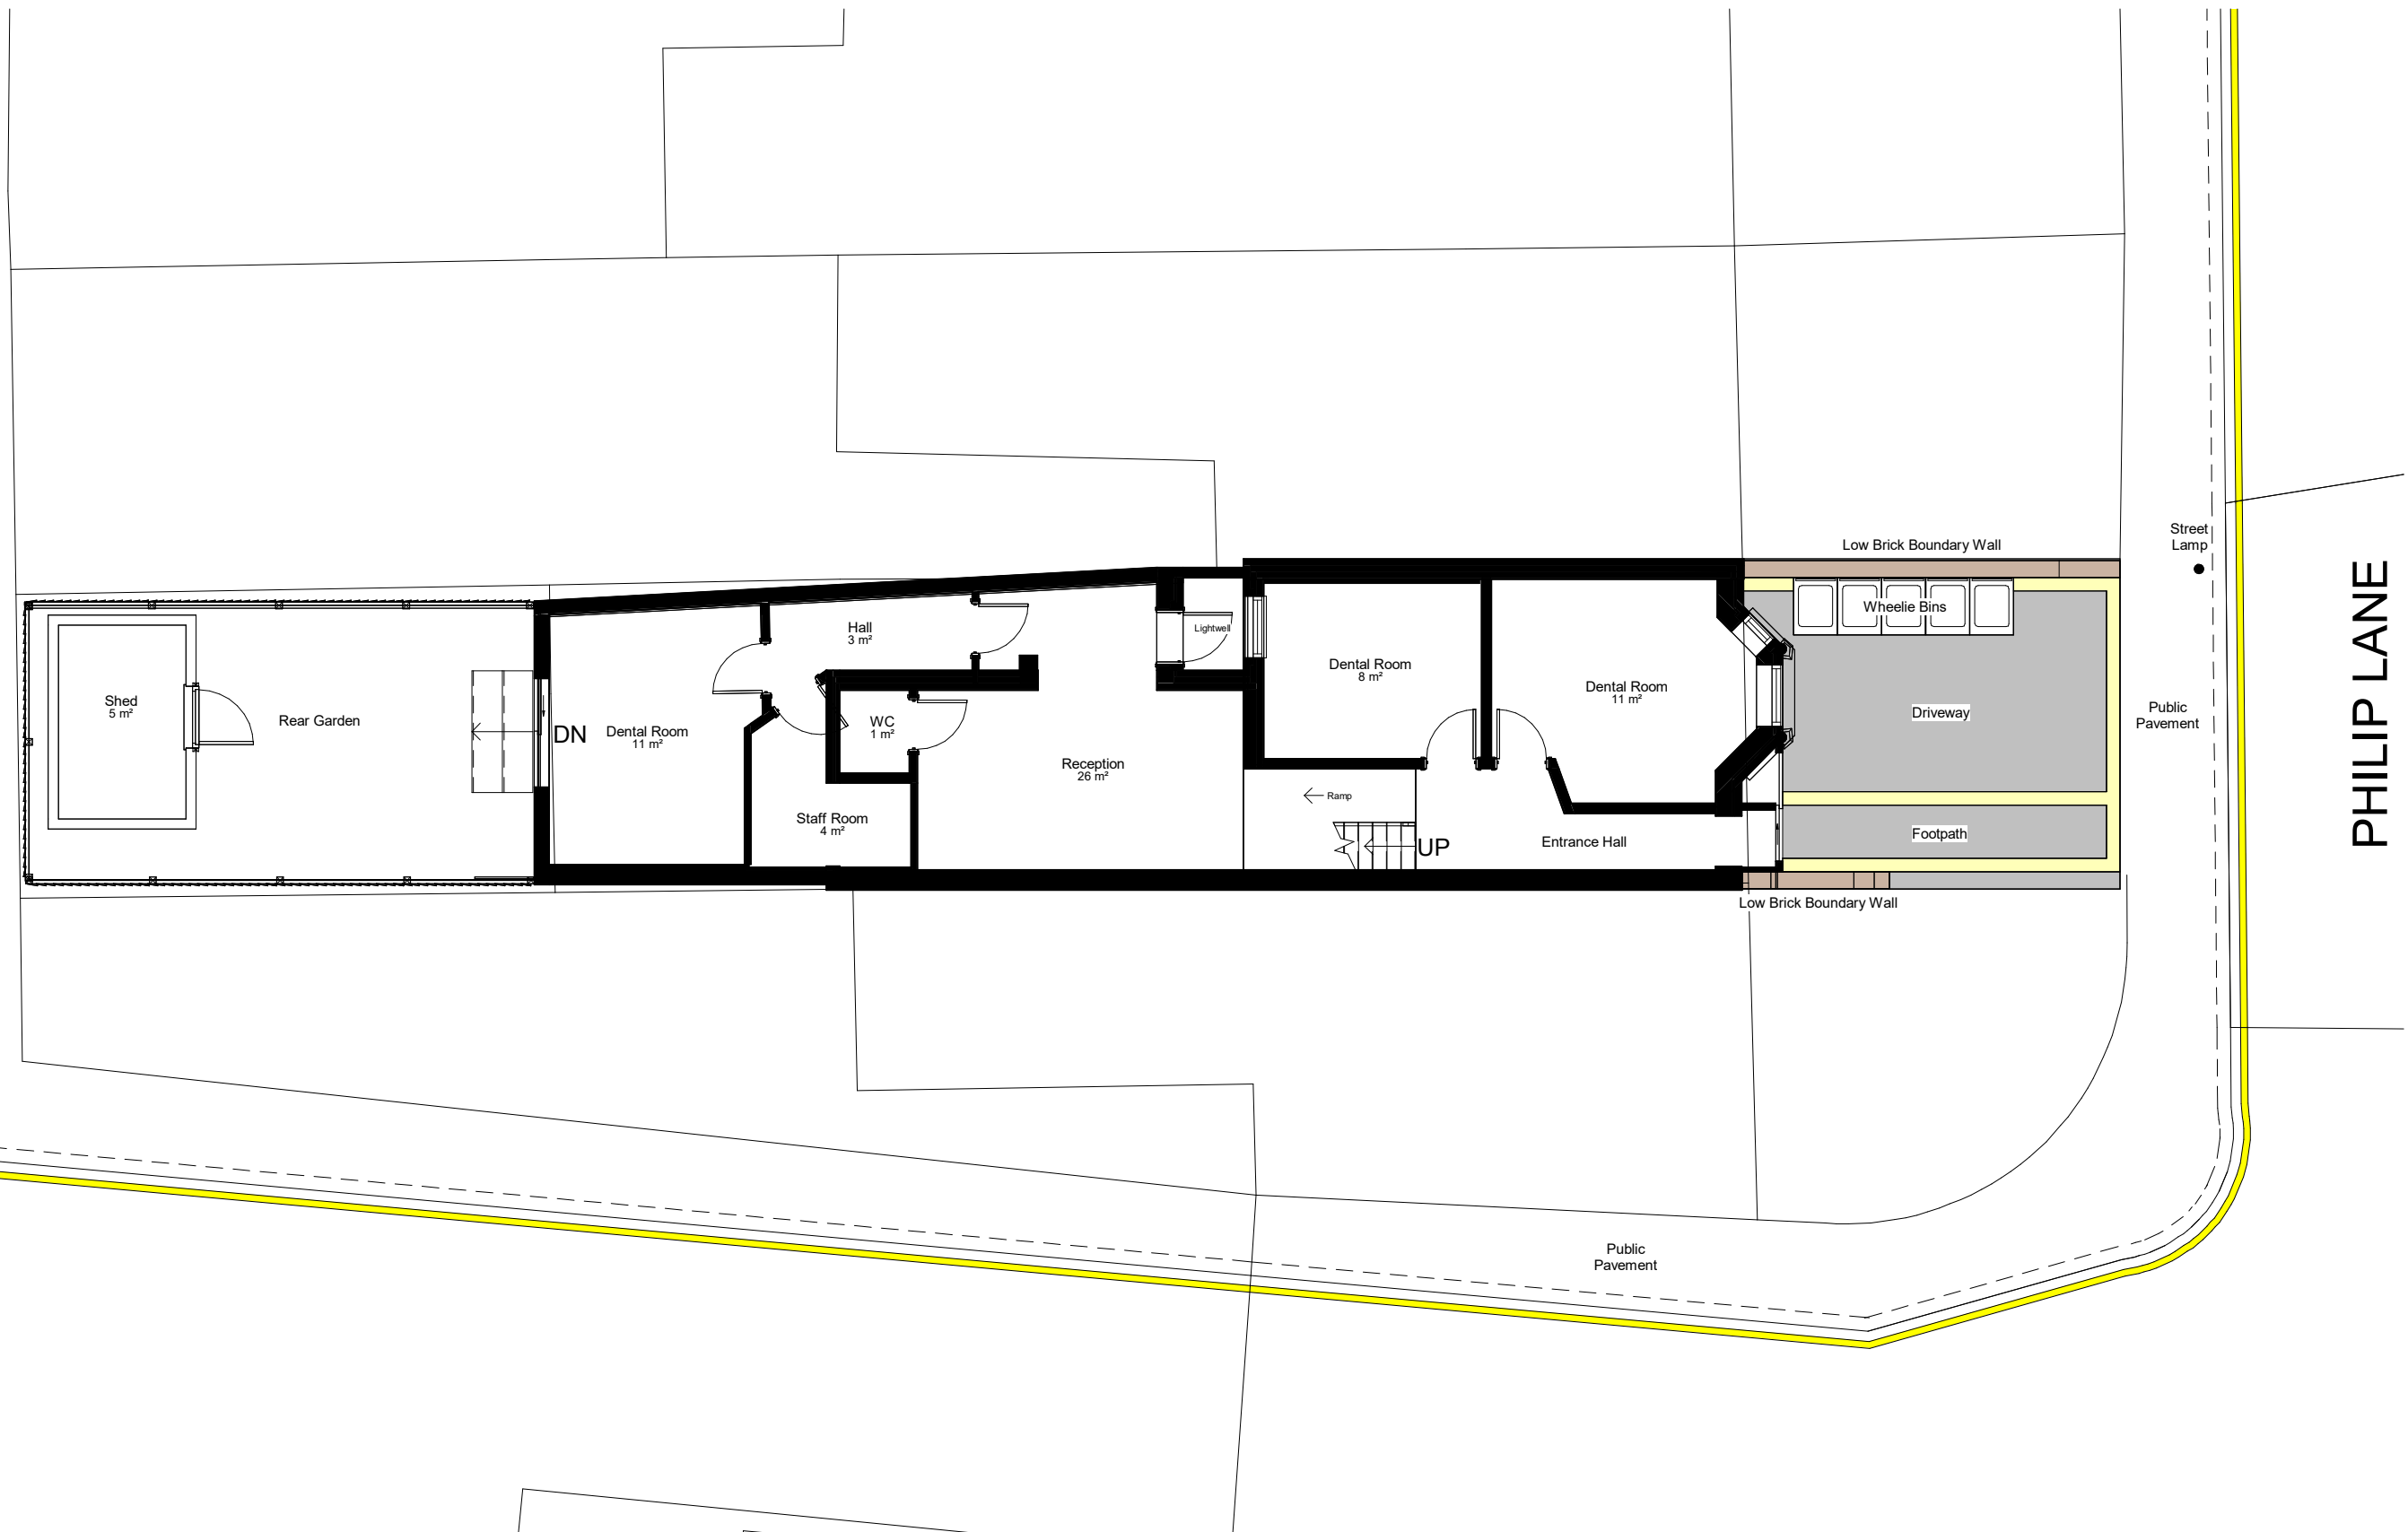

NOTES:
CONTRACTORS MUST VERIFY ALL DIMENSIONS
AT THE
SITE BEFORE COMMENCING
ANY WORK.

NO CONSTRUCTION WORK BEFORE BUILDING
CONTROL
APPROVAL
AND STRUCTURAL ENGINEER CONFIRMATION.

ANY DISCREPANCIES TO BE REPORTED TO
GRIDKUNE.
ALL DRAWINGS ARE TO BE READ IN
CONJUNCTION WITH
ALL RELEVANT DRAWINGS AND
SPECIFICATIONS.

Rev	Description	Date

PROJECT TITLE			DRAWING TITLE	
111 Philip Lane N15 4JR			Existing Ground Floor	
Date	Project number	DRAWING NUMBER	Scale (@ A3)	Drawn by
June 2026	10811	EX - P001	1 : 100	Sara

