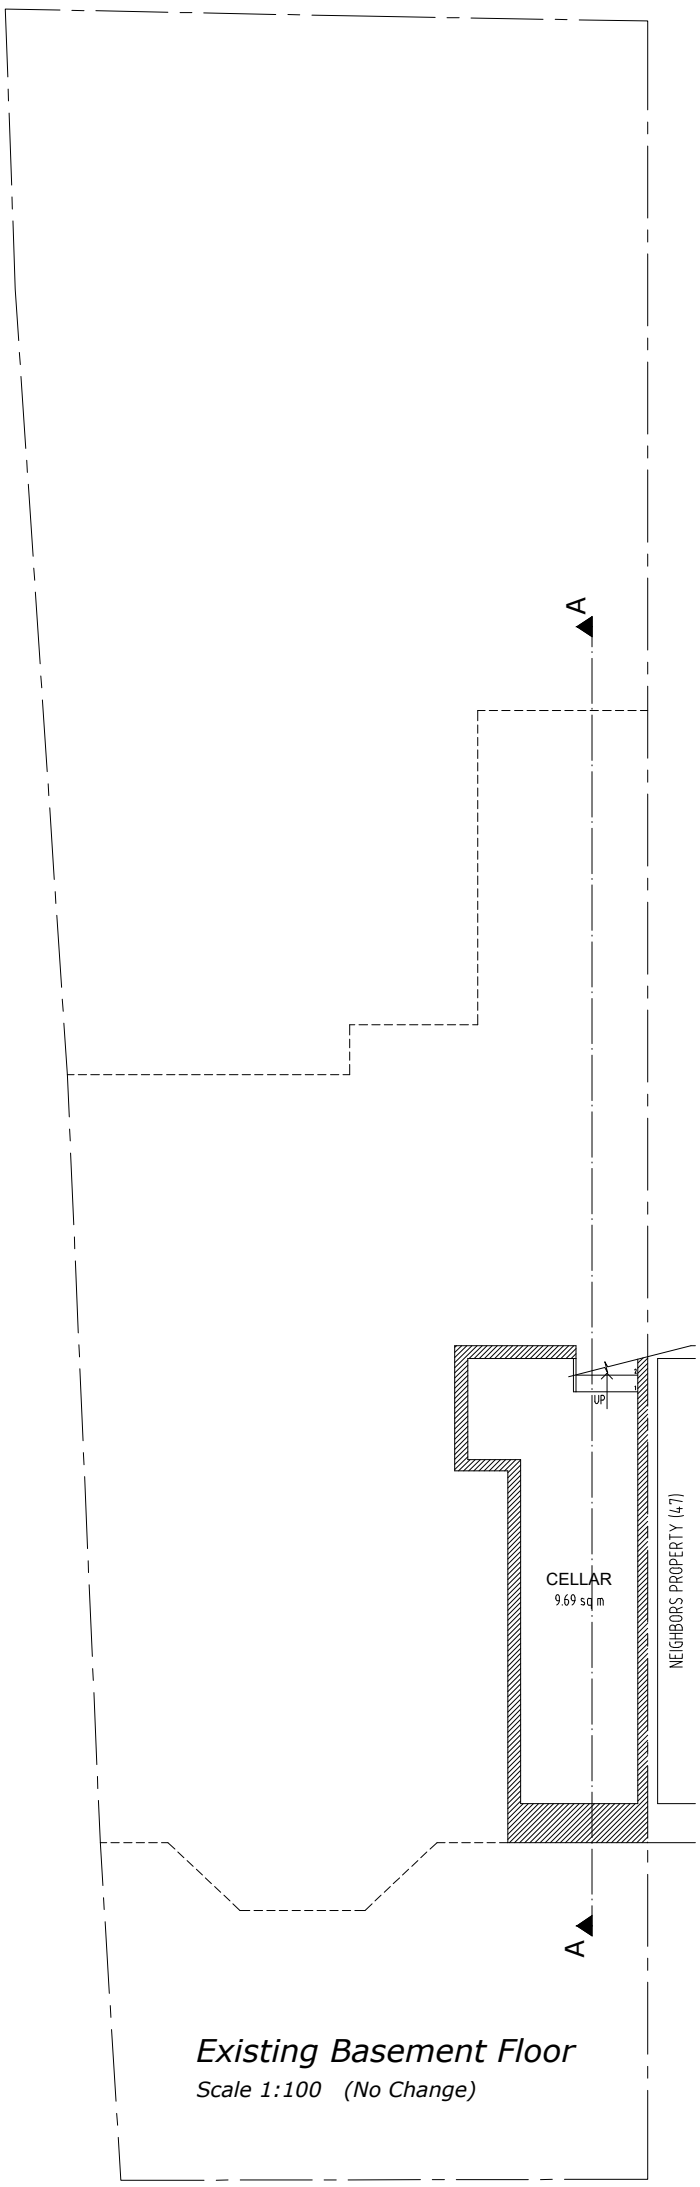

Existing Basement Floor

Scale 1:100 (No Change)

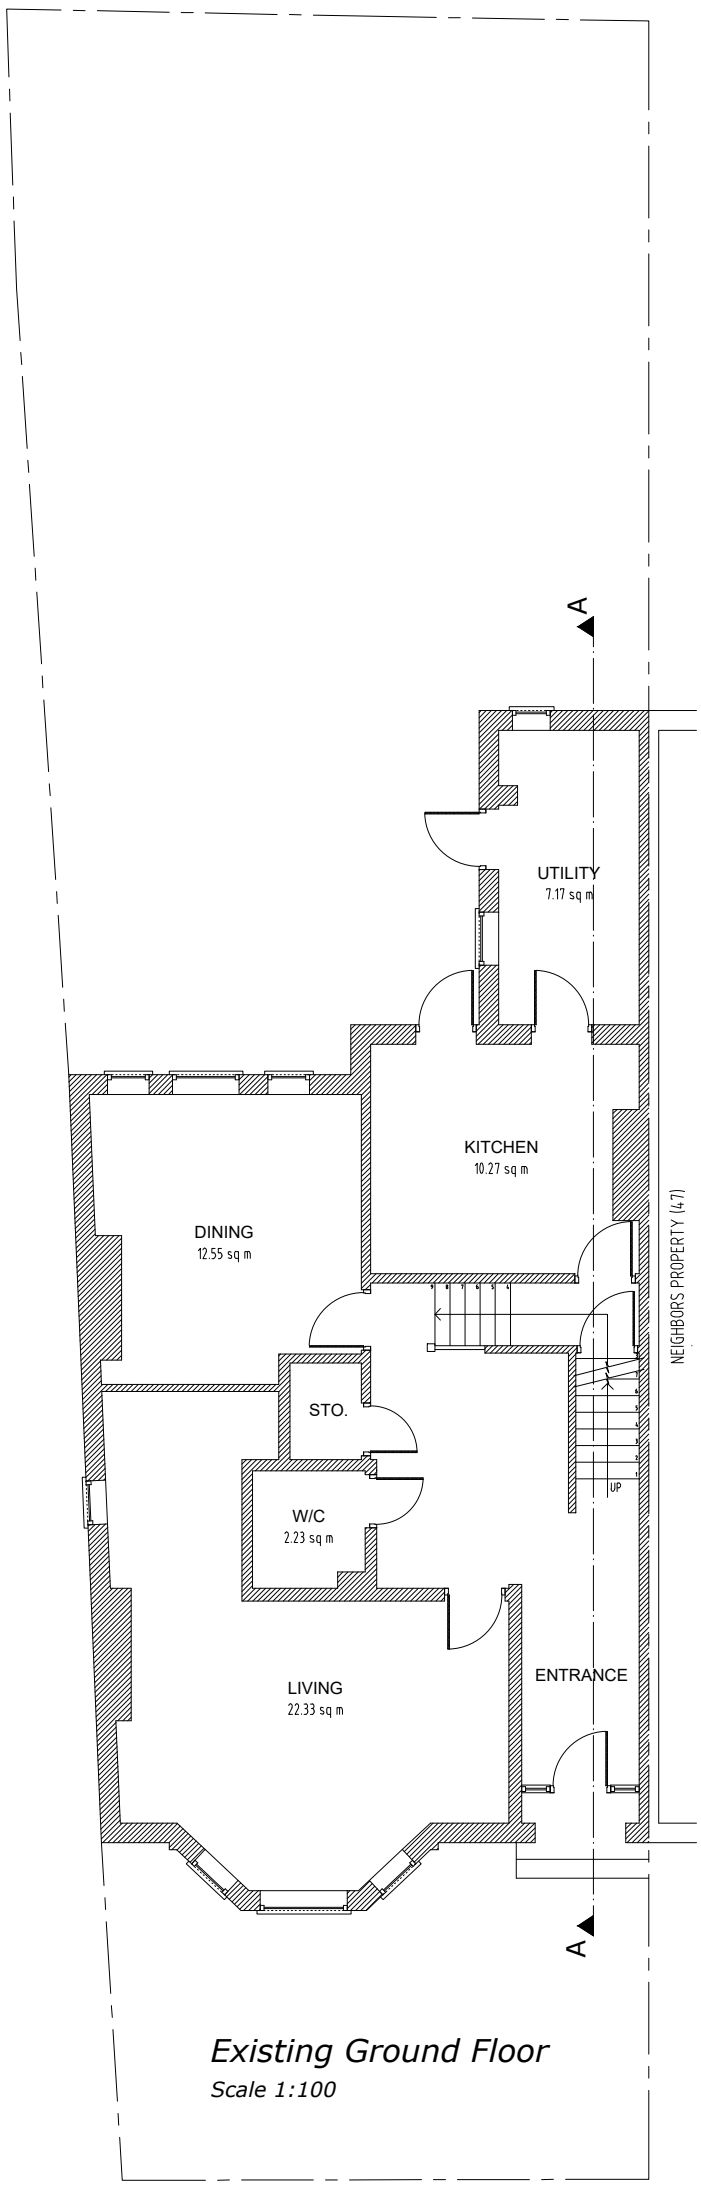

Existing Ground Floor

Scale 1:100

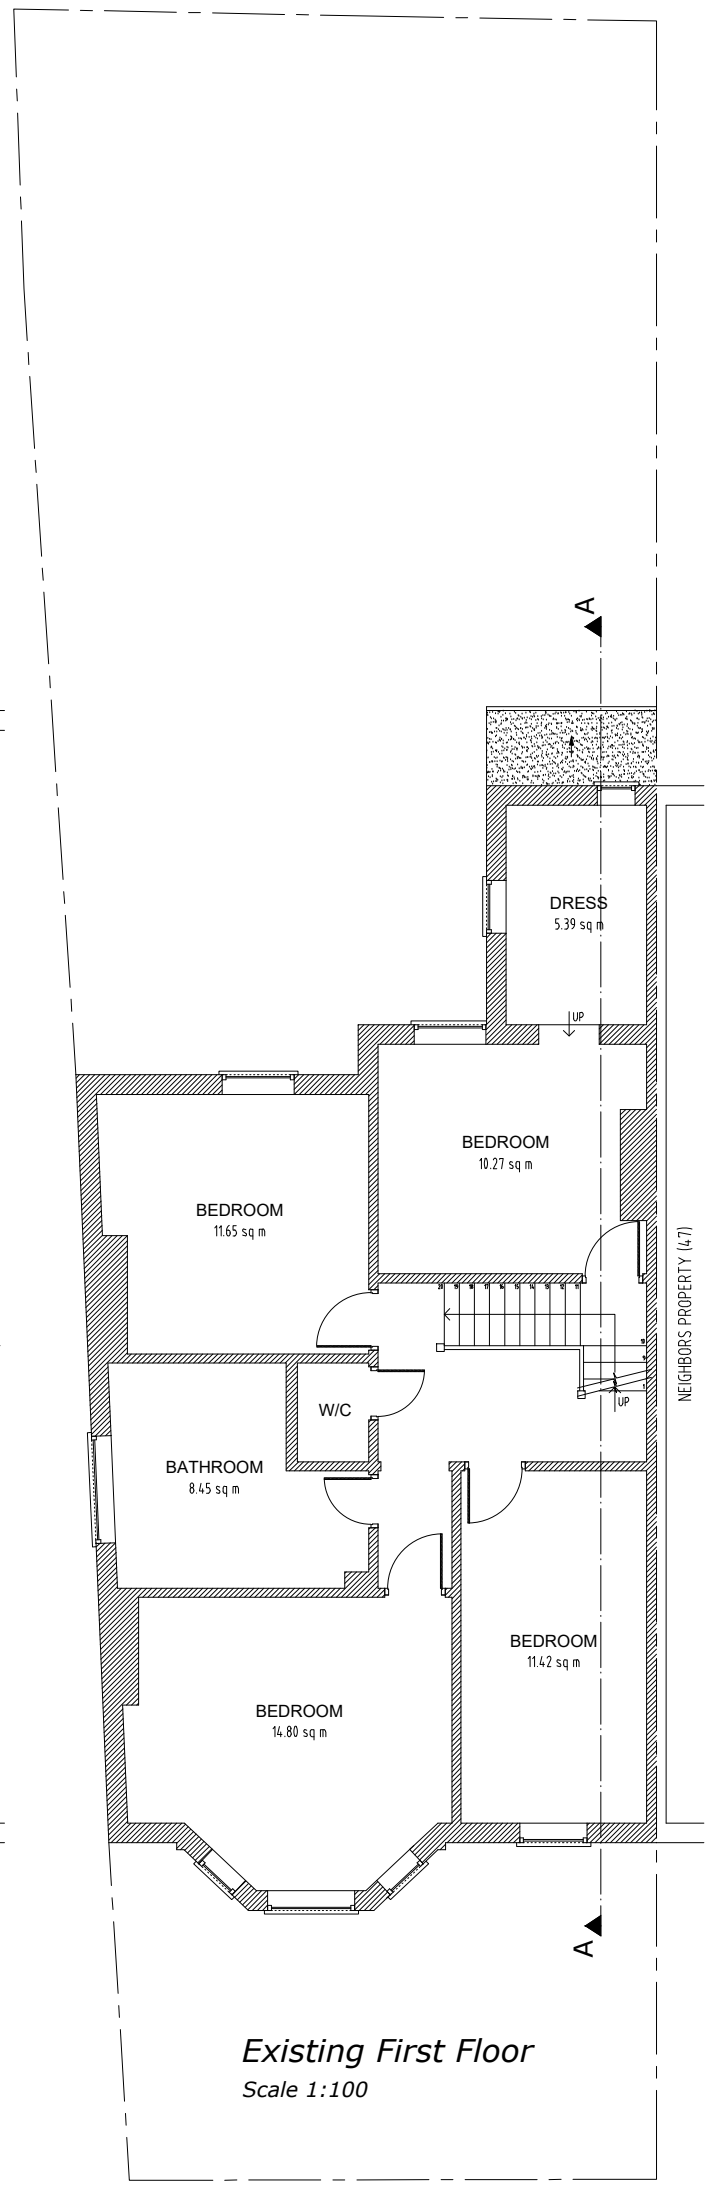

Existing First Floor

Scale 1:100

0 METRES 5

SCALE

ajs Planning

info@ajsplanning.co.uk

020 81501820

NOTES

The contractors are to check all the dimensions, levels,drain runs and general condition of the site before works commence.

All works are to be carried out in accordance with current Building Regulations, British Standards, Code of Practice and Local Authority Requirements.

Project:

49 Vartry Road,
London N15 6PR

Title: Existing Floor Plans
Basement; Ground And First

Date:	Scale:
24.11.25	1:100 @ A3

Dwg. No.	Rev:
VR.49.EX.101	0

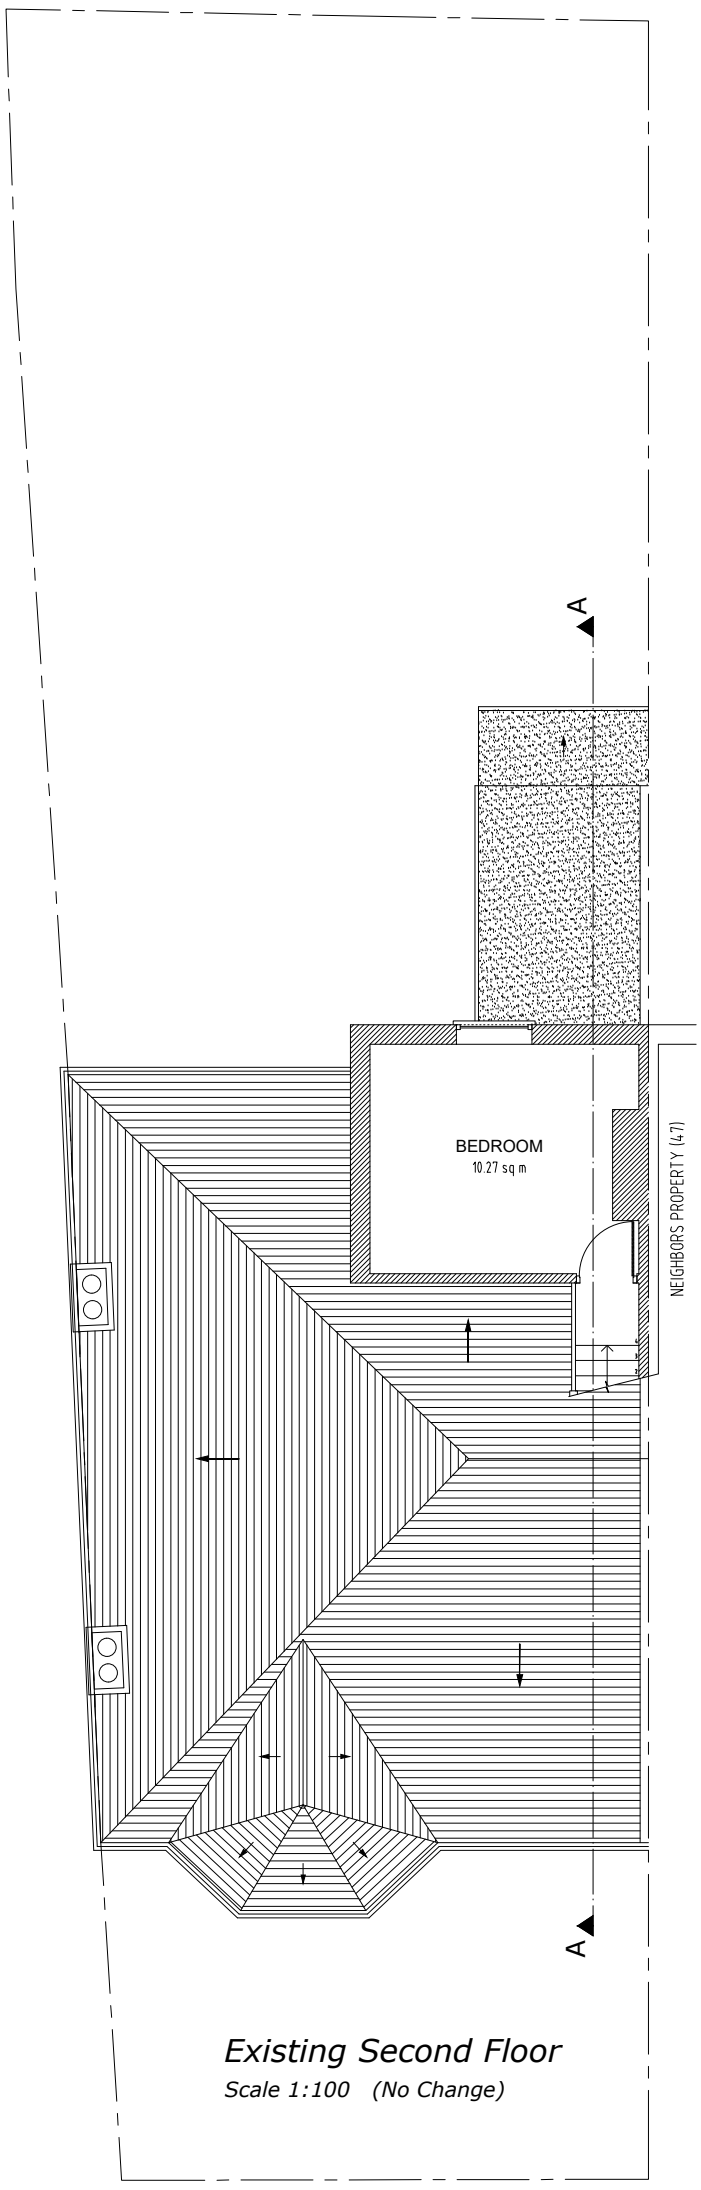

Existing Second Floor
Scale 1:100 (No Change)

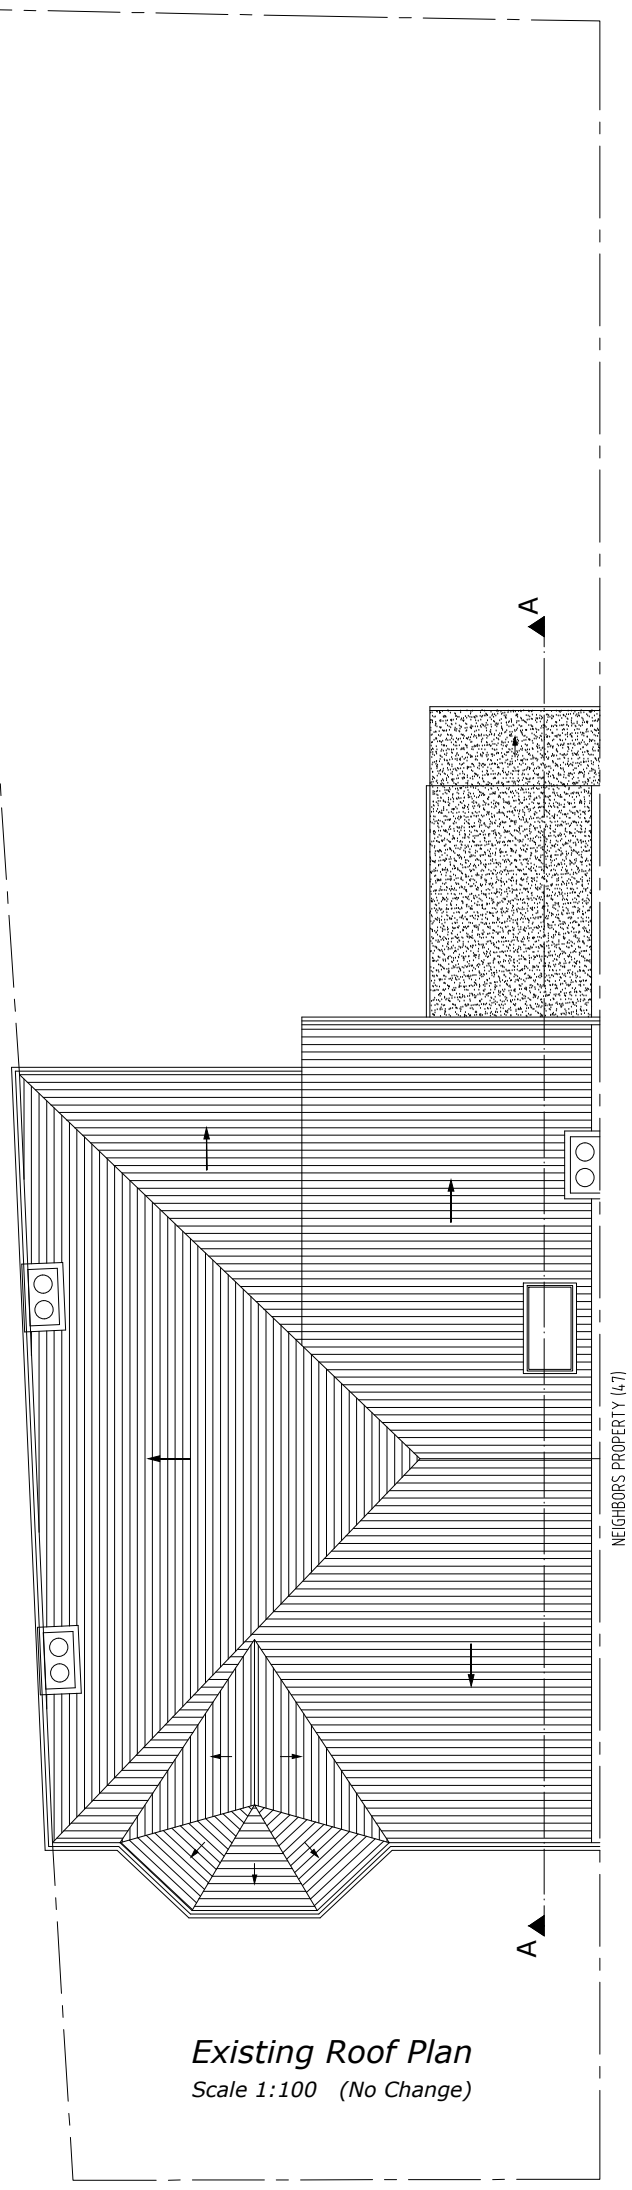

Existing Roof Plan
Scale 1:100 (No Change)

0 METRES 5
SCALE

ajs Planning
info@ajsplanning.co.uk
020 81501820

NOTES
The contractors are to check all the dimensions, levels,drain runs and general condition of the site before works commence.

All works are to be carried out in accordance with current Building Regulations, British Standards, Code of Practice and Local Authority Requirements.

Project:
49 Vartry Road,
London N15 6PR

Title: Existing Floor Plans
Second And Roof

Date:	Scale:
24.11.25	1:100 @ A3

Dwg. No.	Rev:
VR.49.EX.102	0

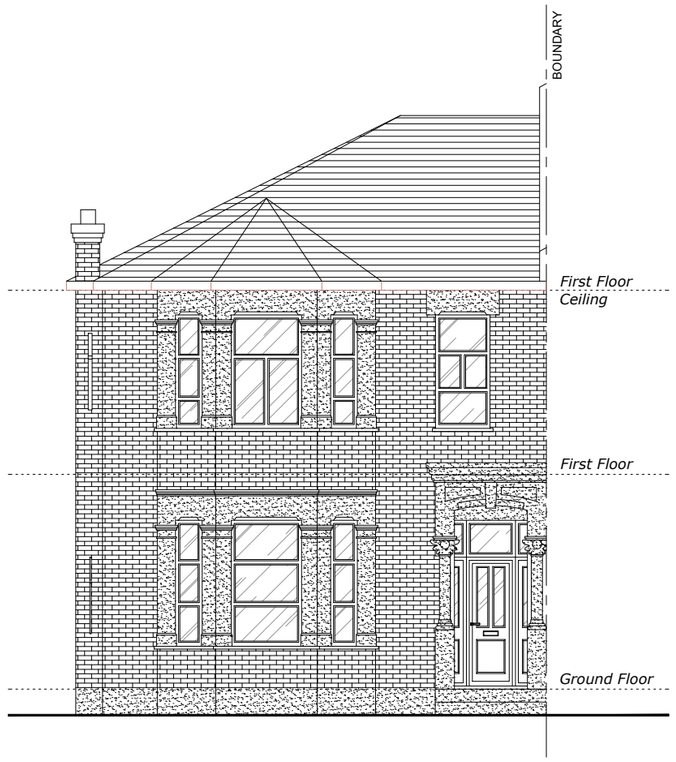

Existing Front Elevation

Scale 1:100 (No Change)

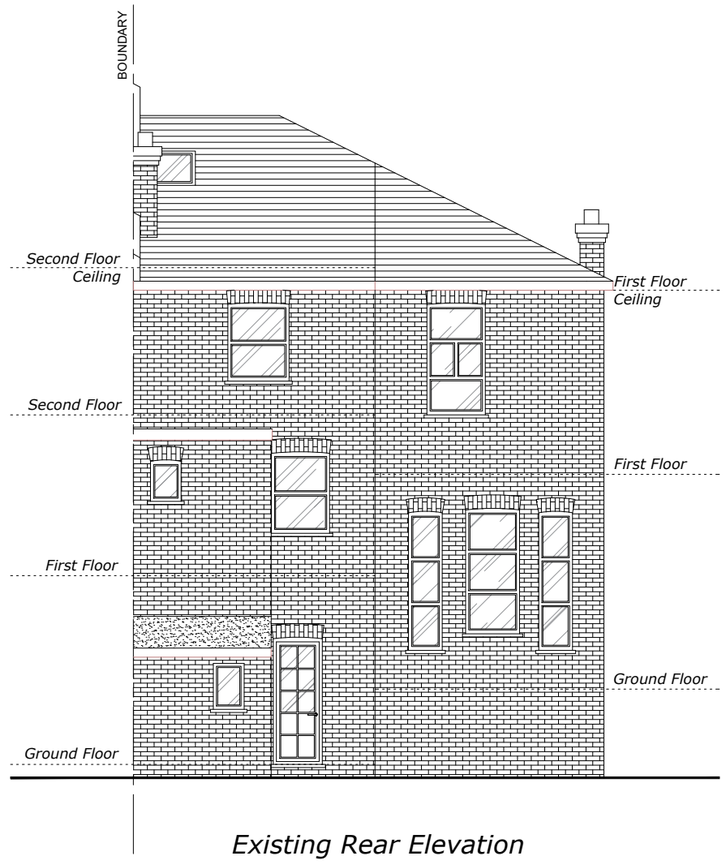

Existing Rear Elevation

Scale 1:100 (No Change)

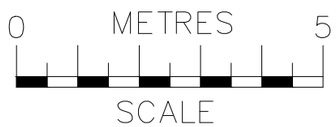

ajs Planning
info@ajsplanning.co.uk
020 81501820

NOTES
The contractors are to check all the dimensions, levels,drain runs and general condition of the site before works commence.

All works are to be carried out in accordance with current Building Regulations, British Standards, Code of Practice and Local Authority Requirements.

Project:
49 Vartry Road,
London N15 6PR

Title: Existing *Front & Rear Elevations*

Date: 24.11.25

Scale: 1:100 @ A3

Dwg. No. VR.49.EX.103

Rev: 0

Existing Side 1 Elevation

Scale 1:100 (No Change)

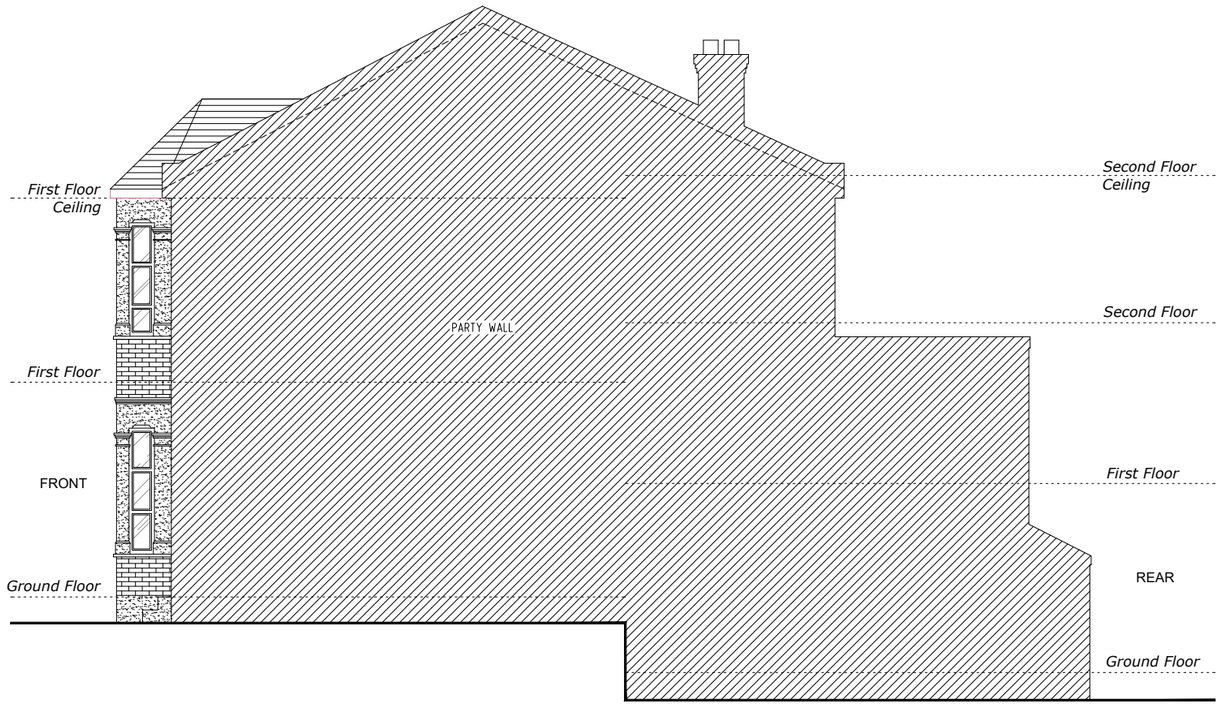

Existing Side 2 Elevation

Scale 1:100 (No Change)

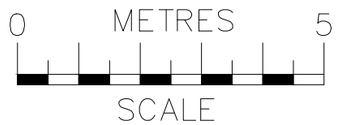

ajs Planning
info@ajsplanning.co.uk
020 81501820

NOTES
The contractors are to check all the dimensions, levels,drain runs and general condition of the site before works commence.

All works are to be carried out in accordance with current Building Regulations, British Standards, Code of Practice and Local Authority Requirements.

Project:
49 Vartry Road,
London N15 6PR

Title: Existing
Side Elevations (1 & 2)

Date:	Scale:
24.11.25	1:100 @ A3

Dwg. No.	Rev:
VR.49.EX.104	0

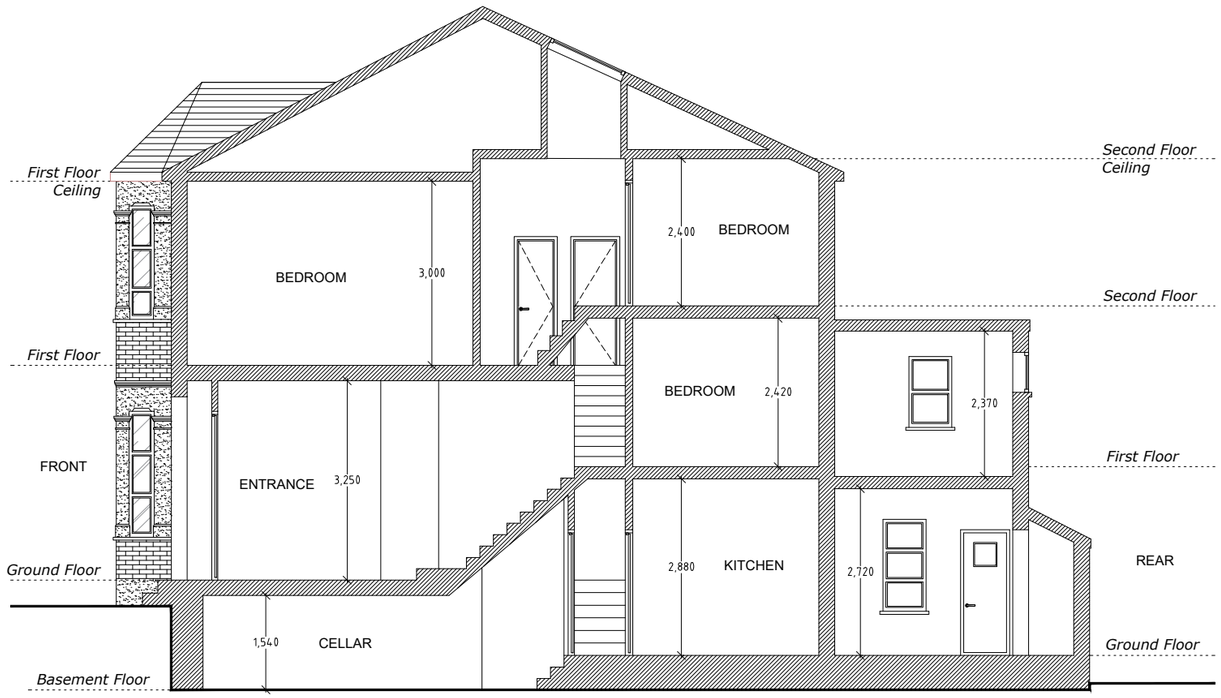

Existing Section A-A

Scale 1:100

ajs Planning
info@ajsplanning.co.uk
020 81501820

NOTES
The contractors are to check all the dimensions, levels,drain runs and general condition of the site before works commence.

All works are to be carried out in accordance with current Building Regulations, British Standards, Code of Practice and Local Authority Requirements.

Project:
49 Vartry Road,
London N15 6PR

Title: Existing *Section A-A*

Date:	Scale:
24.11.25	1:100 @ A3

Dwg. No.	Rev:
VR.49.EX.105	0