






1 Street View & OS Map
262-100 Scale: 1:500

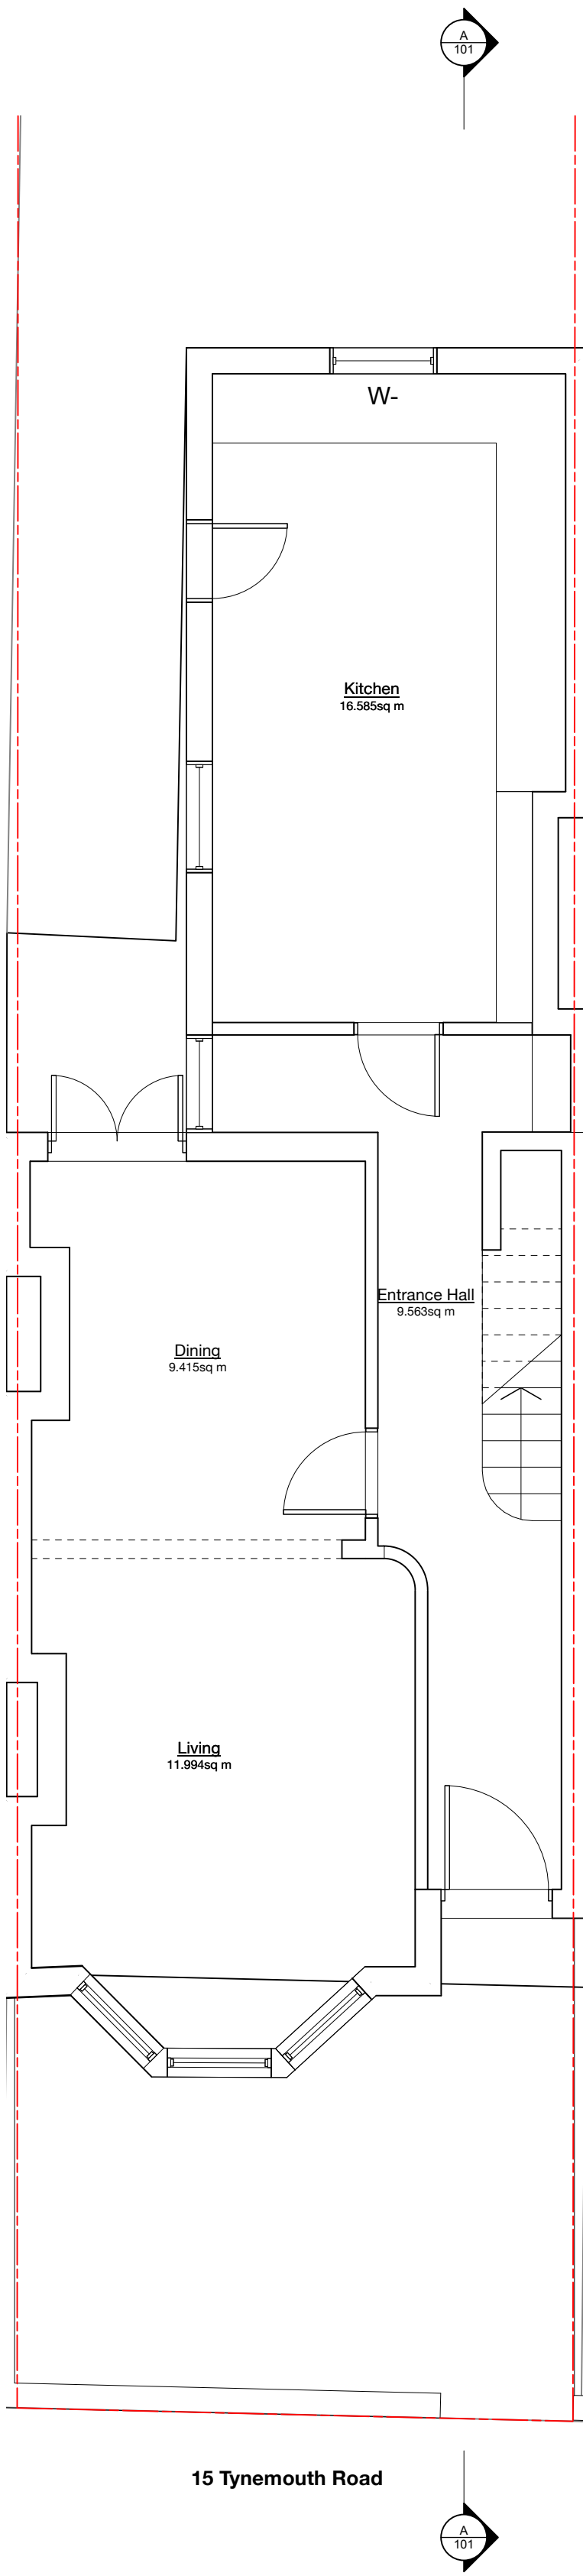

2 Ground
262-100 Scale: 1:50

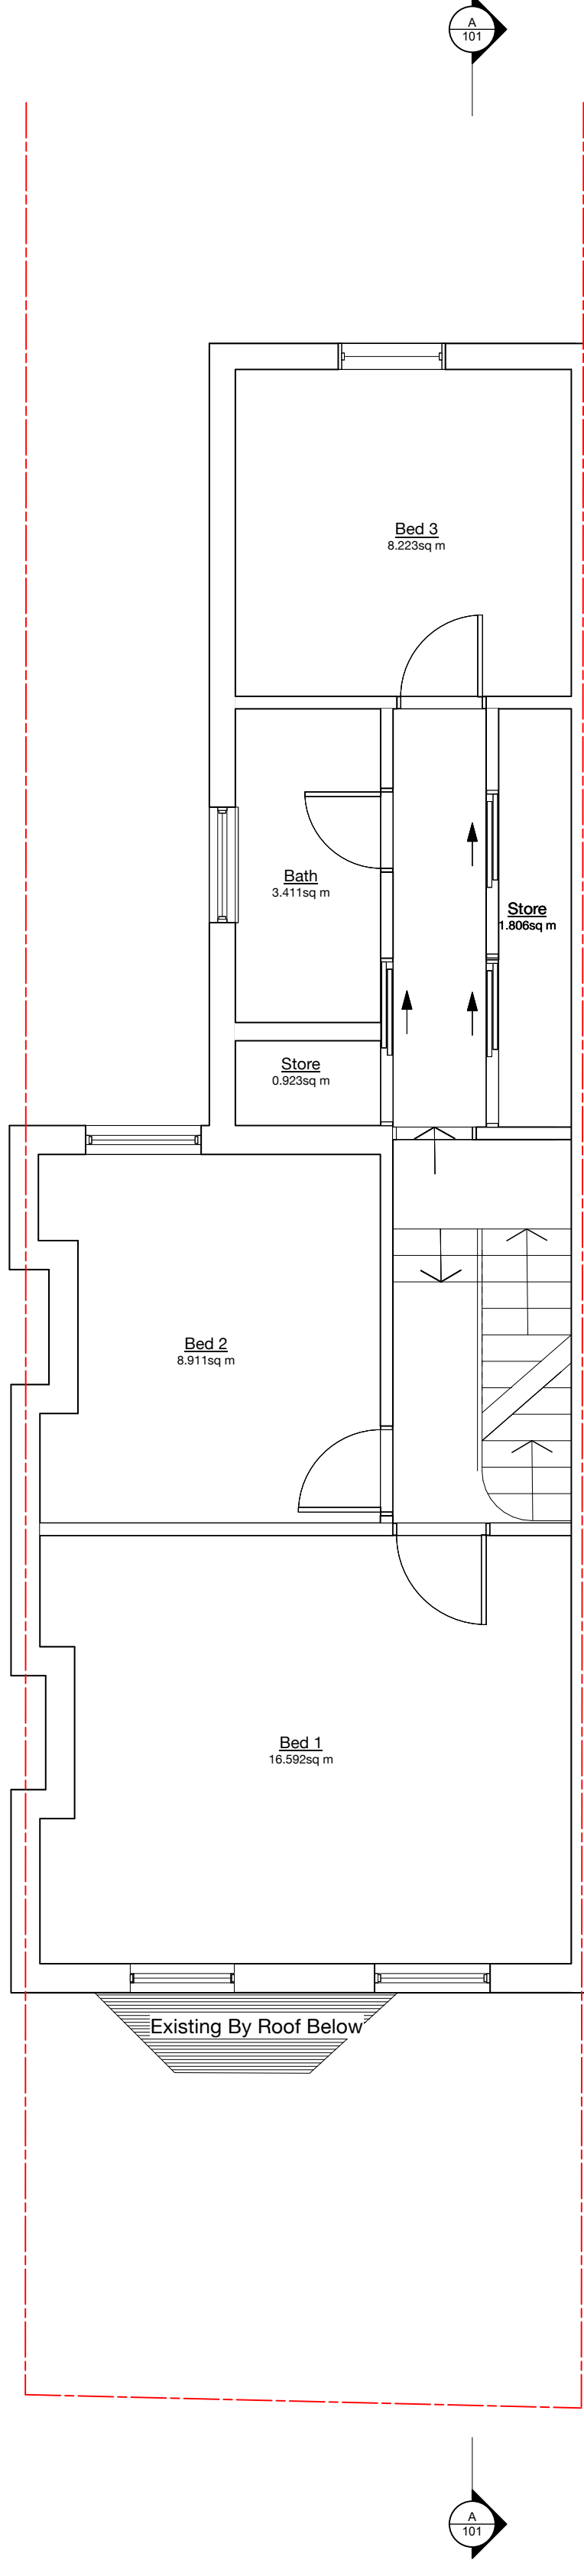

3 First
262-100 Scale: 1:50

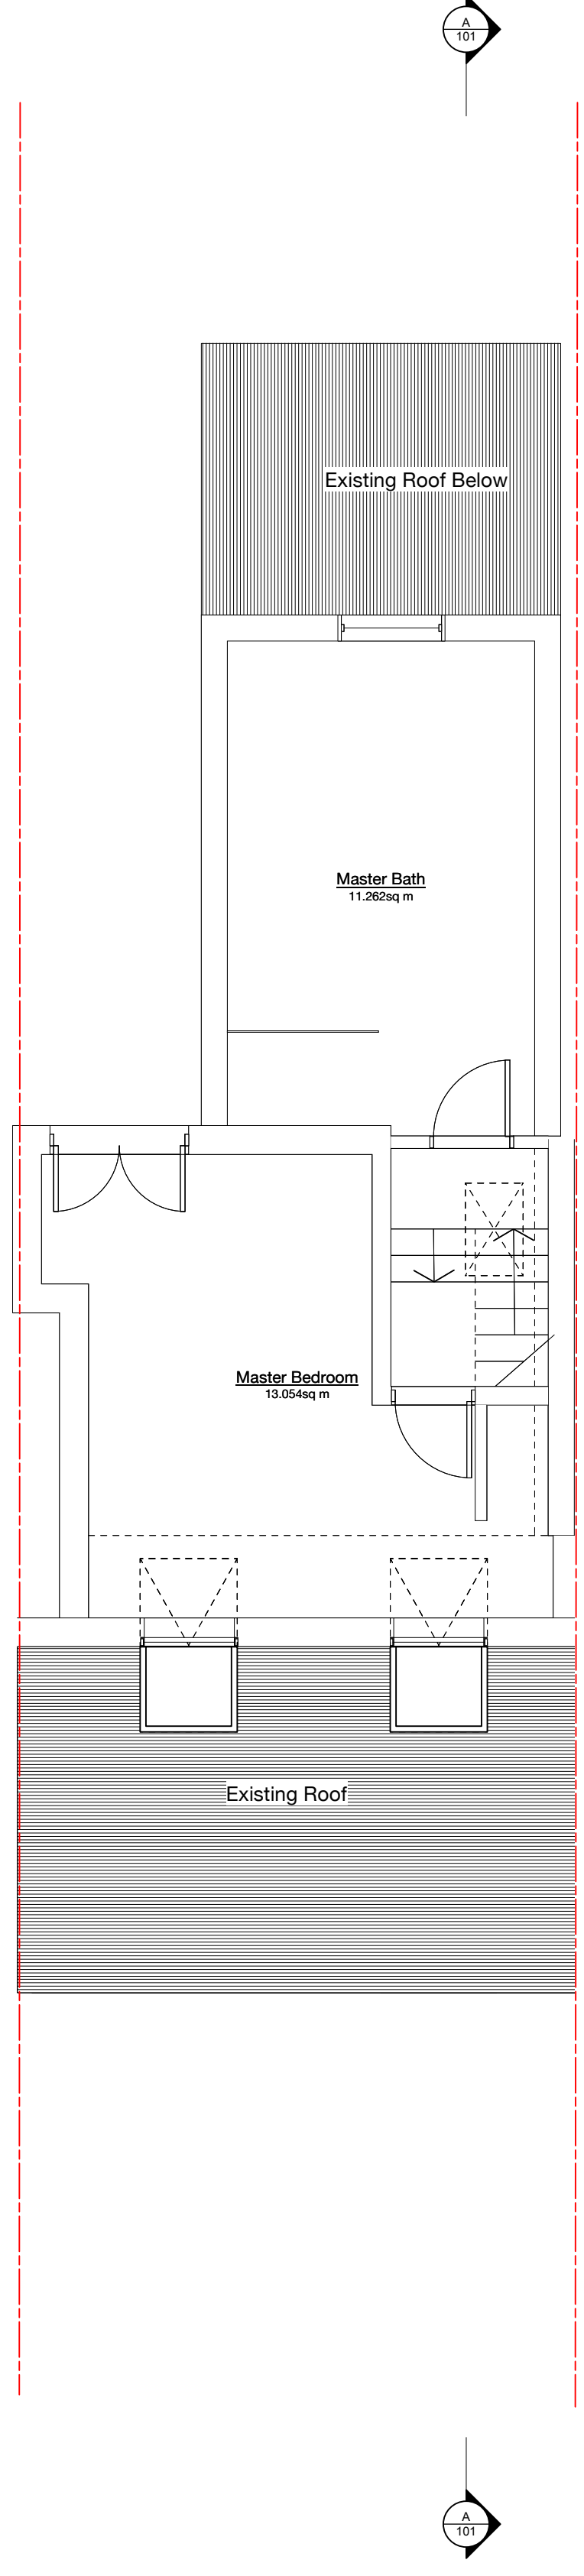

4 Loft
262-100 Scale: 1:50

0 1 5 m

Date No. Revision Notes

Date No. Issue Notes

METHODIC PRACTICE
DO NOT SCALE OFF DRAWING. ALL DIMENSIONS TO BE CHECKED ON SITE. THIS DRAWING IS TO BE READ IN CONJUNCTION WITH ALL OTHER RELEVANT CONSULTANTS DRAWINGS AND SPECIFICATIONS.
THESE DOCUMENTS REMAIN THE PROPERTY OF METHODIC PRACTICE AND MUST NOT BE COPIED OR REPRODUCED IN WHOLE OR IN PART, OR MADE AVAILABLE TO THIRD PARTIES OR USED FOR ANY OTHER PROJECT.

Design Firm
METHODIC PRACTICE
10 Effra Parade
London SW2 1PS
UK

Project Title
Residential Refurb
15 Tynemouth Road
London SE18 1PH

Sheet Title
Existing Plans

Sheet Scale
1:50@A1/1:100@A3

Total Sheets
20


File Name
262_15 Tynemouth Road_1px

Sheet No.
262 -VUK- -D-A-262-100


Suitability
S0 INITIAL STATUS



1 Front
262-101 Scale: 1:50

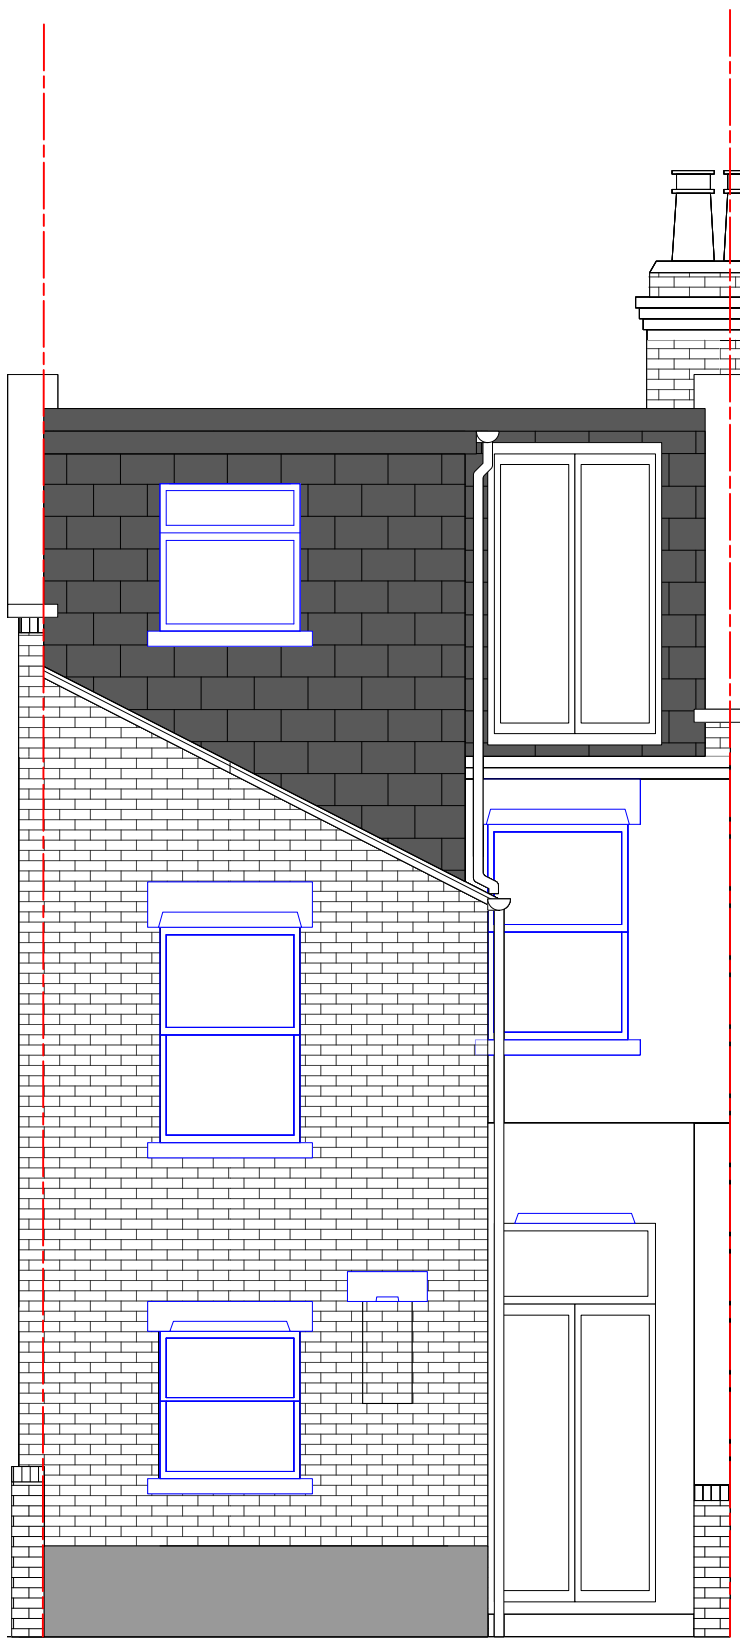

2 Rear
262-101 Scale: 1:50

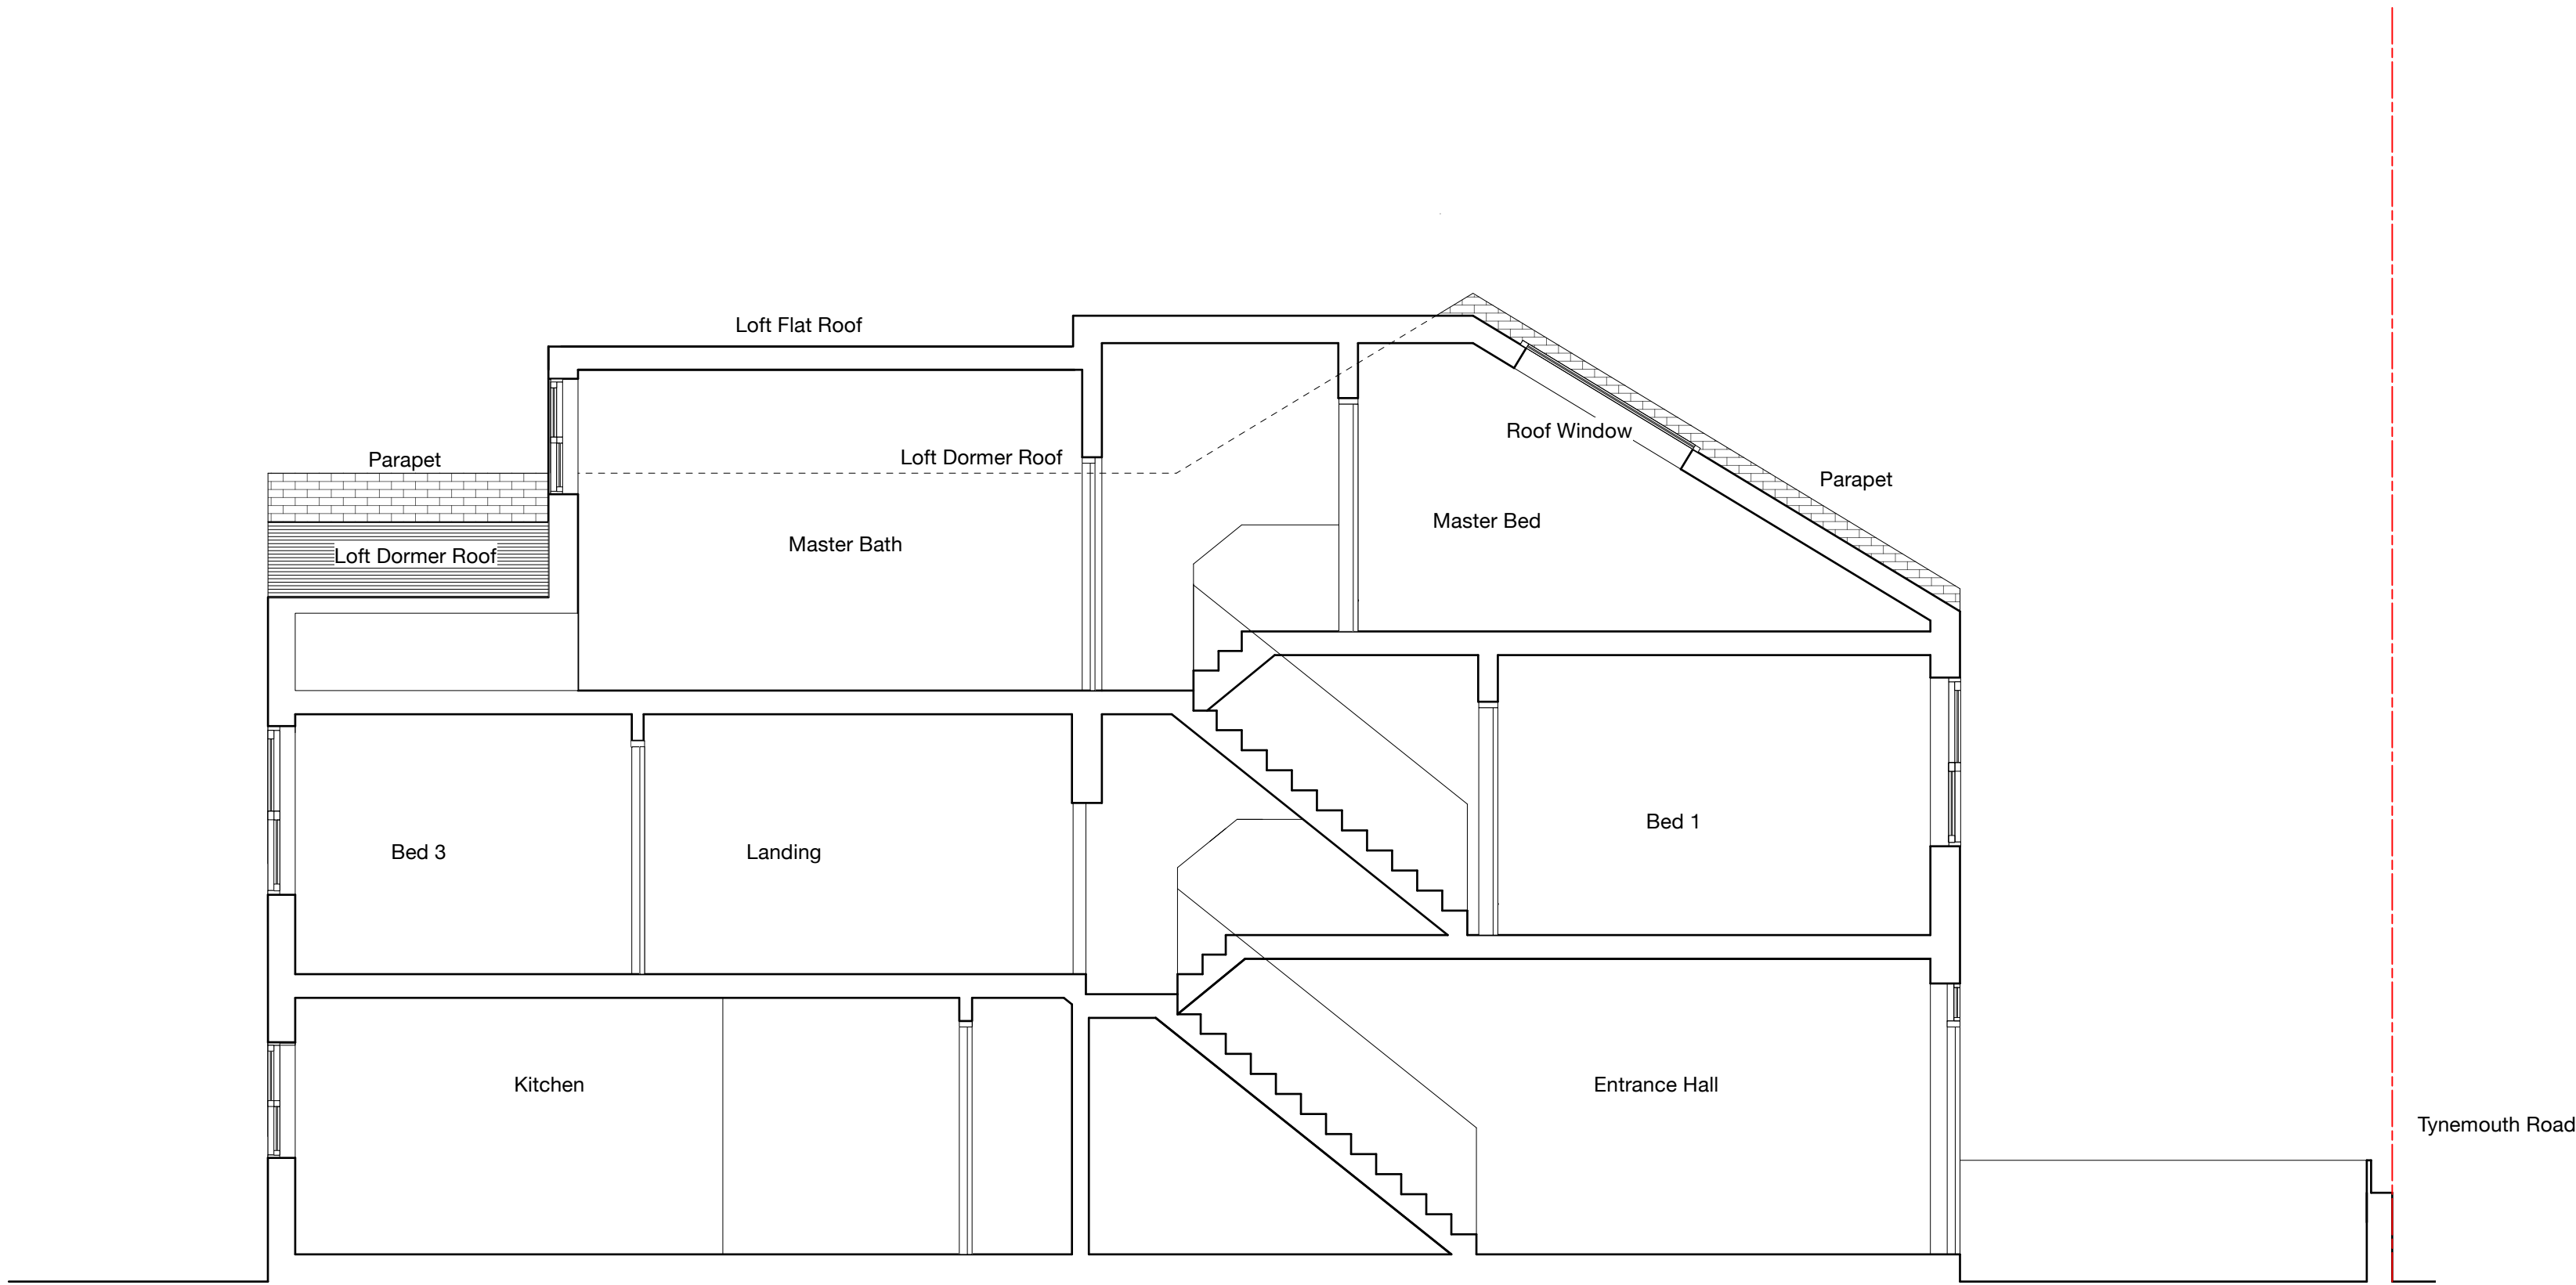

3 Section AA
262-101 Scale: 1:50



Date No. Revision Notes

Date No. Issue Notes

METHODIC PRACTICE
DO NOT SCALE OFF DRAWING. ALL DIMENSIONS TO BE CHECKED ON SITE. THIS DRAWING IS TO BE READ IN CONJUNCTION WITH ALL OTHER RELEVANT CONSULTANTS DRAWINGS AND SPECIFICATIONS.
THESE DOCUMENTS REMAIN THE PROPERTY OF METHODIC PRACTICE AND MUST NOT BE COPIED OR REPRODUCED IN WHOLE OR IN PART, OR MADE AVAILABLE TO THIRD PARTIES OR USED FOR ANY OTHER PROJECT.

Design Firm
METHODIC PRACTICE
10 Effra Parade
London SW2 1PS
UK

Project Title
Residential Refurb
15 Tynemouth Road
London SE18 1PH

Sheet Title
Existing Elevations

Sheet Scale
1:50@ A1/1:100@A3

Total Sheets
20

File Name
262_15 Tynemouth Road_vex

Sheet No.
262 -VUK-00 -D-A-262-101

Suitability
S0 INITIAL STATUS