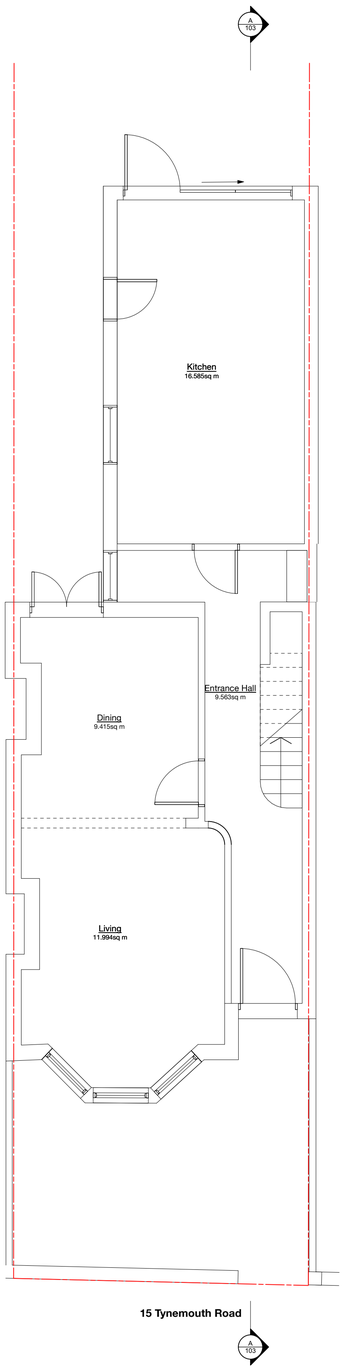

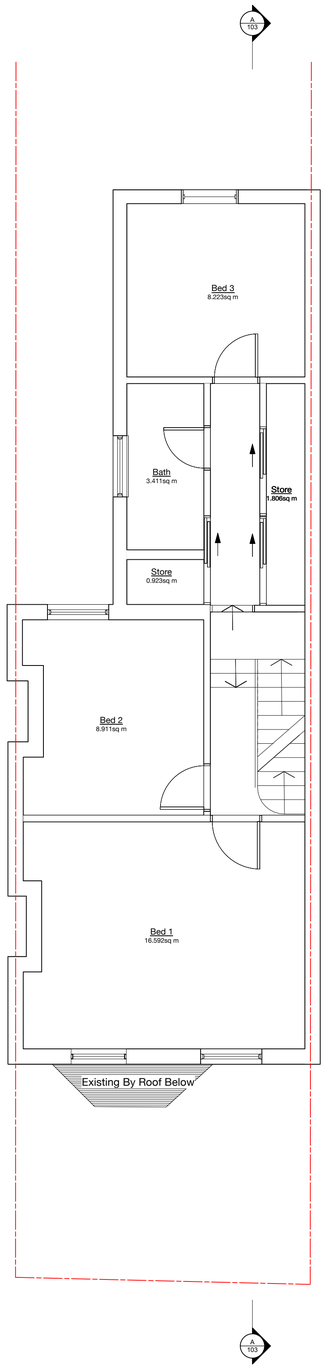

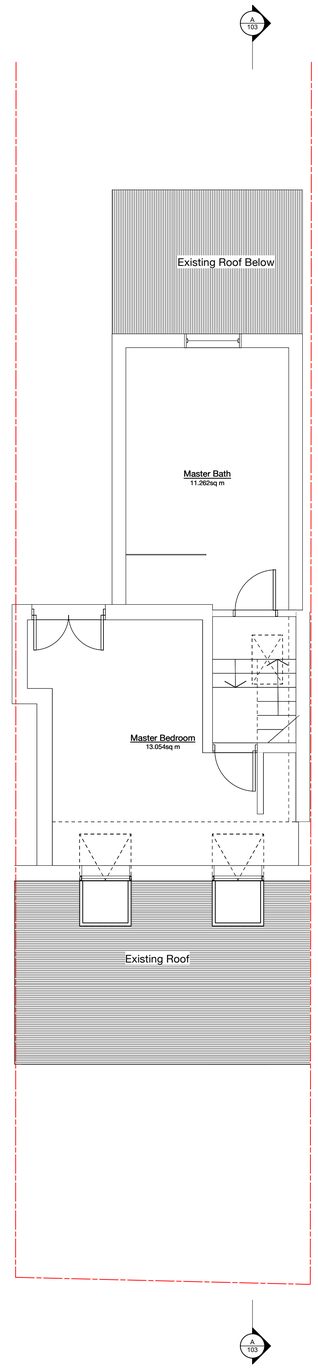

1	Ground
262-102	Scale: 1:50

2	First
262-102	Scale: 1:50

3	Loft
262-102	Scale: 1:50

0 1 5 m

Date	No.	Revision Notes

Date	No.	Issue Notes

METHODIC PRACTICE

DO NOT SCALE OFF DRAWING. ALL DIMENSIONS TO BE CHECKED ON SITE. THIS DRAWING IS TO BE READ IN CONJUNCTION WITH ALL OTHER RELEVANT CONSULTANTS DRAWINGS AND SPECIFICATIONS.

THESE DOCUMENTS REMAIN THE PROPERTY OF **METHODIC PRACTICE** AND MUST NOT BE COPIED OR REPRODUCED IN WHOLE OR IN PART, OR MADE AVAILABLE TO THIRD PARTIES OR USED FOR ANY OTHER PROJECT.

Design Firm

METHODIC PRACTICE
10 Effra Parade
London SW2 1PS
UK

Project Title
Residential Refurb
15 Tynemouth Road
London SE18 1PH

Sheet Title
Proposed Plans

Sheet Scale	Drawn By
1:50@ A1/1:100@A3	CS
Total Sheets	**Reviewed By**
20	

File Name
262 _15 Tynemouth Road_.rvxx

Sheet No.
Project ID - Originator - Volume - Level - Type - Role - Number
262 -VUK- - -D-A-262-102

Suitability
Code - Description
S0 INITIAL STATUS

1 | Front
262-103 | Scale: 1:50

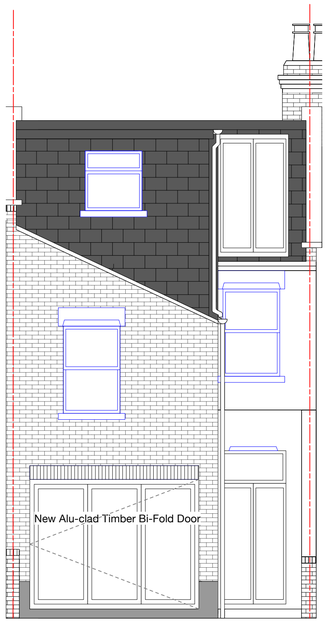

2 | Rear
262-103 | Scale: 1:50

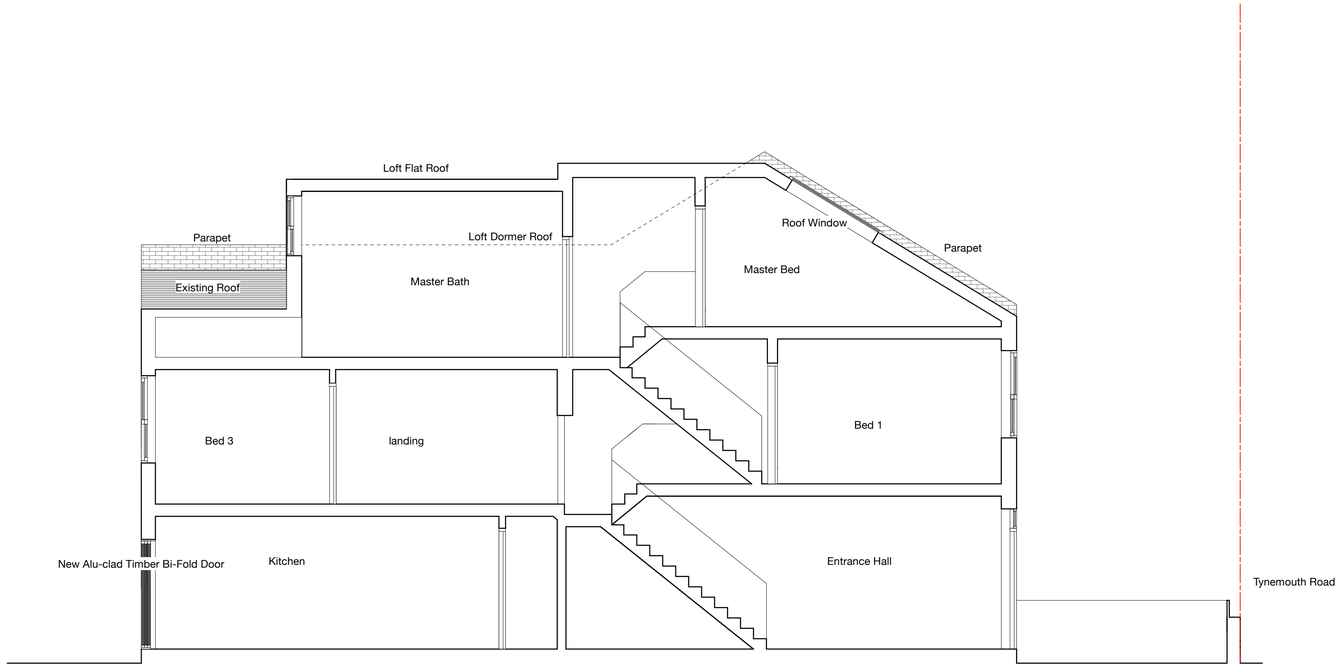

3 | Section AA
262-103 | Scale: 1:50

0 1 5 m

Date	No.	Revision Notes

Date	No.	Issue Notes

METHODIC PRACTICE

DO NOT SCALE OFF DRAWING. ALL DIMENSIONS TO BE CHECKED ON SITE. THIS DRAWING IS TO BE READ IN CONJUNCTION WITH ALL OTHER RELEVANT CONSULTANTS DRAWINGS AND SPECIFICATIONS.

THESE DOCUMENTS REMAIN THE PROPERTY OF **METHODIC PRACTICE** AND MUST NOT BE COPIED OR REPRODUCED IN WHOLE OR IN PART, OR MADE AVAILABLE TO THIRD PARTIES OR USED FOR ANY OTHER PROJECT.

Design Firm

METHODIC PRACTICE
10 Effra Parade
London SW2 1PS
UK

Project Title
Residential Refurb
15 Tynemouth Road
London SE18 1PH

Sheet Title
Proposed Elevations

Sheet Scale
1:50@ A1/1:100@A3

Drawn By
CS

Total Sheets
20

Reviewed By

File Name
262 _ 15 Tynemouth Road_.rvwx

Sheet No.
Project ID - Originator - Volume - Level - Type - Role - Number
262 -VUK- - -D-A-262-103

Suitability
Code - Description
S0 INITIAL STATUS