



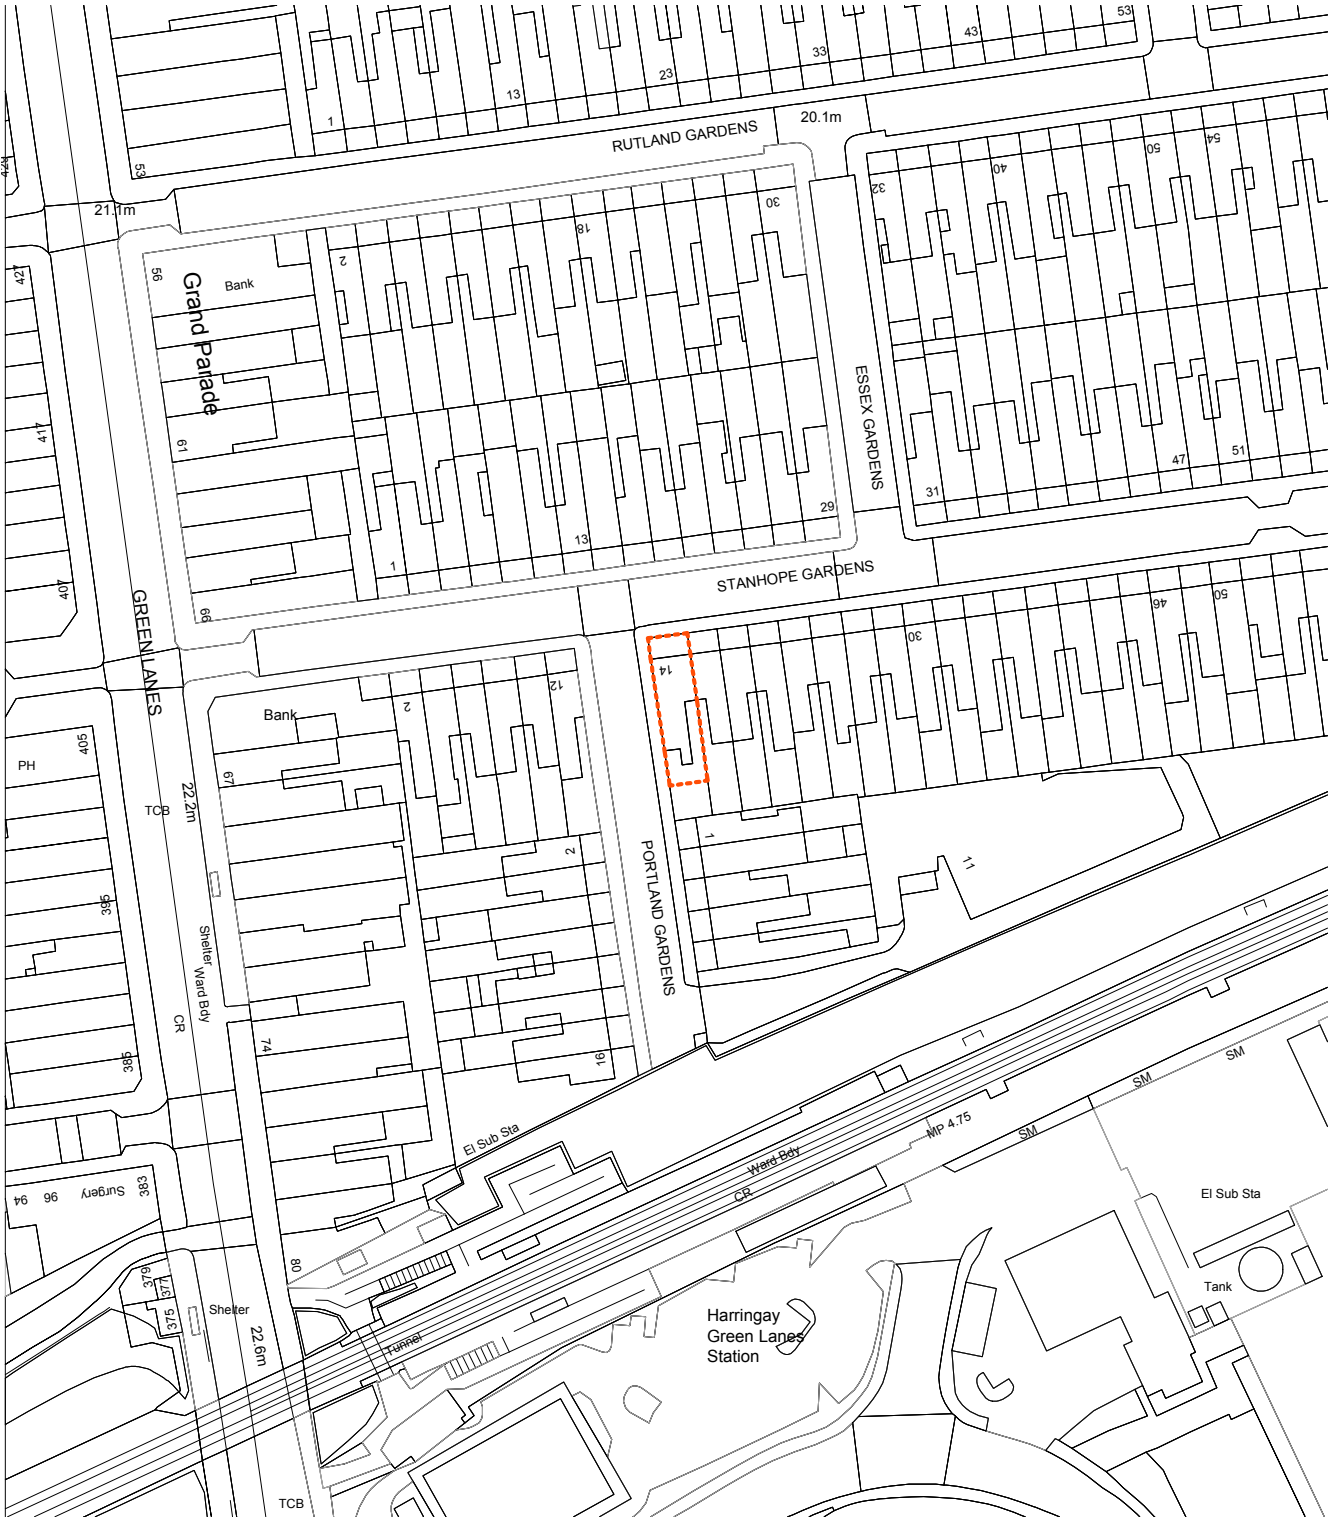

date rev revisions

- - -

north point

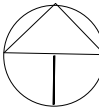

scale bar

1:1250 0 10 20 30 40 50m

notes

James Dale Architects take no responsibility for dimensions obtained by scaling from this drawing. If no dimension is shown the recipient must ascertain the dimension specifically from the architect or by site measurement and may not rely on the drawing. Supply of the drawing in digital form is solely for convenience and no reliance may be placed on any data in digital form. All data must be checked against hard copy. This drawing is issued for design intent only and should not be used for construction unless stated. All work must comply with relevant British Standards and Building Regulation requirements.

Unit 13 Old Dairy Court 17 Crouch Hill, London, N4 4AP | www.jamesdalearchitects.com

+Architects
James Dale

drawing title
Location Plan

project
Stanhope Gardens

client
S&S

drawing no.	revision
A10	-
scale @ A1	scale @ A3
-	1:1250
project no.	drawn date
426	JD Jun 26

PLANNING ISSUE