


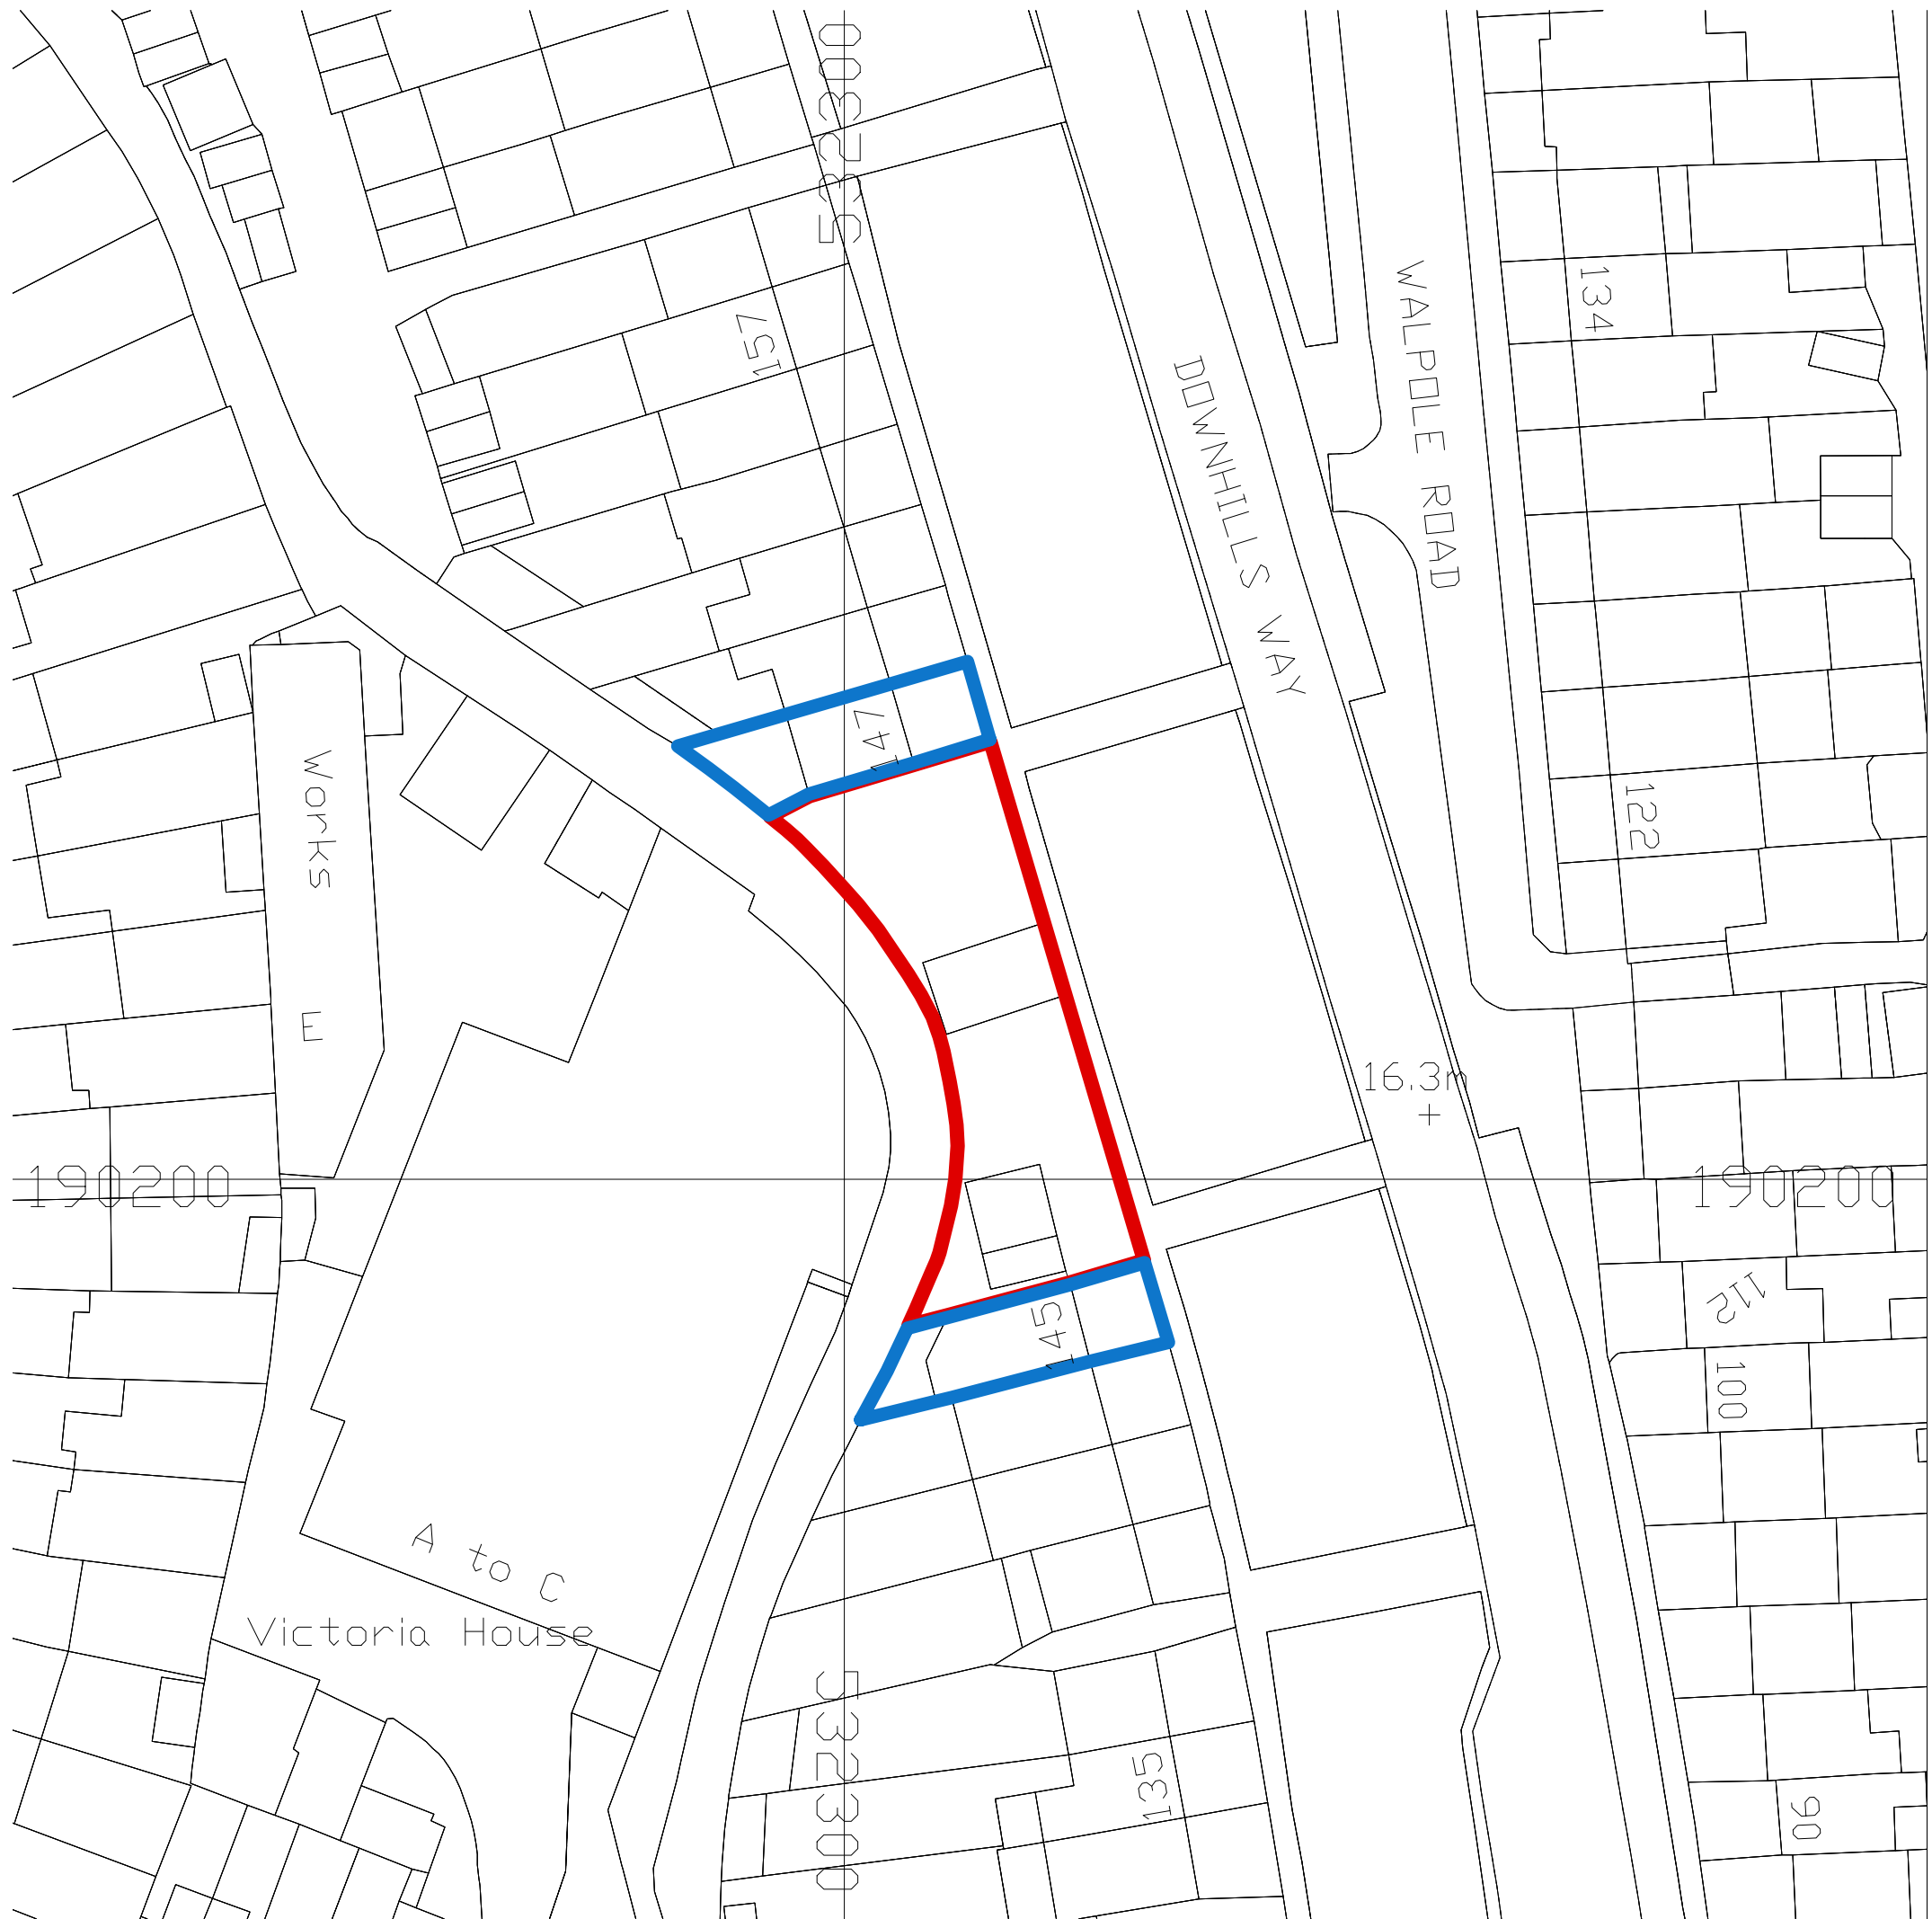
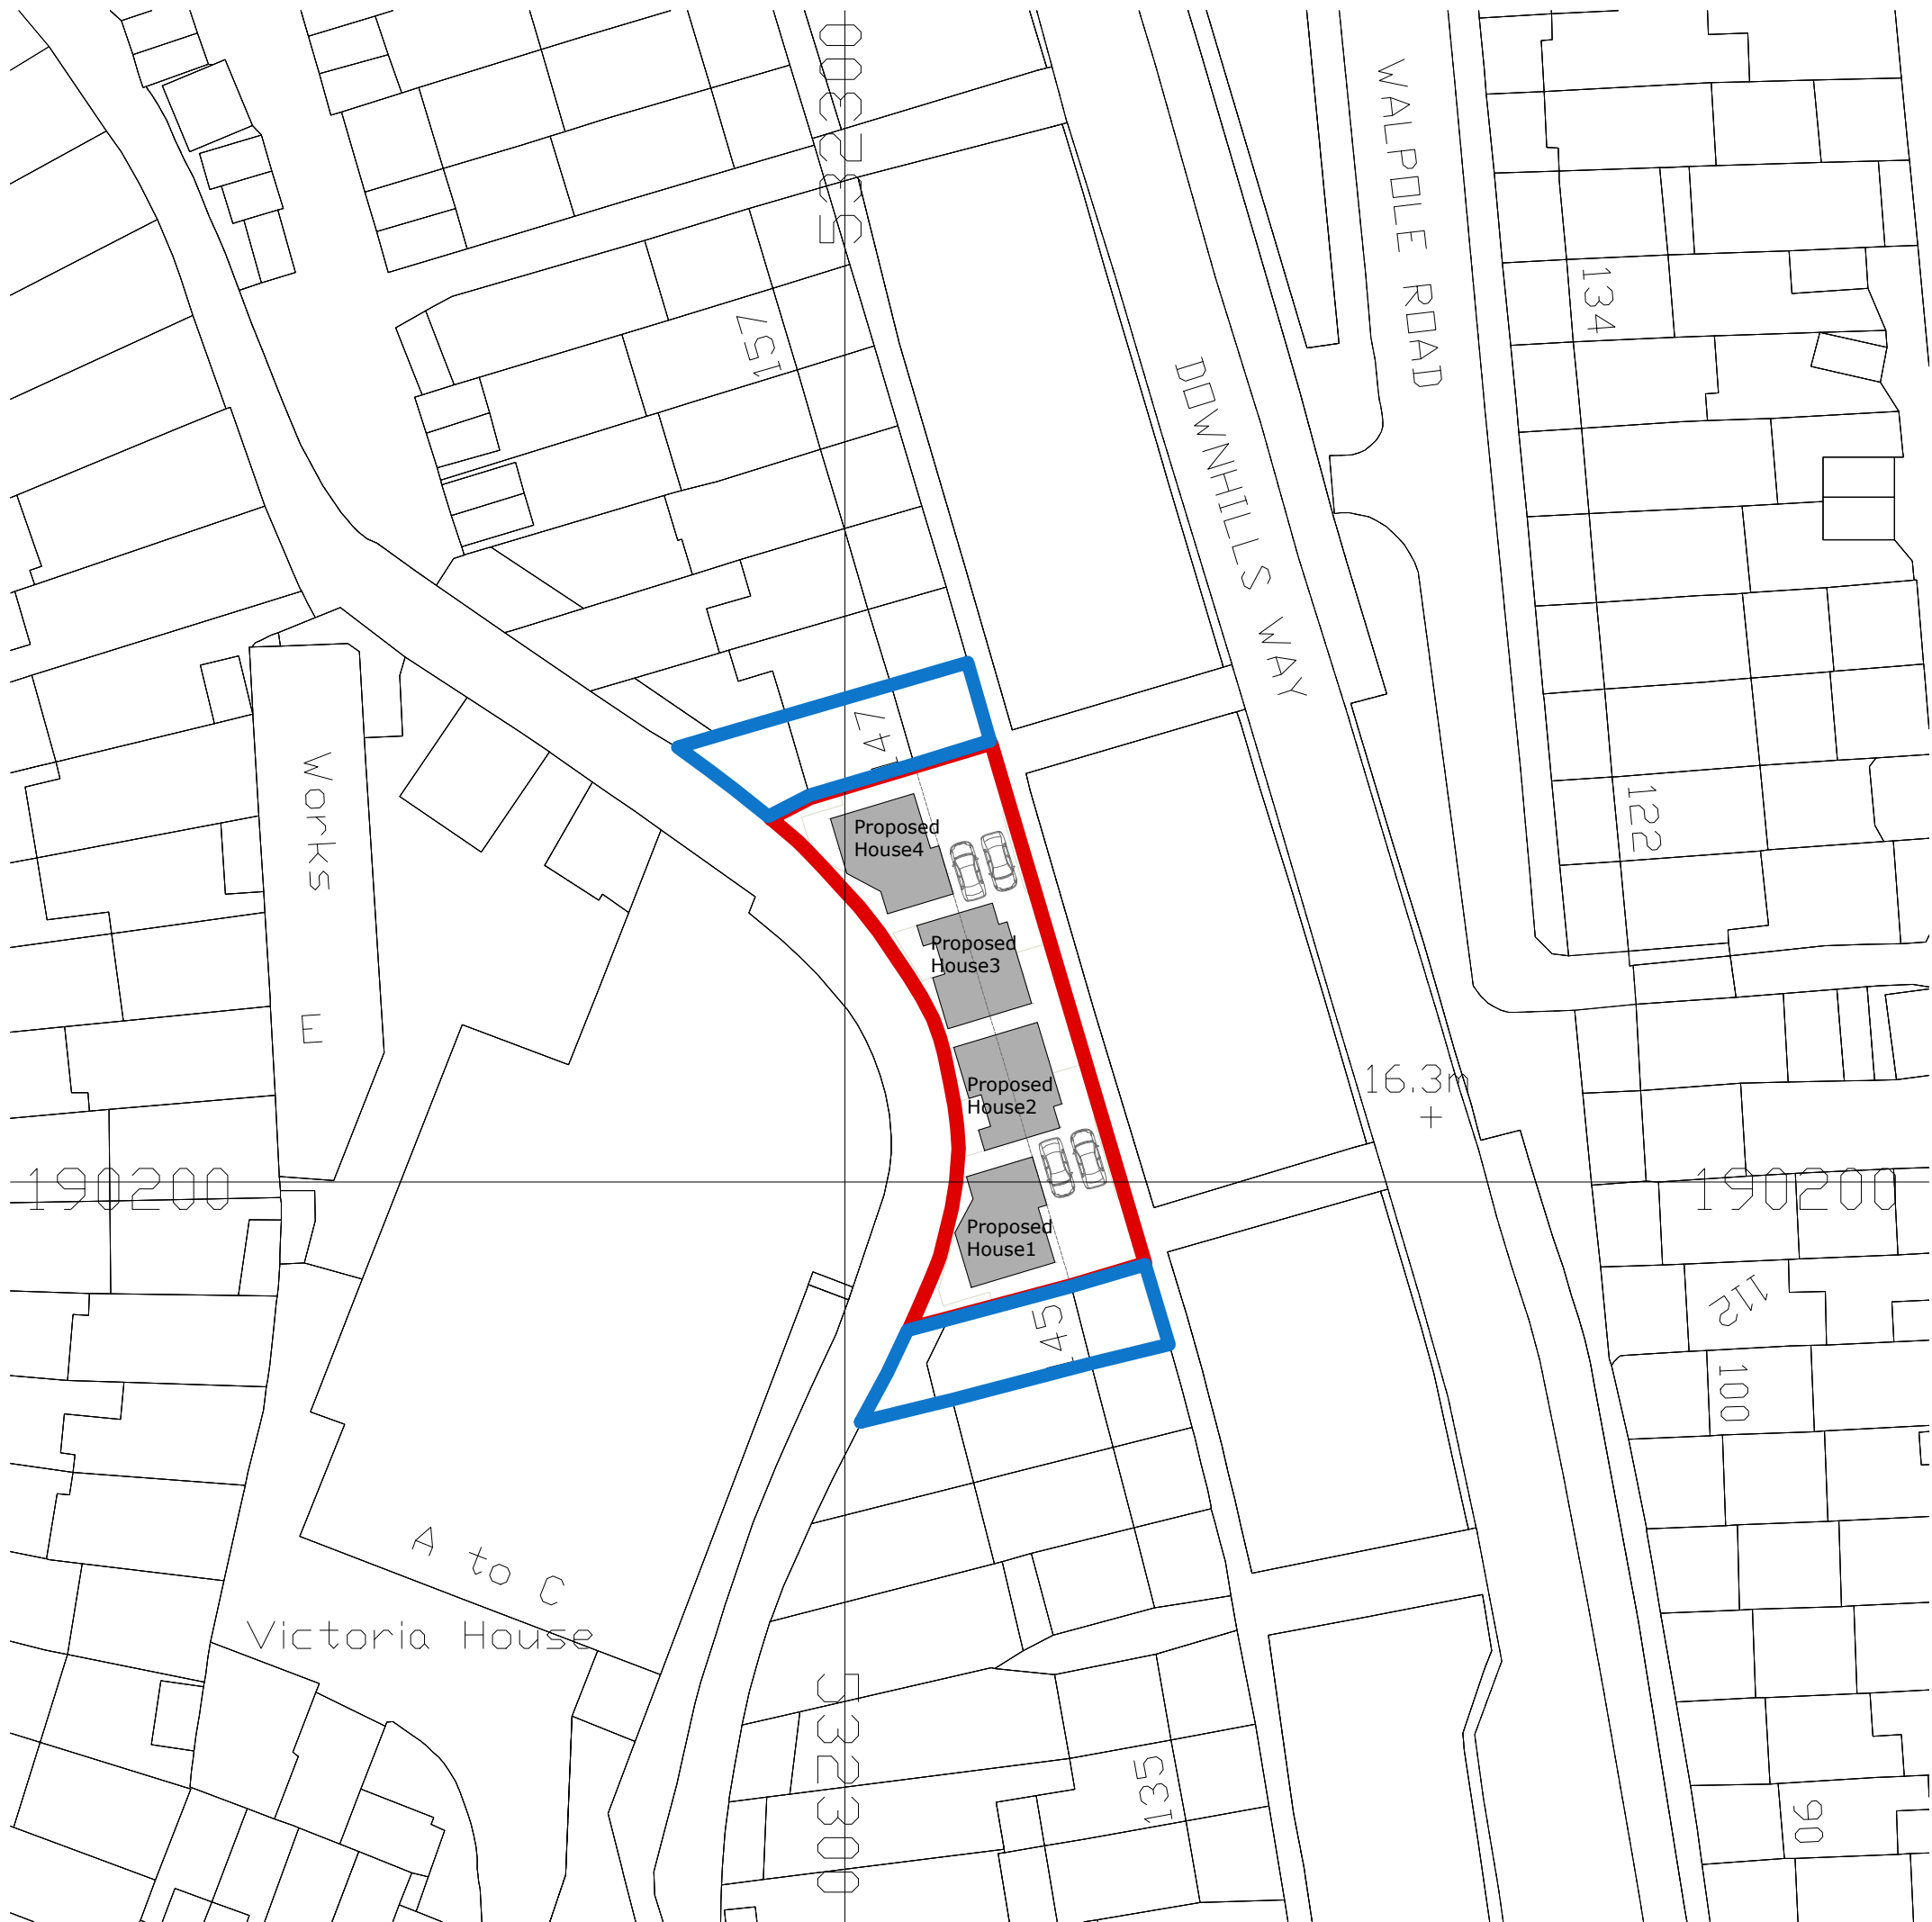


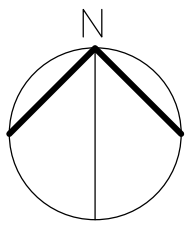


EXISTING SITE PLAN 1:500

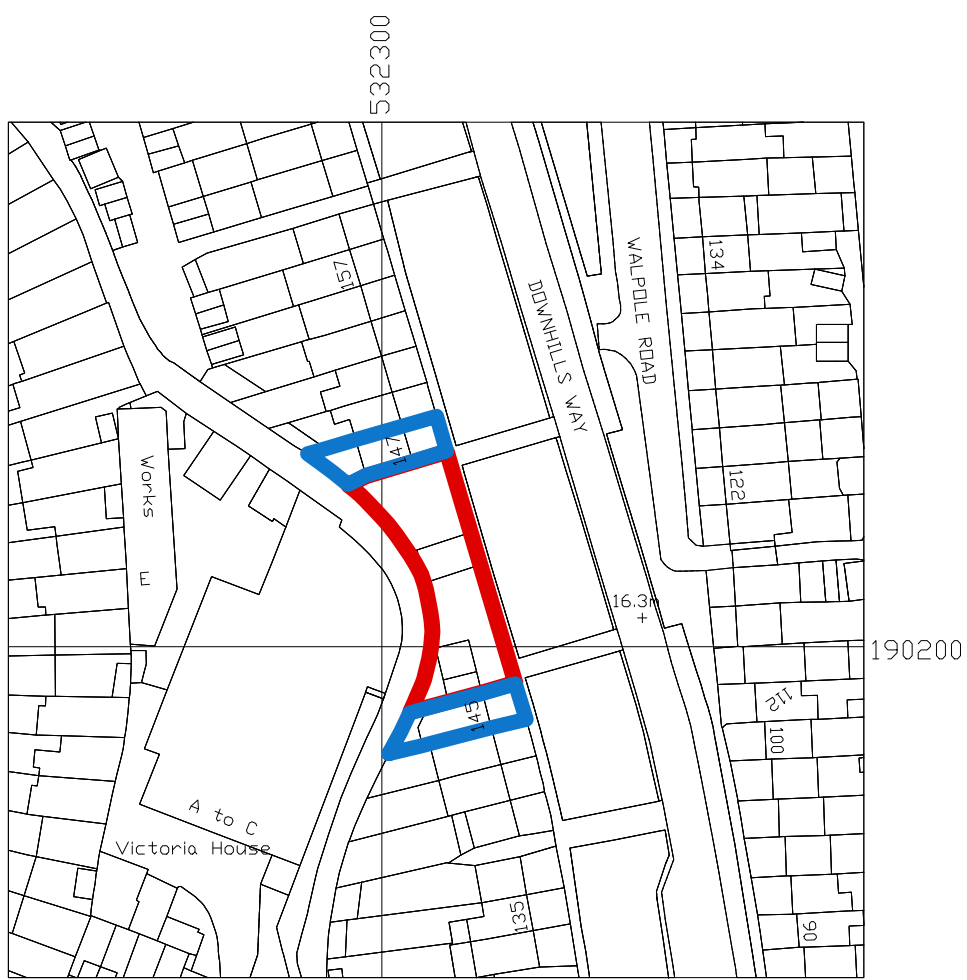

PROPOSED SITE PLAN 1:500

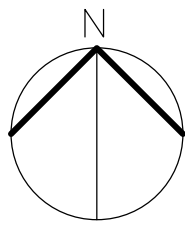

LOCATION PLAN 1:1250

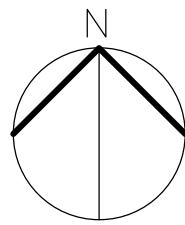

LINES LEGEND:
APPLICATION SITE BOUNDARIES
OTHER LAND OWNED BY THE
CLIENT / APPLICANT

PROJECT.	New building dwellings	DATE.	10/2023
ADDRESS.	Land between 145-147 Downhills Way N17 6AH		
DRAWING.	Site & Location Plan		
REV.	SCALE.1/500/1250	PAGE. LP-01	PAPER. A1

BLUEPRINT
VISTA
ARCHITECTURE

Architecture
Interiors
Planning
Engineering

Unit 1 Cowley Mill Trading Estate
Longbridge Way, Uxbridge
UB8 2YD
T +44 (0) 7973 663 706
E info@blueprintvista.co.uk
W www.blueprintvista.co.uk

1/100 0m 2m 4m
1/200 0m 4m 8m
1/500 0m 10m 20m
Do not scale from drawing. All dimensions/levels must be checked on site by a contractor/land party prior to commencement. Any discrepancies must be reported to us in writing before proceeding. All works are copyright protected and must not be copied or harvested without our prior written permission. Copyright infringements shall be legally referred and pursued. Works should not commence before a Building Control approval is received. Client bears full responsibility for any resulting alterations due to commencement of works prior to an approval.