




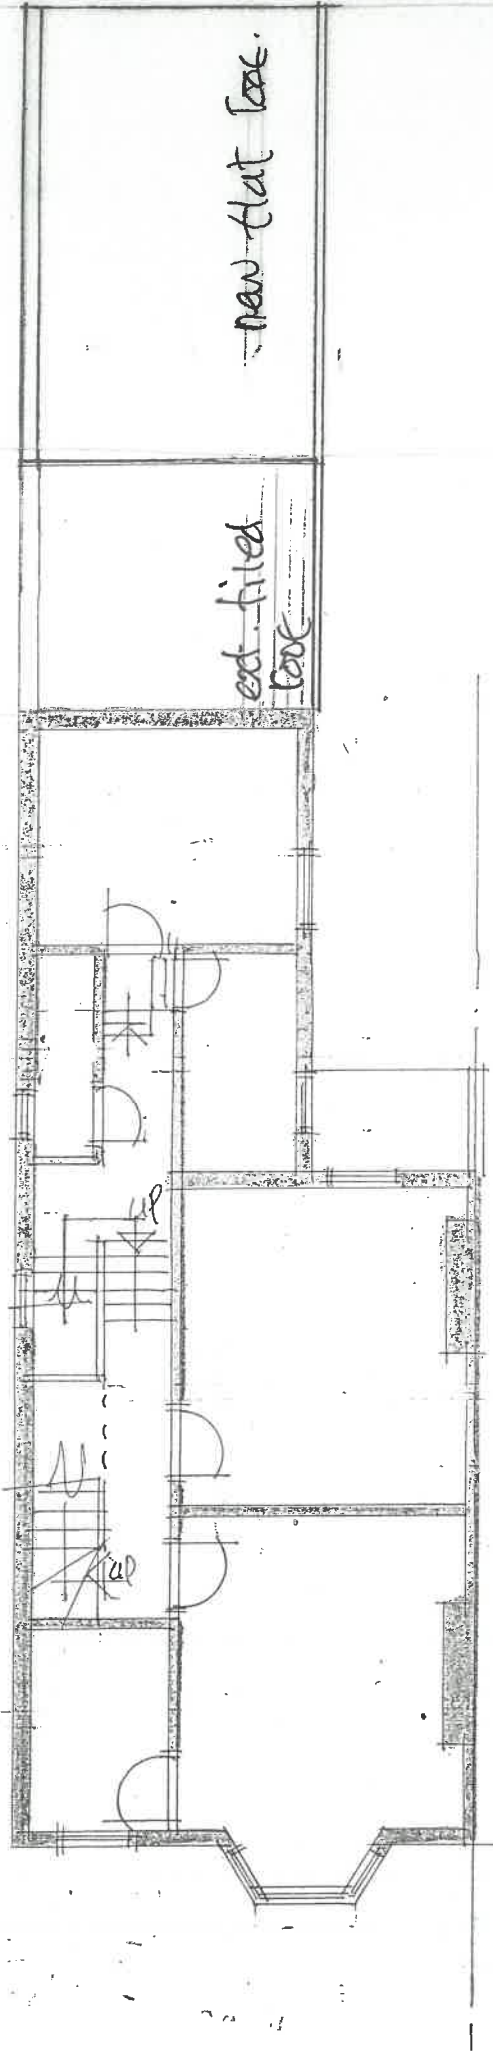

FIRST FLOOR PLAN

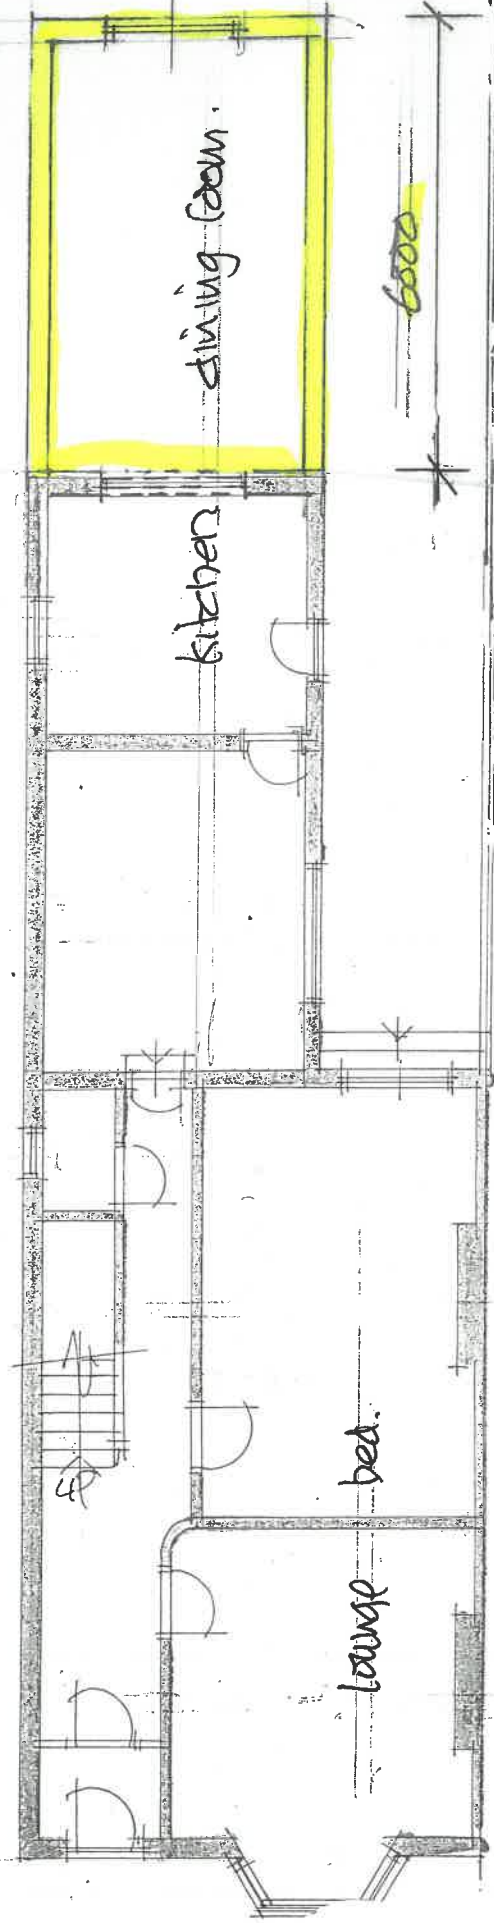

GROUND FLOOR PLAN

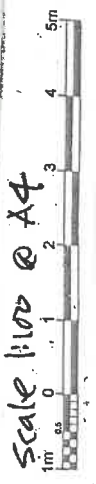

17 St. Pauls Road N17 GNB 6m.d. extension to HMO
 day no 3451/20 June '26