
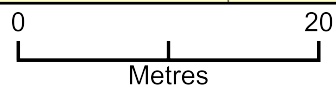


27 Radley Road

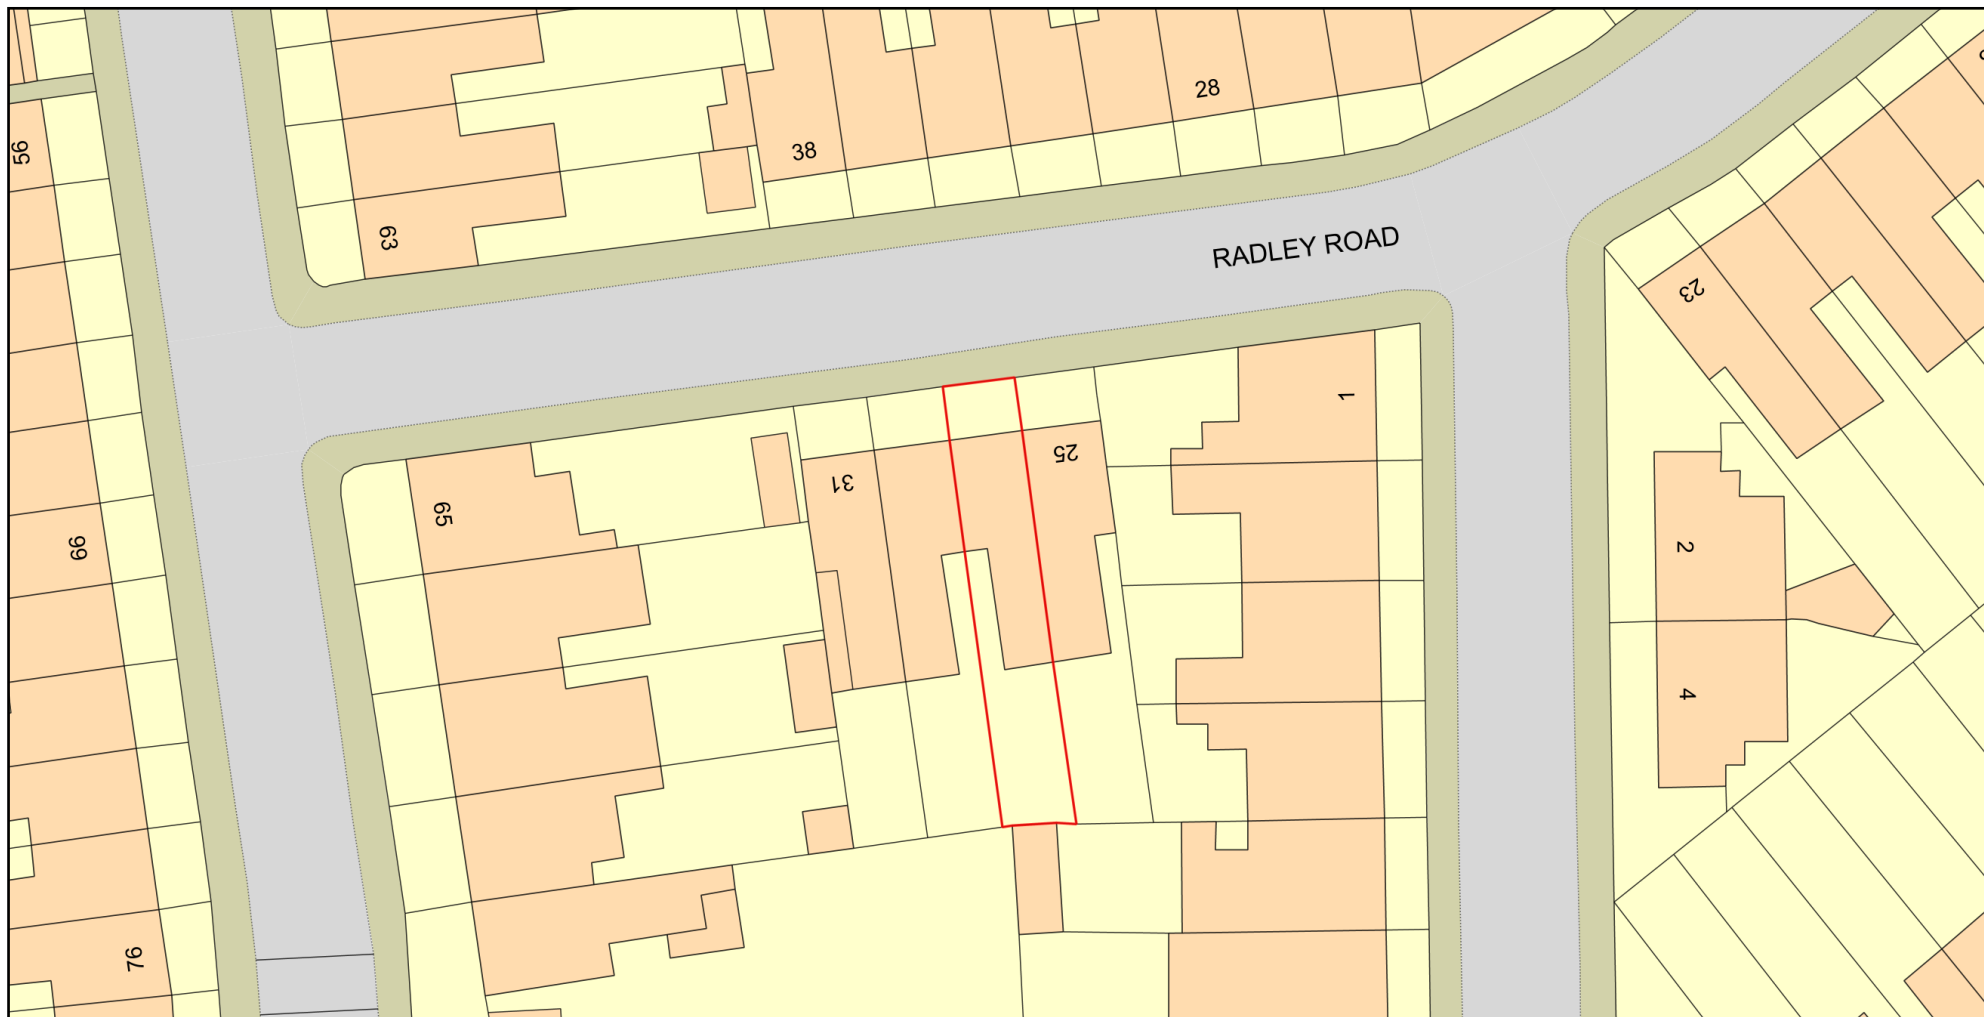

Plan Produced for: Wates Clarion

Date Produced: 01 Jun 2026

Plan Reference Number: TQRQM26152083350296

Scale: 1:500 @ A4

© Crown copyright and database rights 2025 OS 100042766