





1 Proposed Elevation East
1 : 50

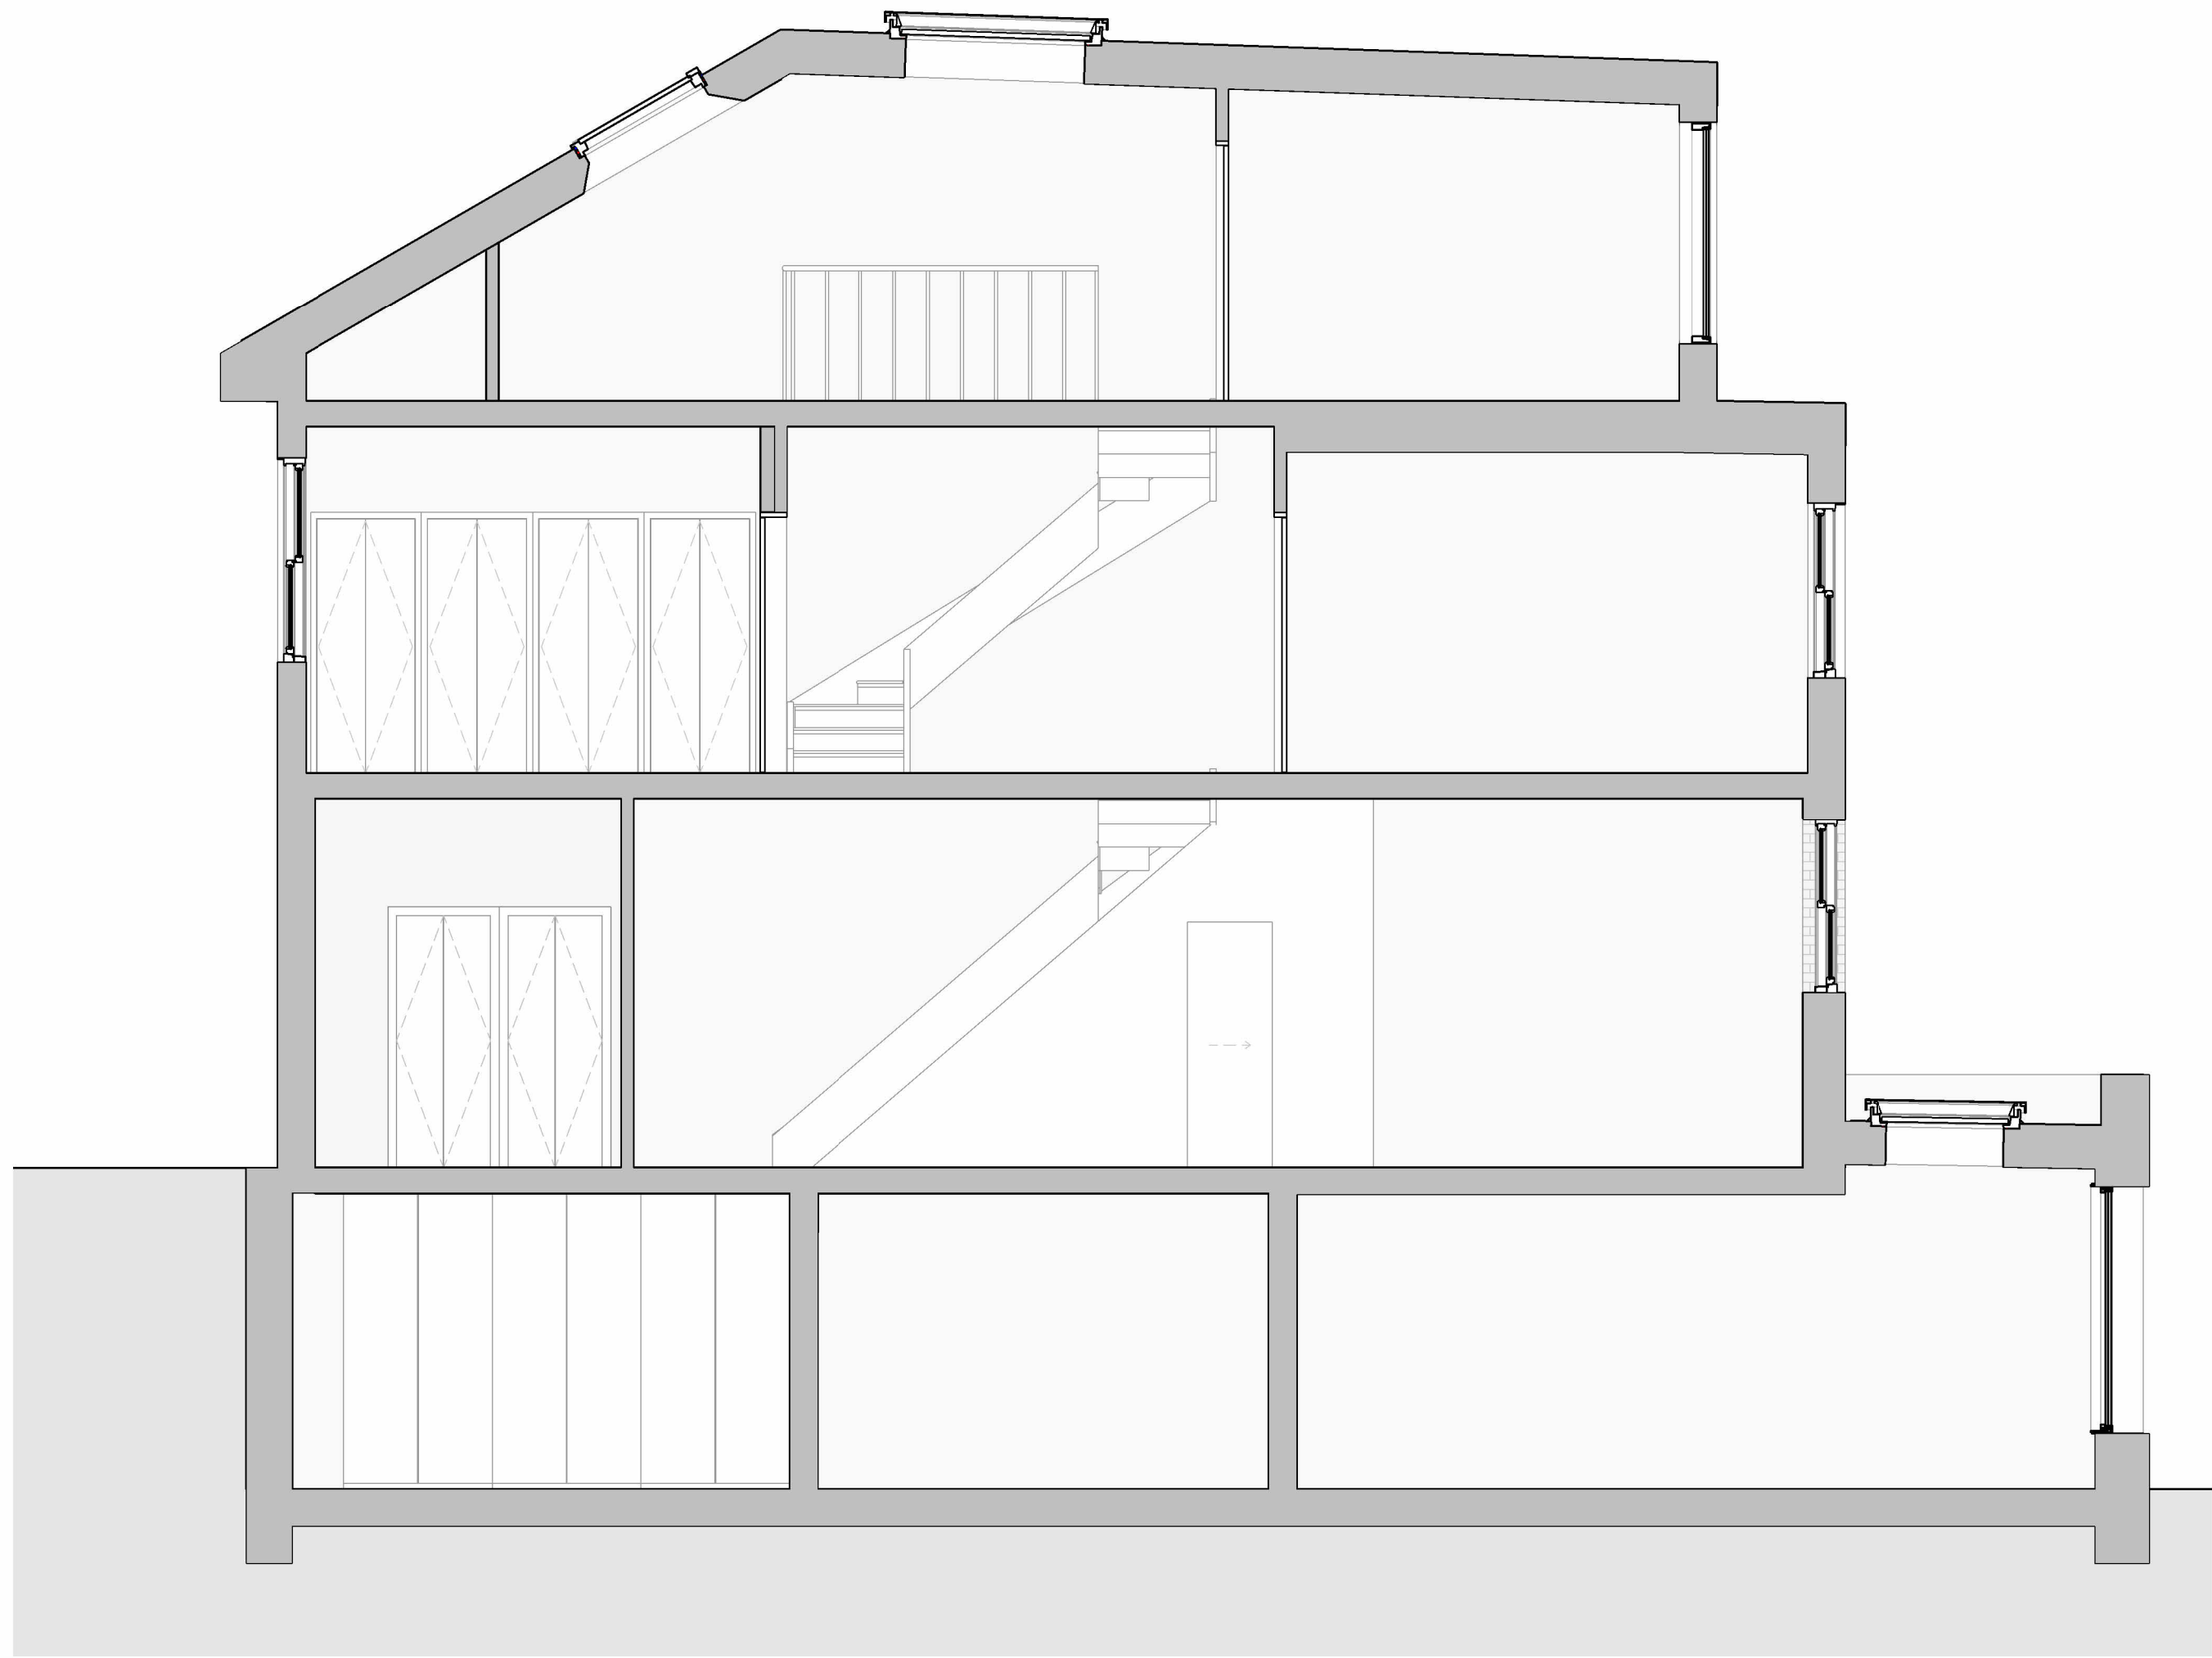

2 Proposed Section
1 : 50

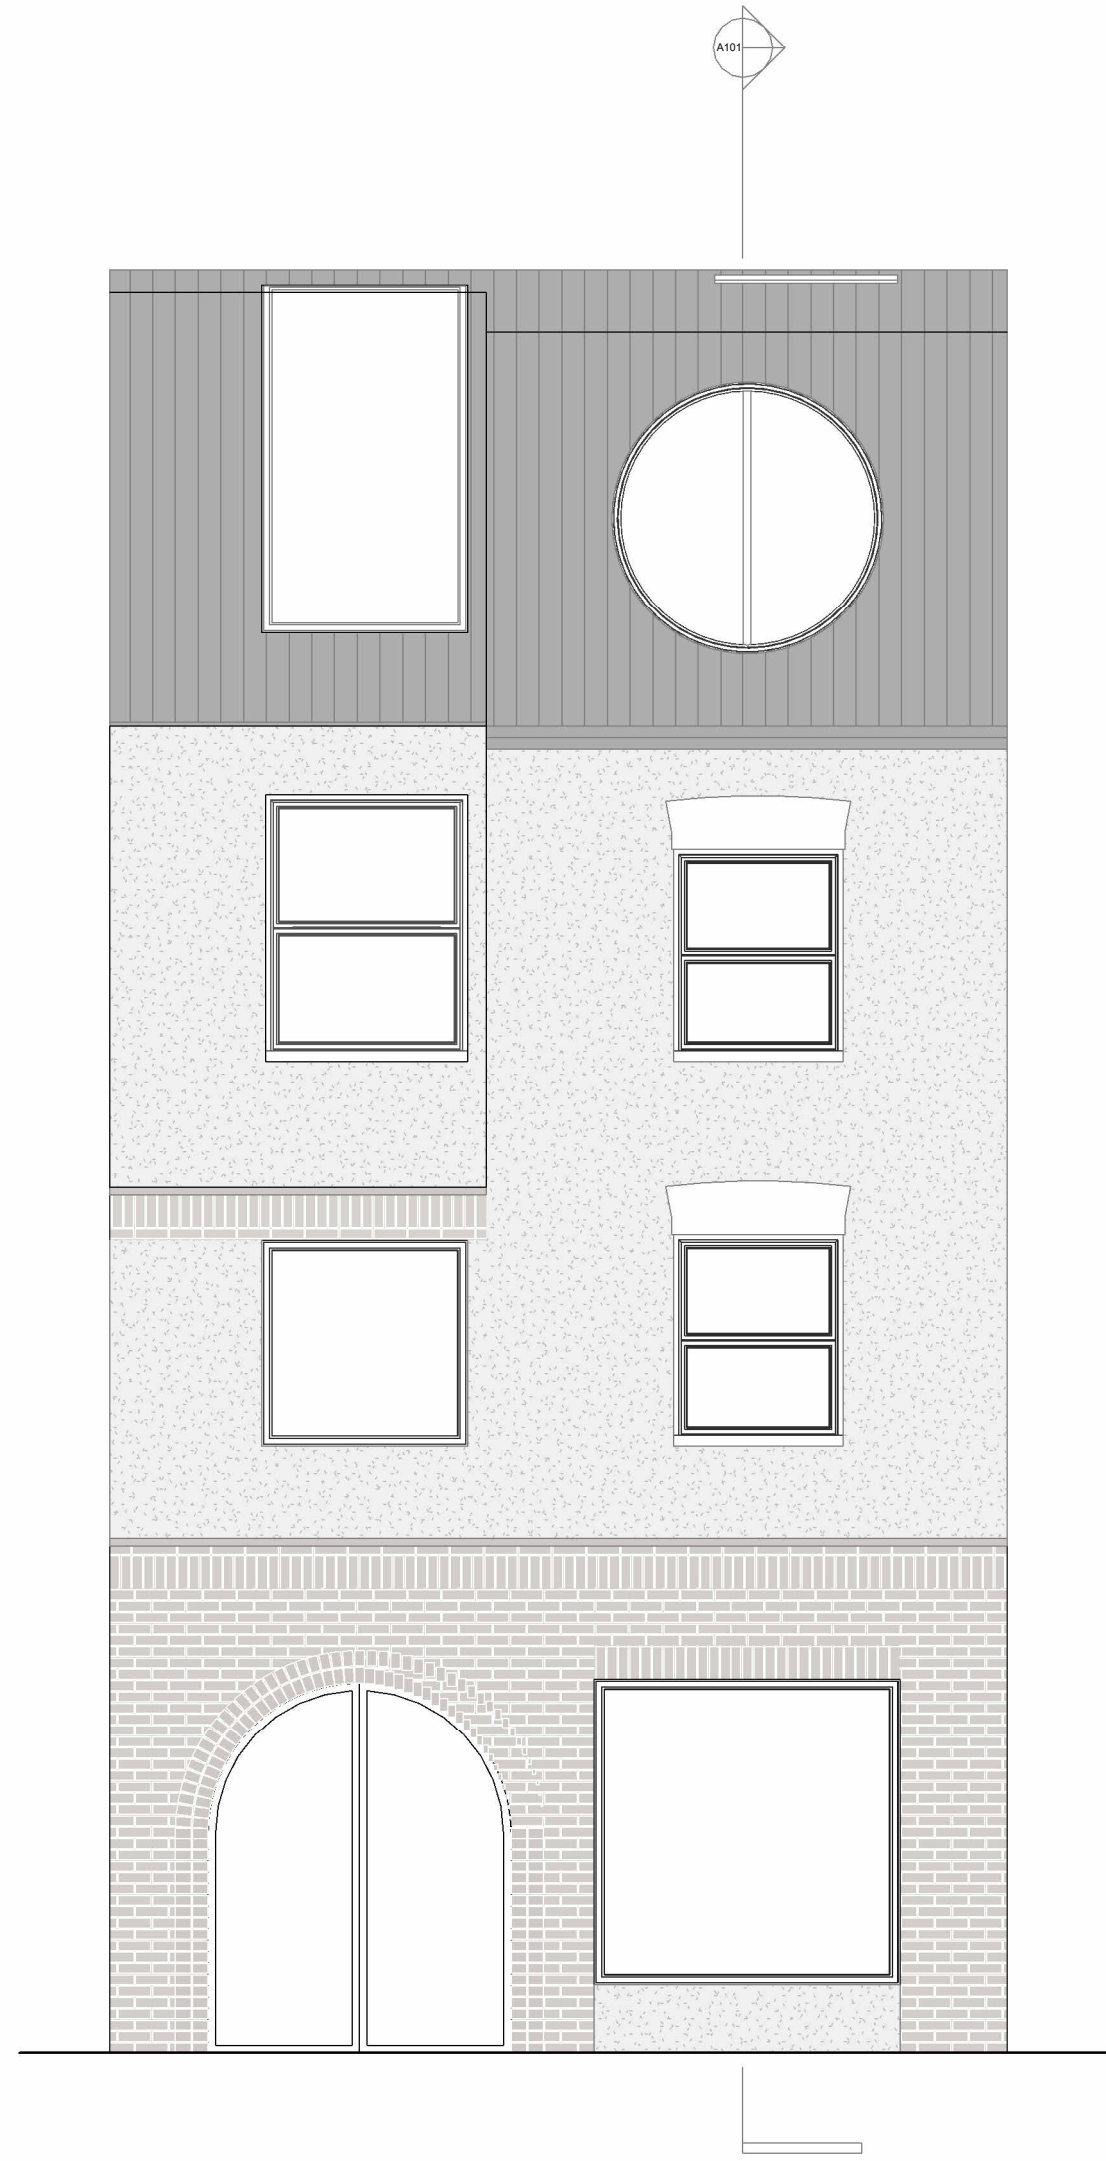

3 Elevation East
1 : 50

Revisions				
Rev	Date	By	Description	Approved
1	26.05.26	FR	Planning Issue	CR/NR
This drawing is produced for the purposes stated below. Do not scale from this drawing, use figured dimensions only. Drawing to be read in conjunction with all other Architects and Consultants' drawings and specifications. This drawing is copyright.				
Notes				

Client				
Naomi Ross & Chris Ross				
Project				
2 Tancred Road				
Sheet				
Proposed Elevations + Section				
Date of Origin		Project Number		Scale (A1)
Issue Date		001		1 : 50
Drawn By		Suitability	Dwg Status	
FR		1. No Constraints 2. No Constraints 3. No Constraints 4. No Constraints 5. No Constraints 6. No Constraints 7. No Constraints 8. No Constraints 9. No Constraints 10. No Constraints		
Drawing Number				
Originator	Code	Level	Discipline	Revision
001	FR	DR - ZZ	DR - A	2002 - 1