
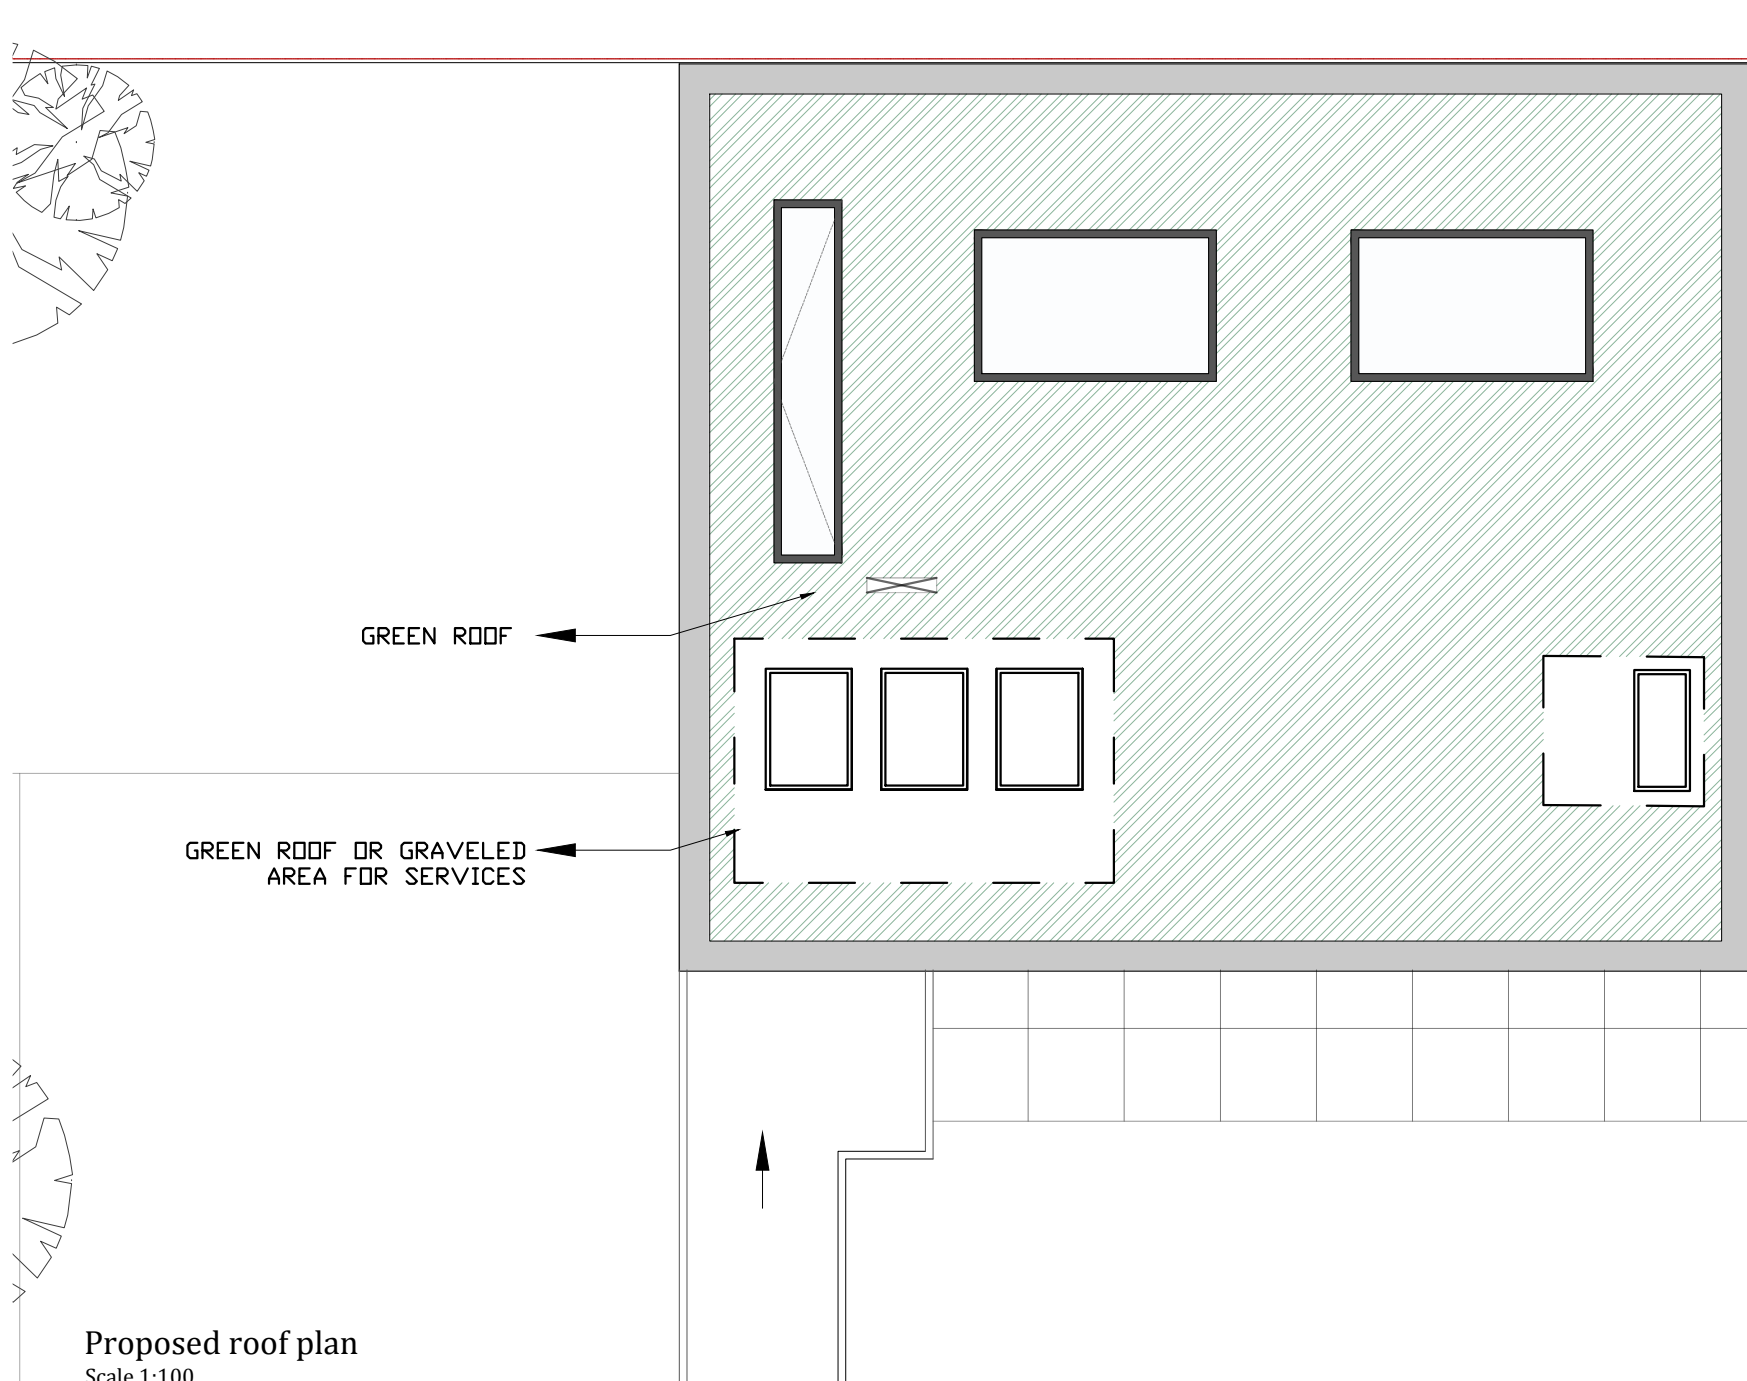
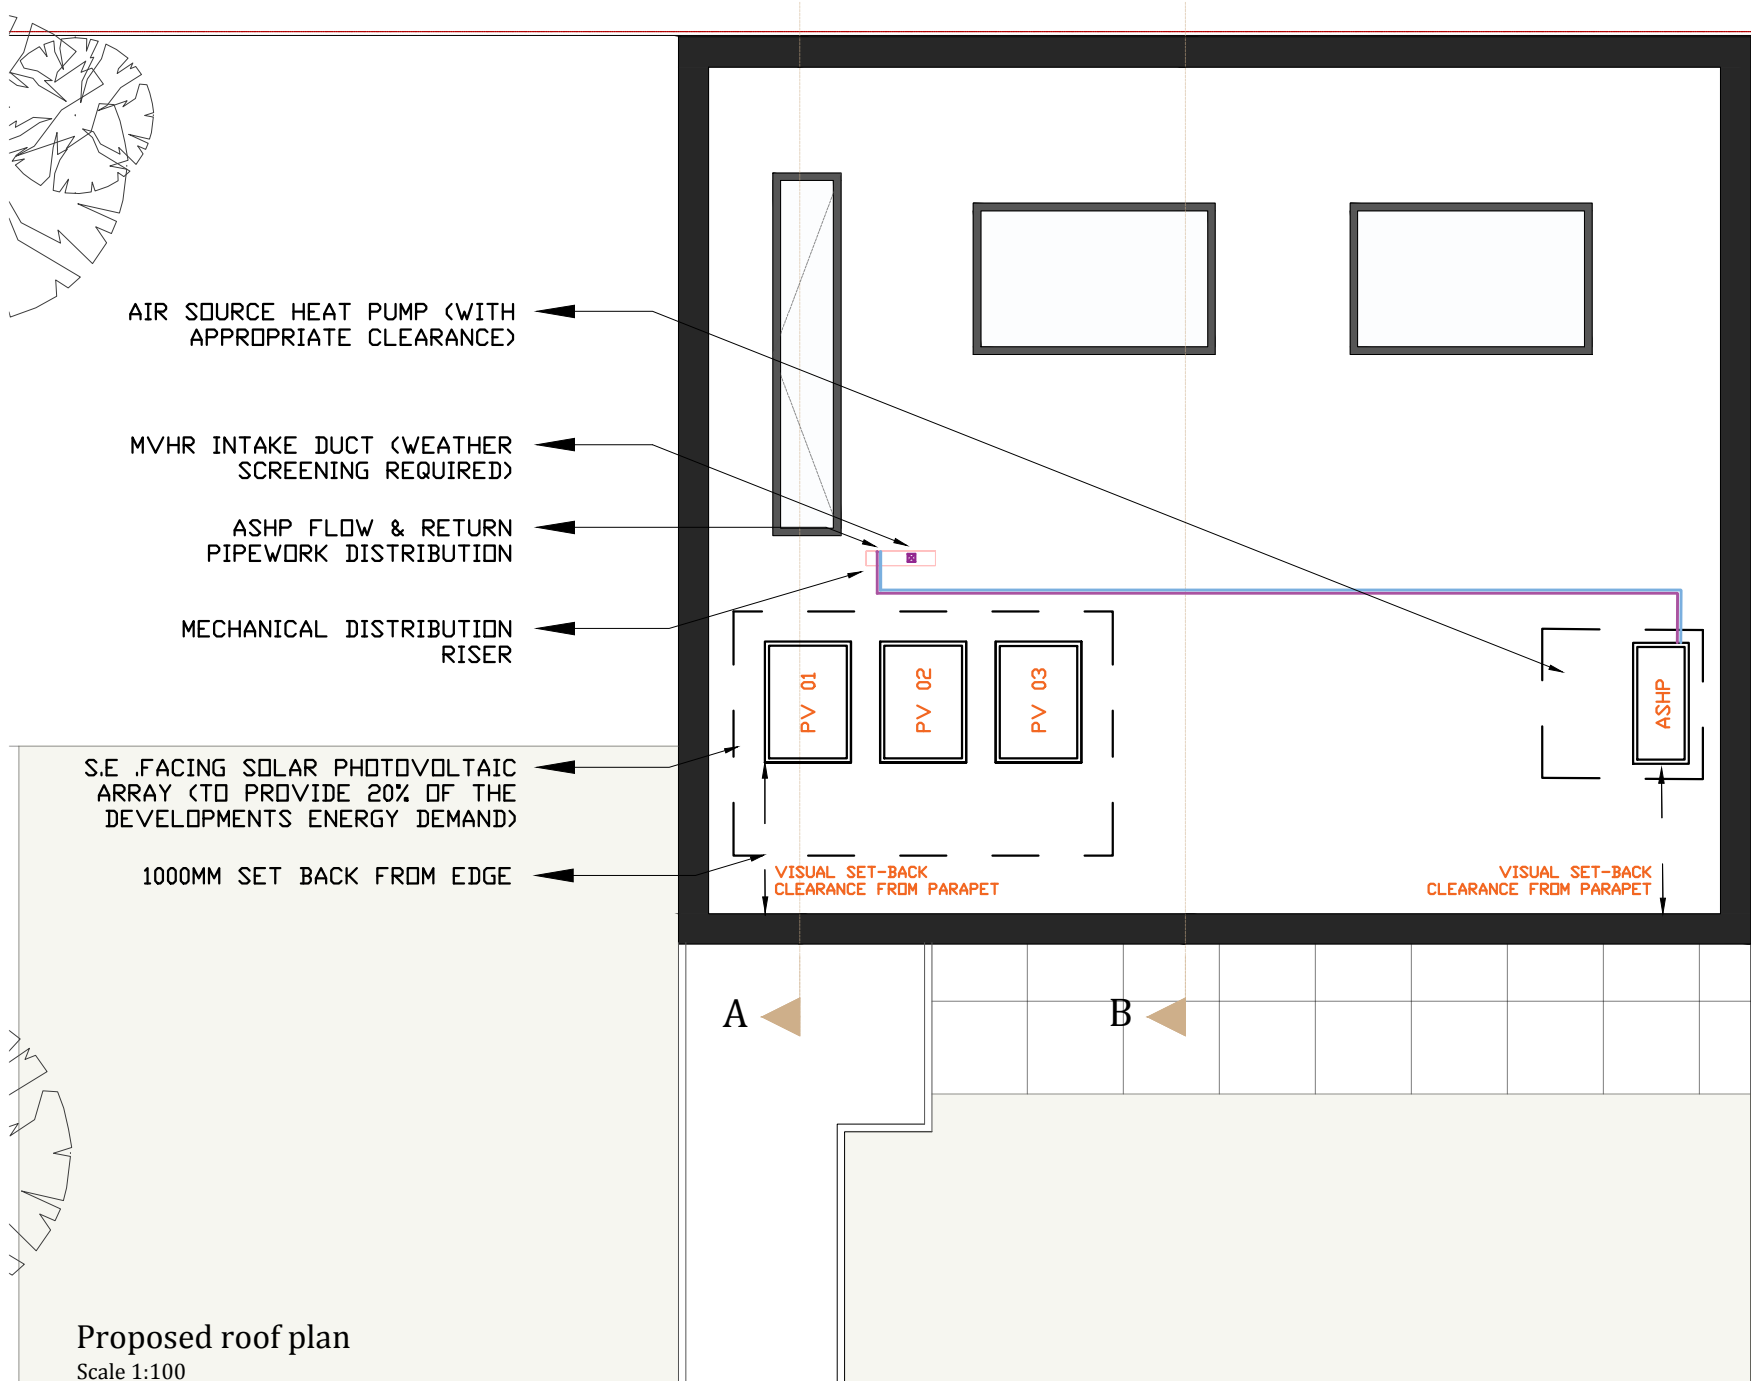
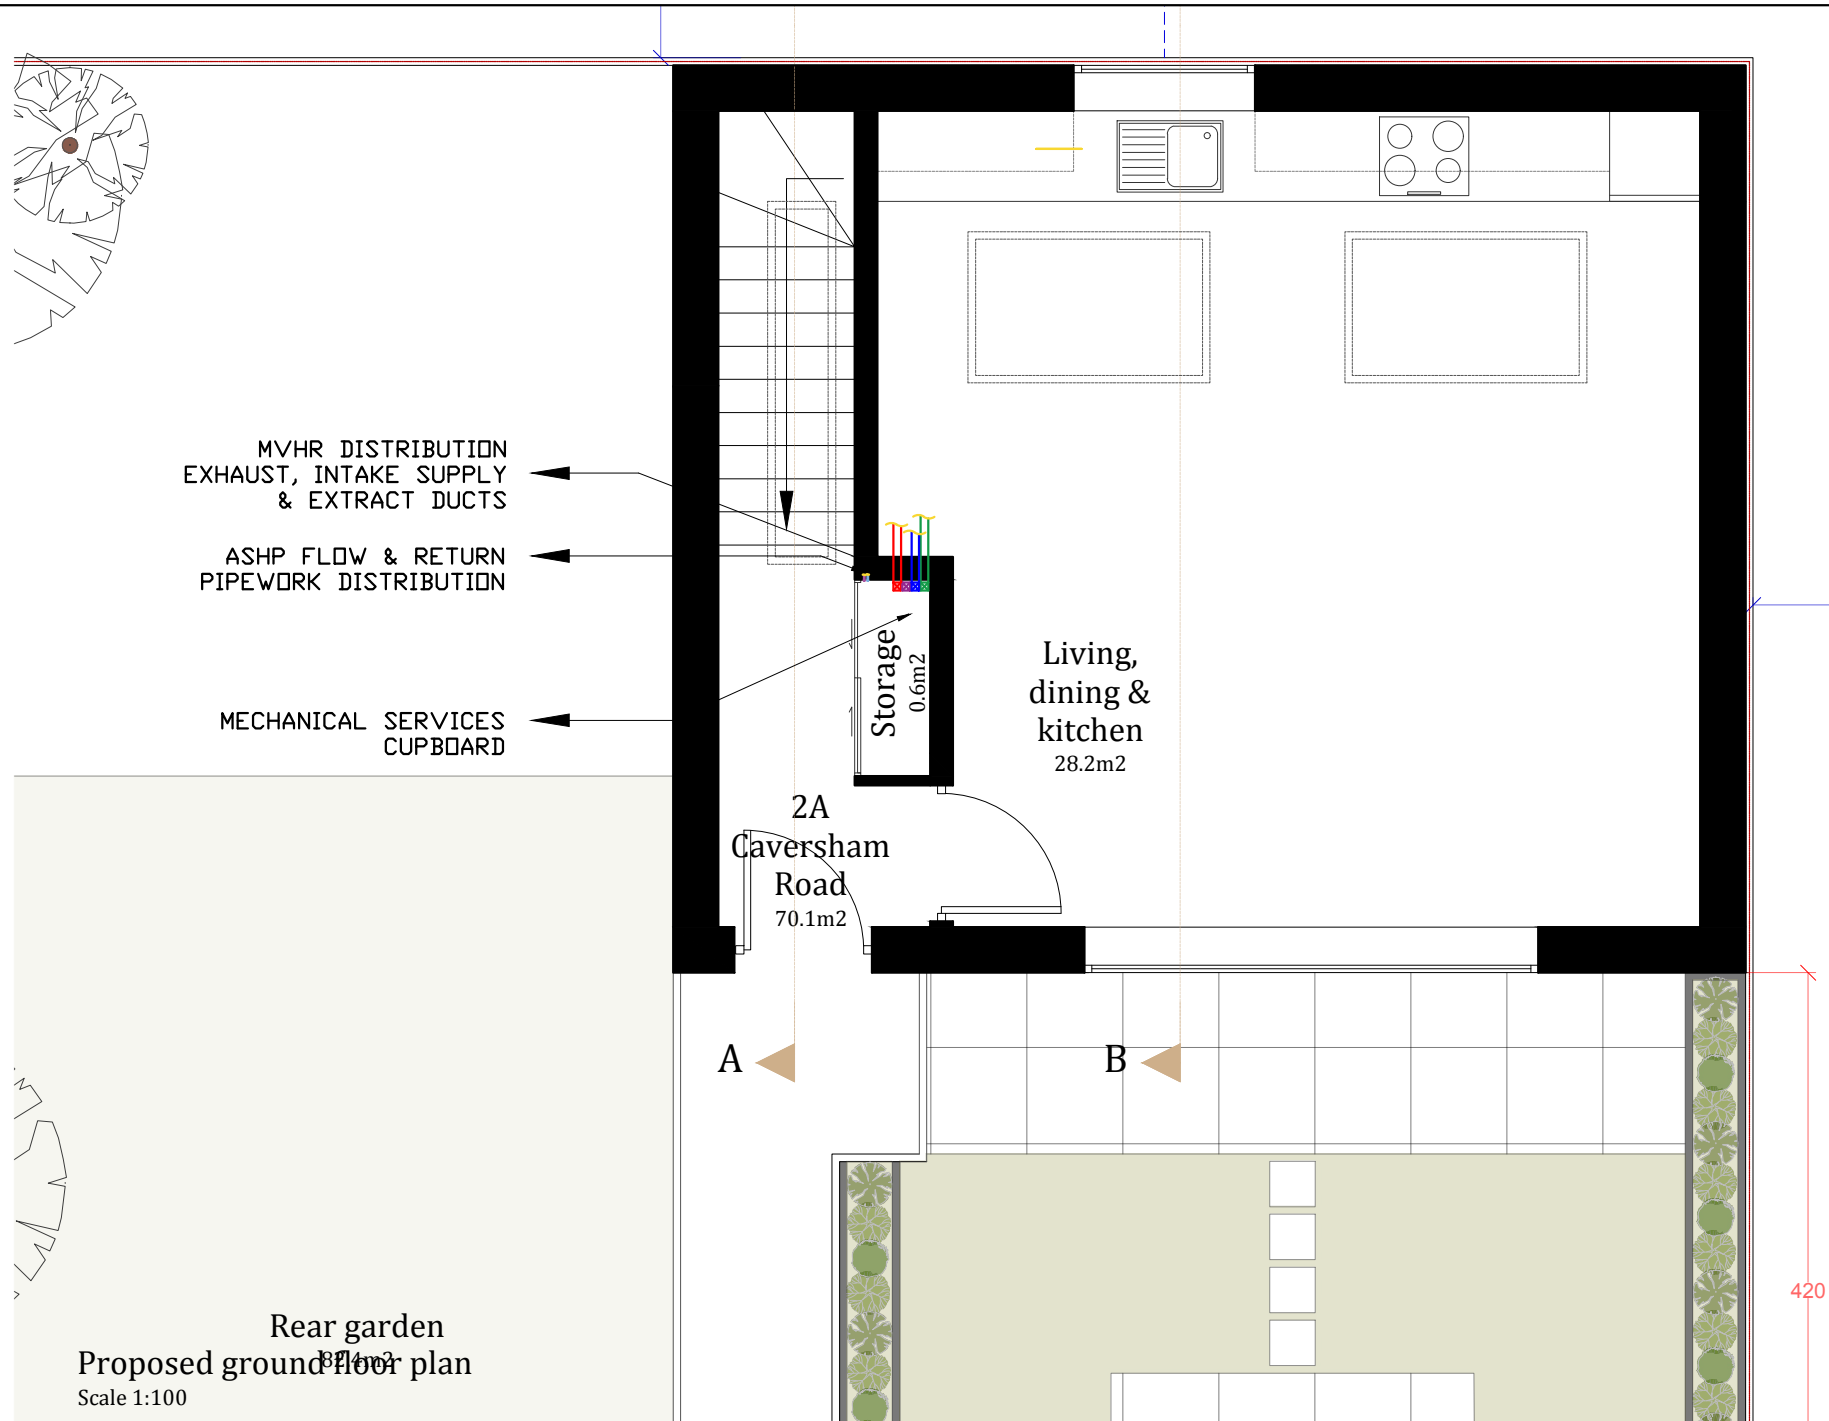


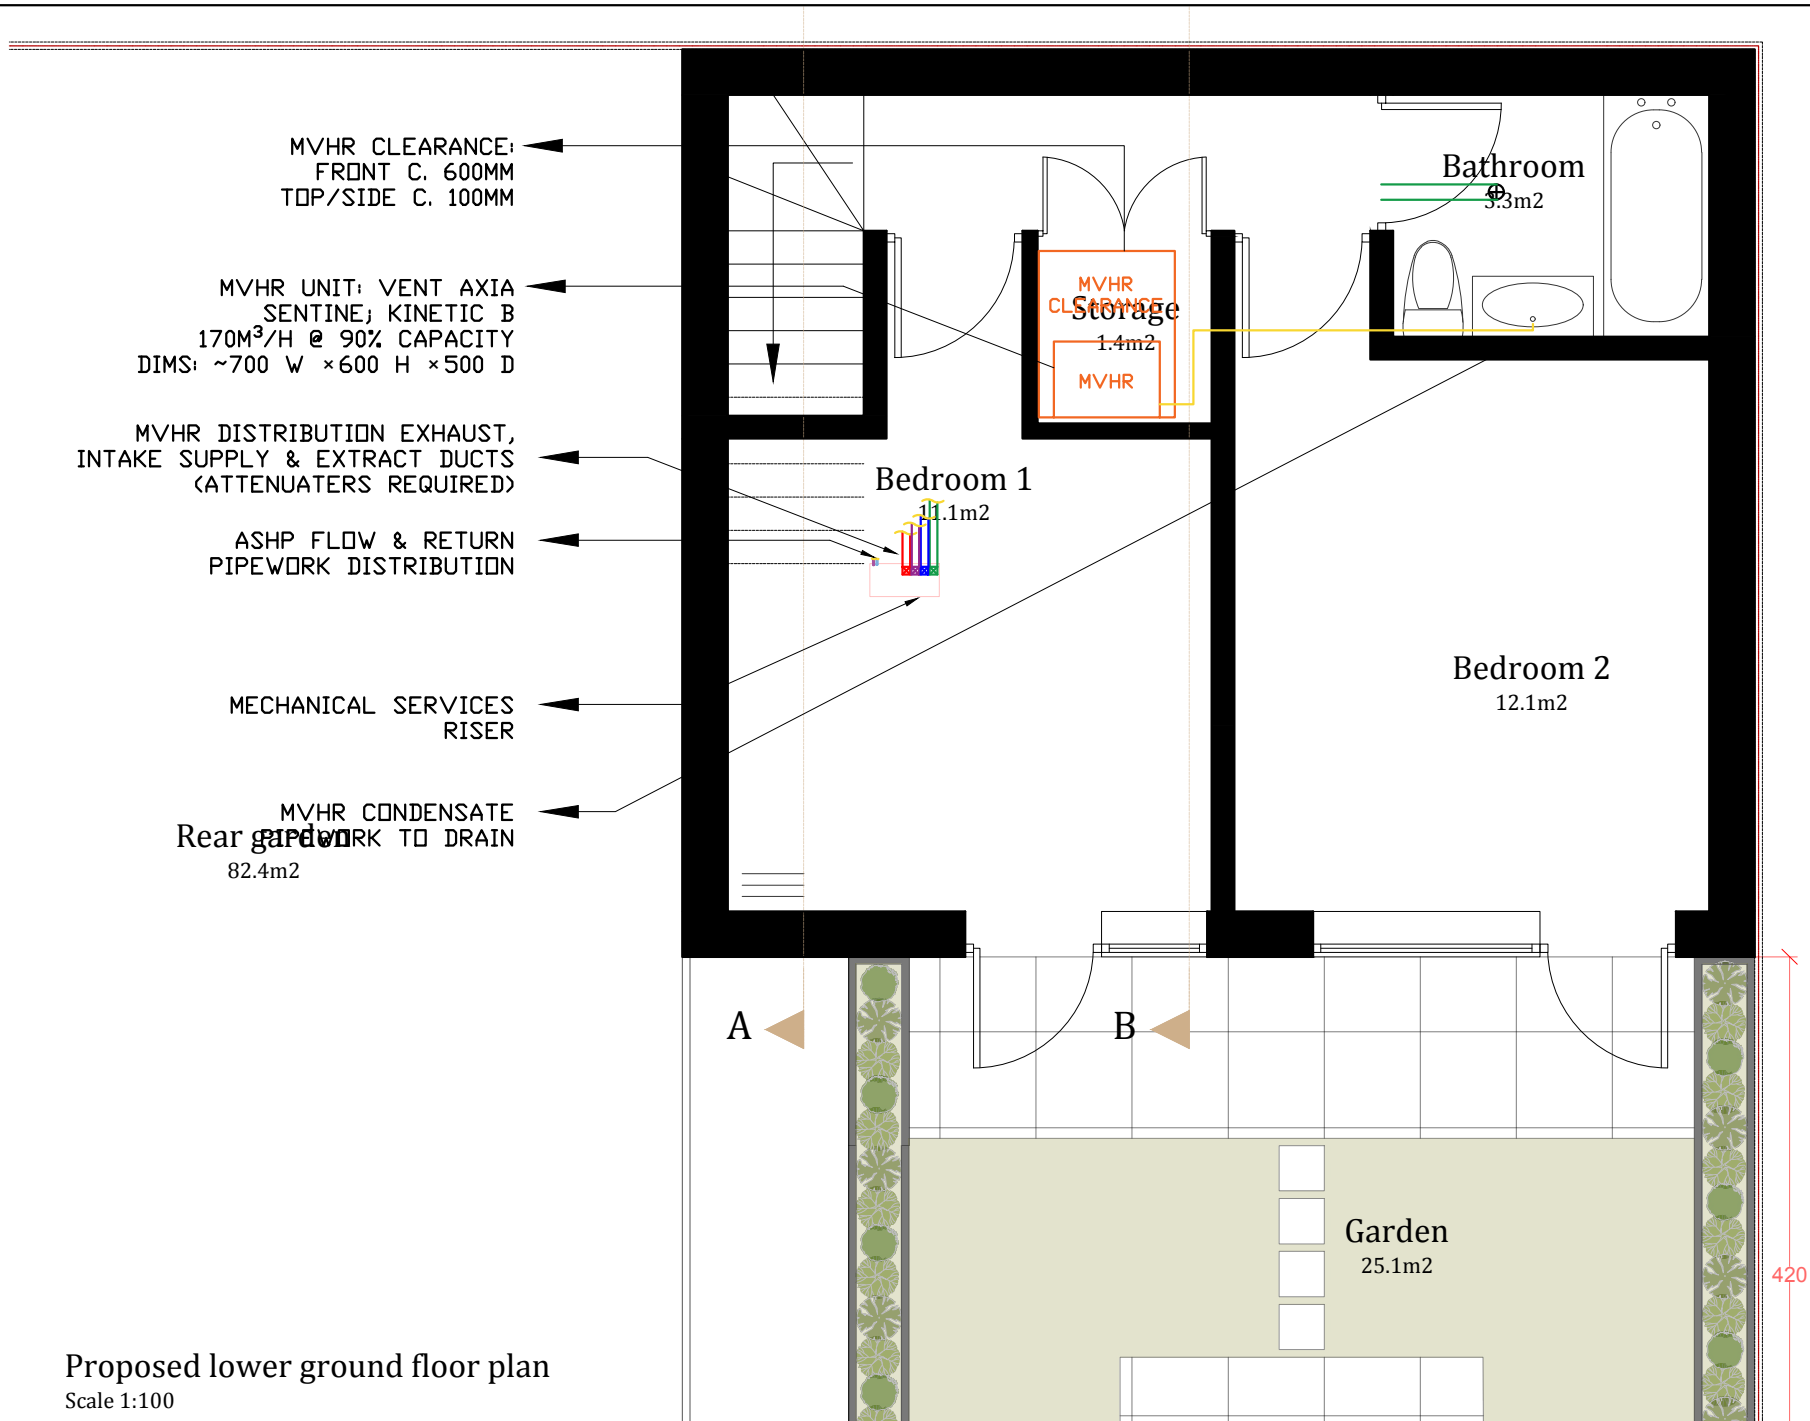

NOTES:

DISTRIBUTION
WORKS NOT SIZED
TO SCALE.

LEGEND:

- ASHP FLOW & RETURN PIPEWORK
- EXHAUST DUCTWORK
- INTAKE DUCTWORK
- SUPPLY DUCTWORK
- EXTRACT DUCTWORK
- SOLAR PHOTO-VOLTAIC PANELS
- AIR SOURCE HEAT PUMP

GREEN ROOF
SUBSTRATE LAYERS:

1. VEGETATION LAYER
2. LIGHTWEIGHT SOIL MIXTURE
3. AGGREGATE FILTER LAYER
4. GEO-TEXTILE FILTER LAYER
5. PROTECTION LAYER
6. ROOT BARRIER
7. WATERPROOFING
8. ROOF STRUCTURE

29/05/26	MECHANICAL SERVICES & ENERGY GENERATION SERVICES LAYOUTS	R01
Date	Description	Rev
Building		
(197A) 2 Caversham Road, London, N15 3QP		
Building Reference 2 CAVERSHAM RD	Floor XXX	
Drawing Description		
PROPOSED SERVICES LAYOUTS - ALL FLOORS		
Status		
ISSUE 01		
Drawing Number		
REV-XX-YY-001-R01		
CAD Reference		
197A_PL03B		
Scale 1:100 @ A3	Date 26-05-26	
Drawn By REV	Checked by	
Drawing Type		
SPACE PLANNING		
Drawing Discipline		
MECHANICAL & ENERGY		
R. ELLUL VINCENTI, BEng, MSc email: RebeccaEllulVincenti@gmail.com tel: +44 (0) 7998145787		
Do not scale from the drawings. All discrepancies to be reported immediately. All dimensions to be verified. All rights reserved. All drawings herein constitute original and unpublished work of REV and may not be duplicated, used or disclosed without consent.		