


Notes
Site Boundary

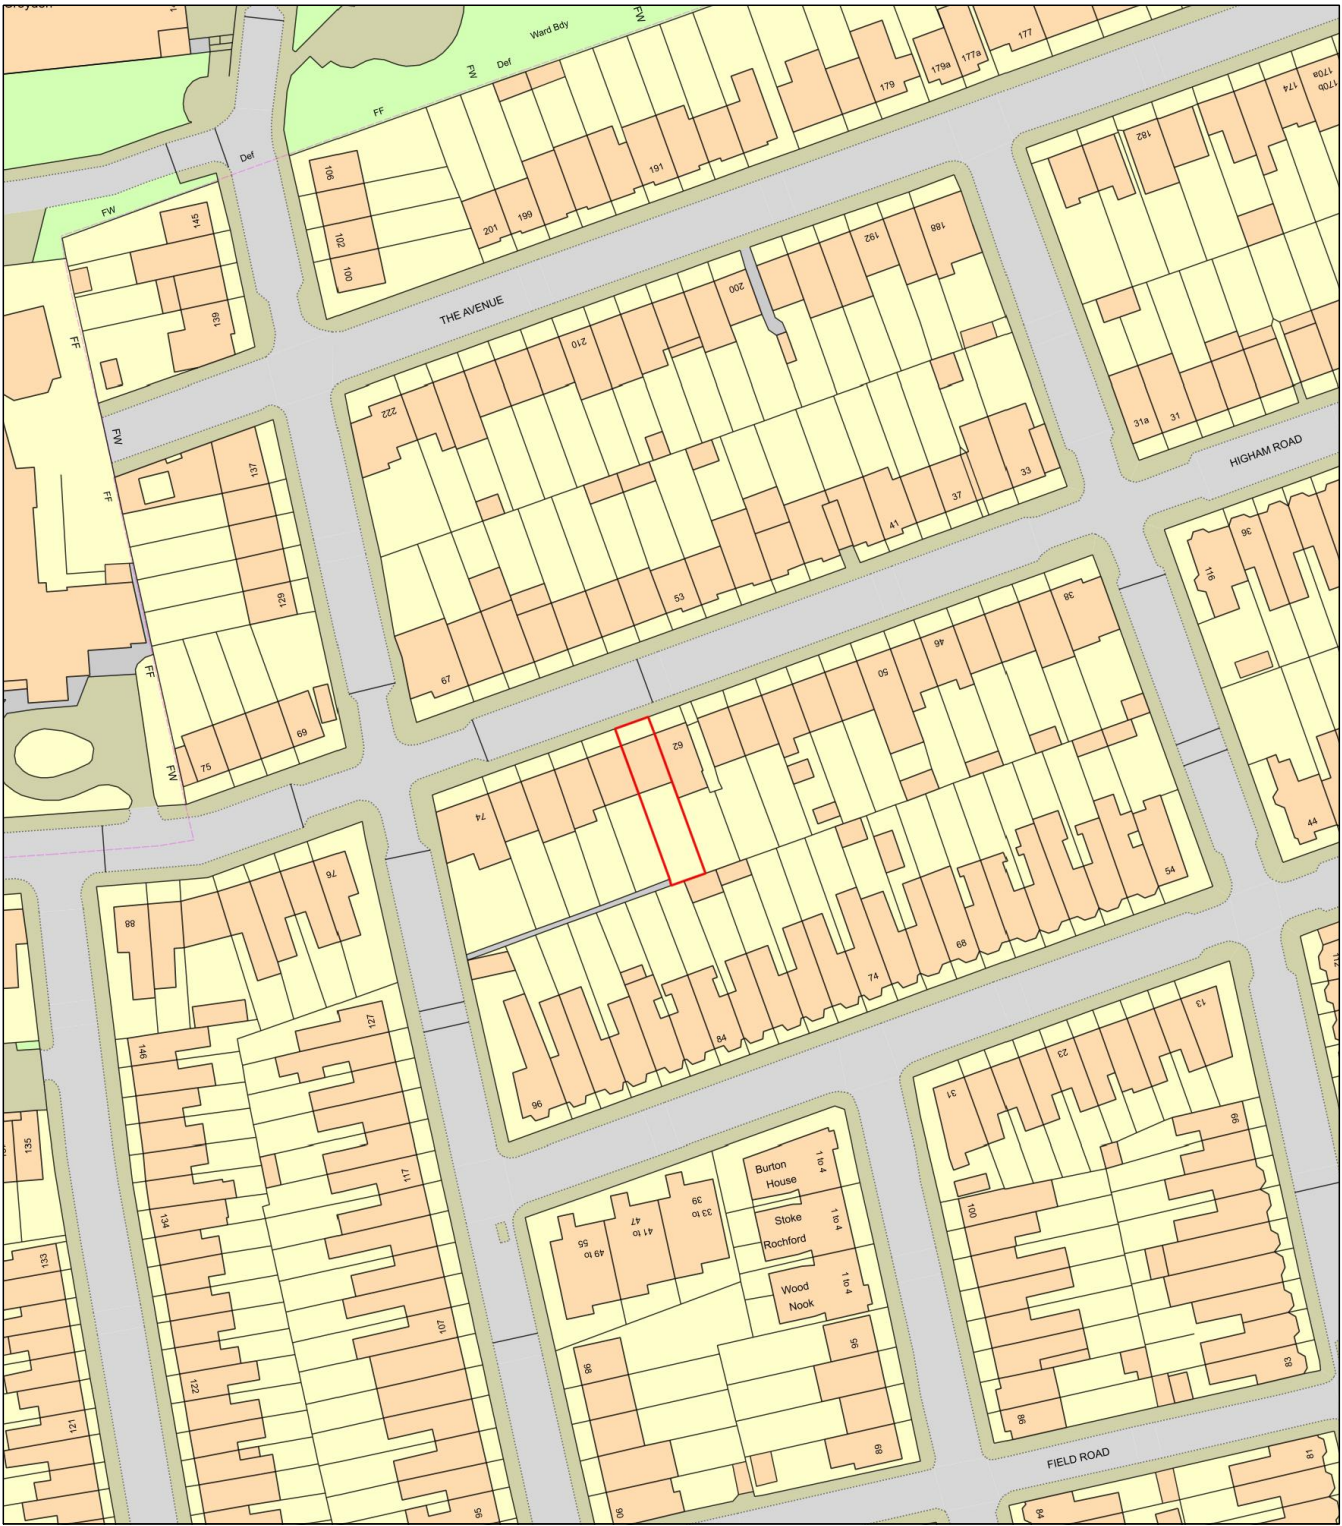

01 - Location Plan
1:1250

Rev	Date
-----	------



Gavin Jones Architecture

Project Details

Oliver McKiernan
64 Higham Road
N17 6NQ

Drawing Details

Title:
Location Plan

Job no. 065	Drawing no. 001
----------------	--------------------

Scale: 1:1250@ A3	Date: June '26
----------------------	-------------------

Status: Planning	Rev: PL00
---------------------	--------------

