1 2220 **Dyne House - West Elevation**
1 : 200

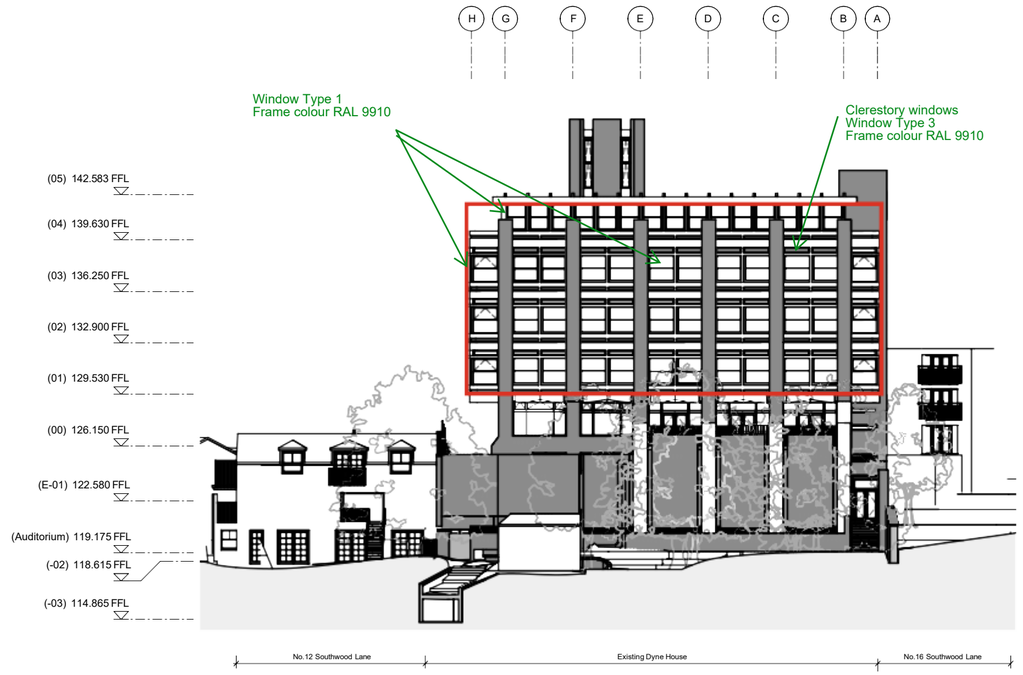

2 2220 **Dyne House - East Elevation**
1 : 200

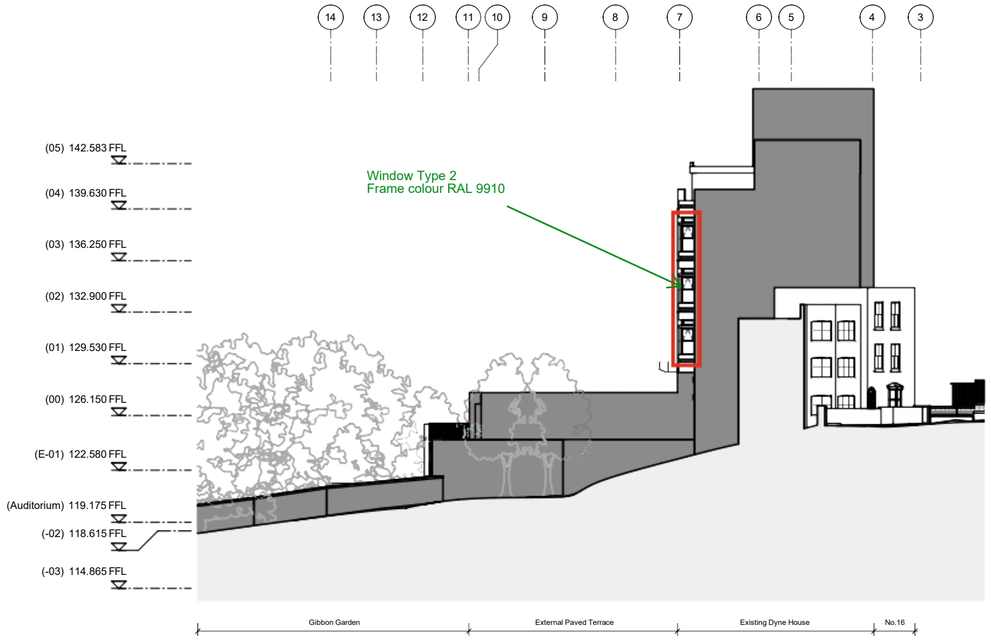

3 2220 **Dyne House - North Elevation**
1 : 200

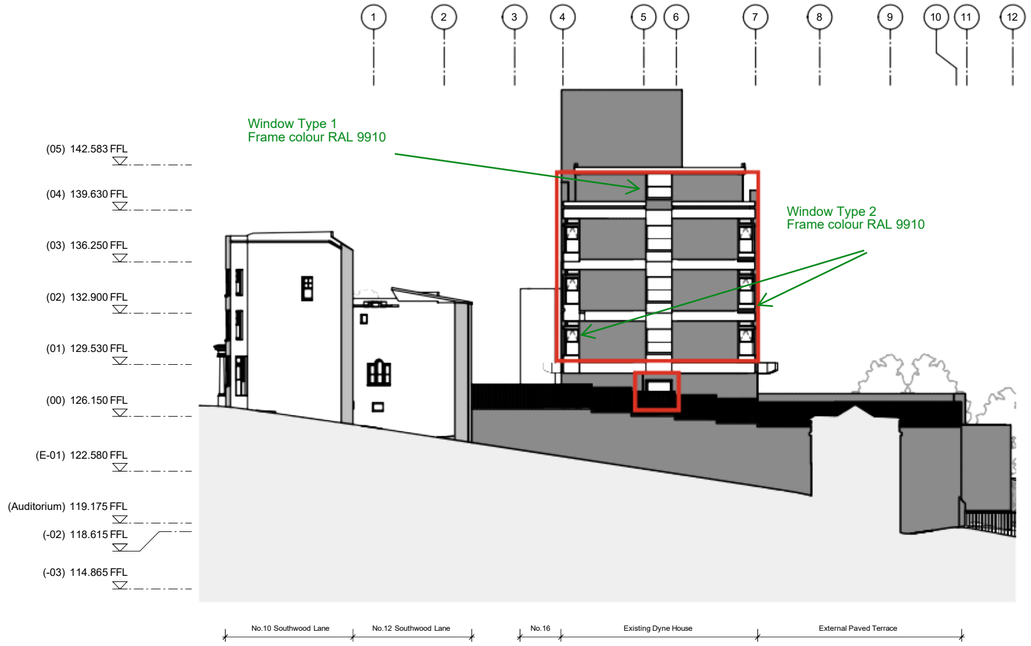

4 2220 **Dyne House - South Elevation**
1 : 200

General Notes:

G1 All Levels are above ordnance datum (AOD)
New Levels are shown thus: +20.345
Retained Existing Levels thus: EX+20.345
Existing Levels are shown: EX+20.345

G2 Door tags are shown thus:

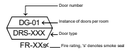

G3 Abbreviatons:

GN/AWC: Gender Neutral / Accessible WC
CS: Cleaner's Store
PH: Printer hub
ST: Store
RWP: Rain water pipe

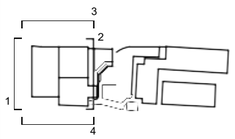

PLANNING

Scale at 1:200
0 1 2 5 10m

Work Package	Cost Check	Info/Briefing	Tender	Contract	Construction

Date	Rev.	Description	Approved By
23.01.2023	F	ISS 0004_Planning Issue	MB

Date	Rev.	Description	Approved By

Project: Highgate School Dyne House 3
Subject: Dyne House - Front Building
Existing Elevations
Architects: Hopkins Architects Limited
27 Broadley Terrace, London, NW1 6LG
T: 020 7724 1751 E: mail@hopkins.co.uk

Sort Code	Drawing Number	Rev.
A/HS-DH3	2220	F1

Date: 07/24/18 Scale: 1 : 200 at A1

© Copyright Hopkins Architects Limited. Registered in England number: 11779559 Registered address: 27 Broadley Terrace London NW1 6LG Do Not Scale. Use Figured Dimensions Only. All Dimensions to be checked on site. Original Drawing Size A1 (L)