
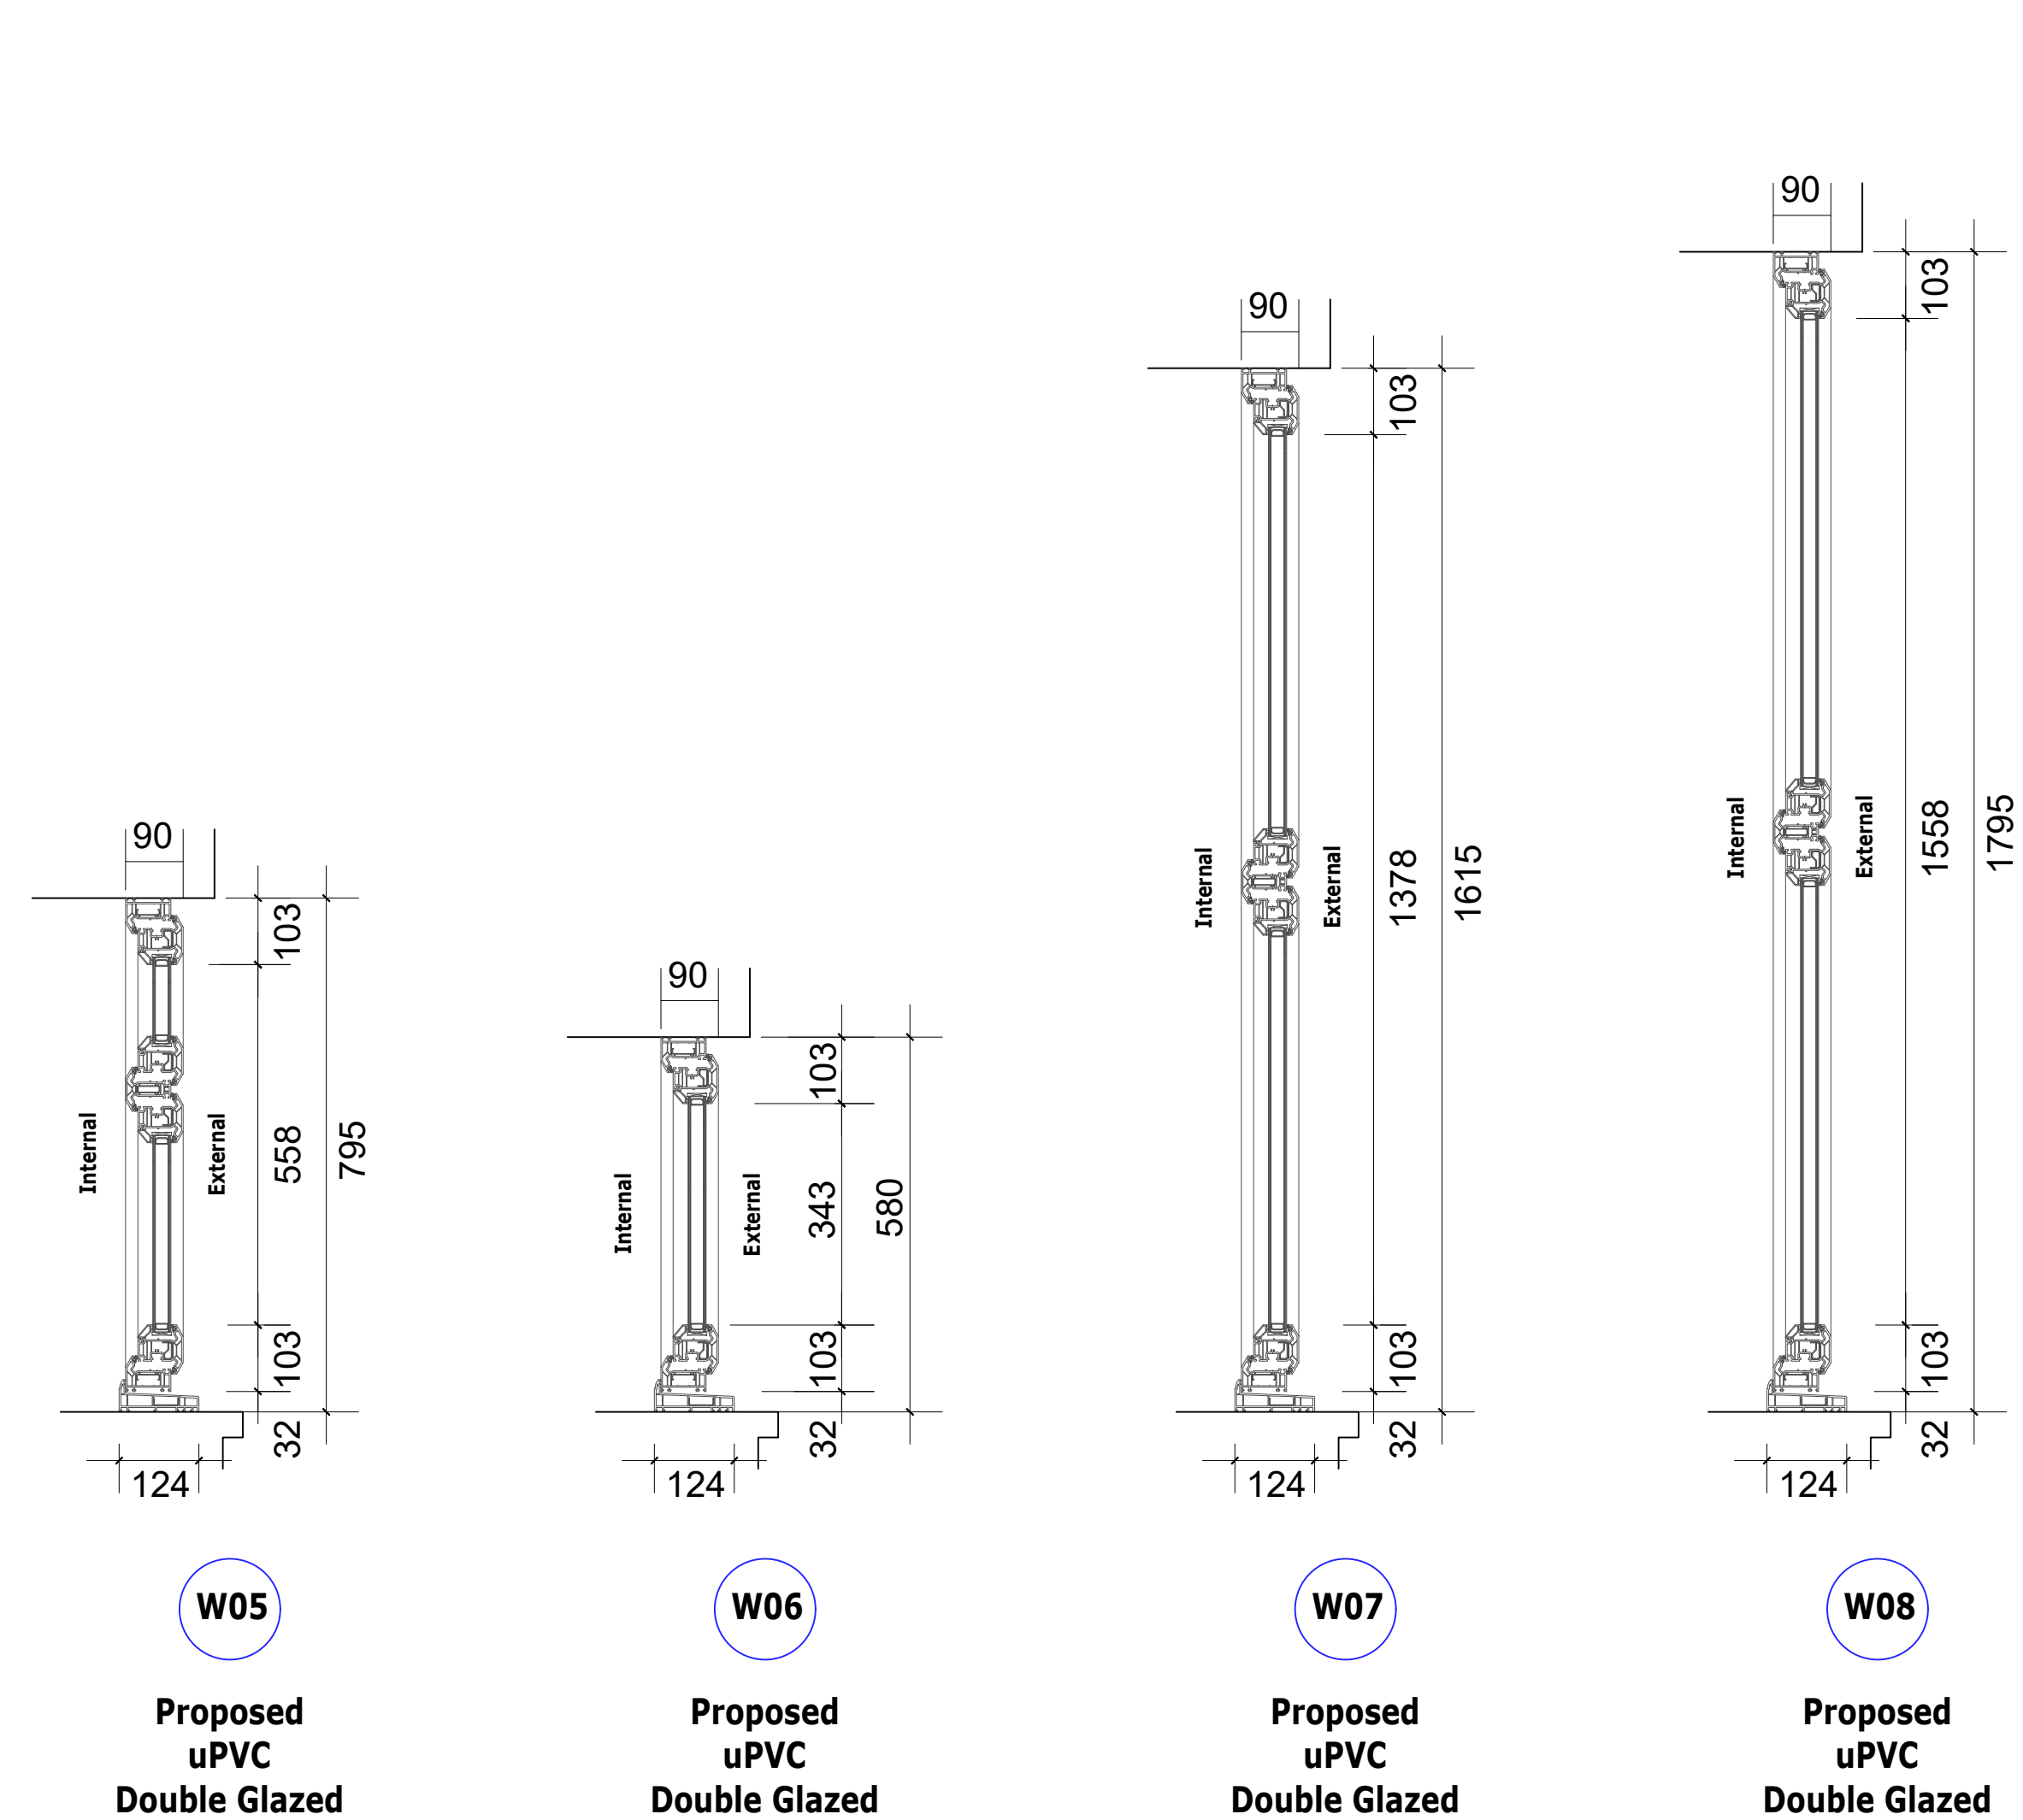
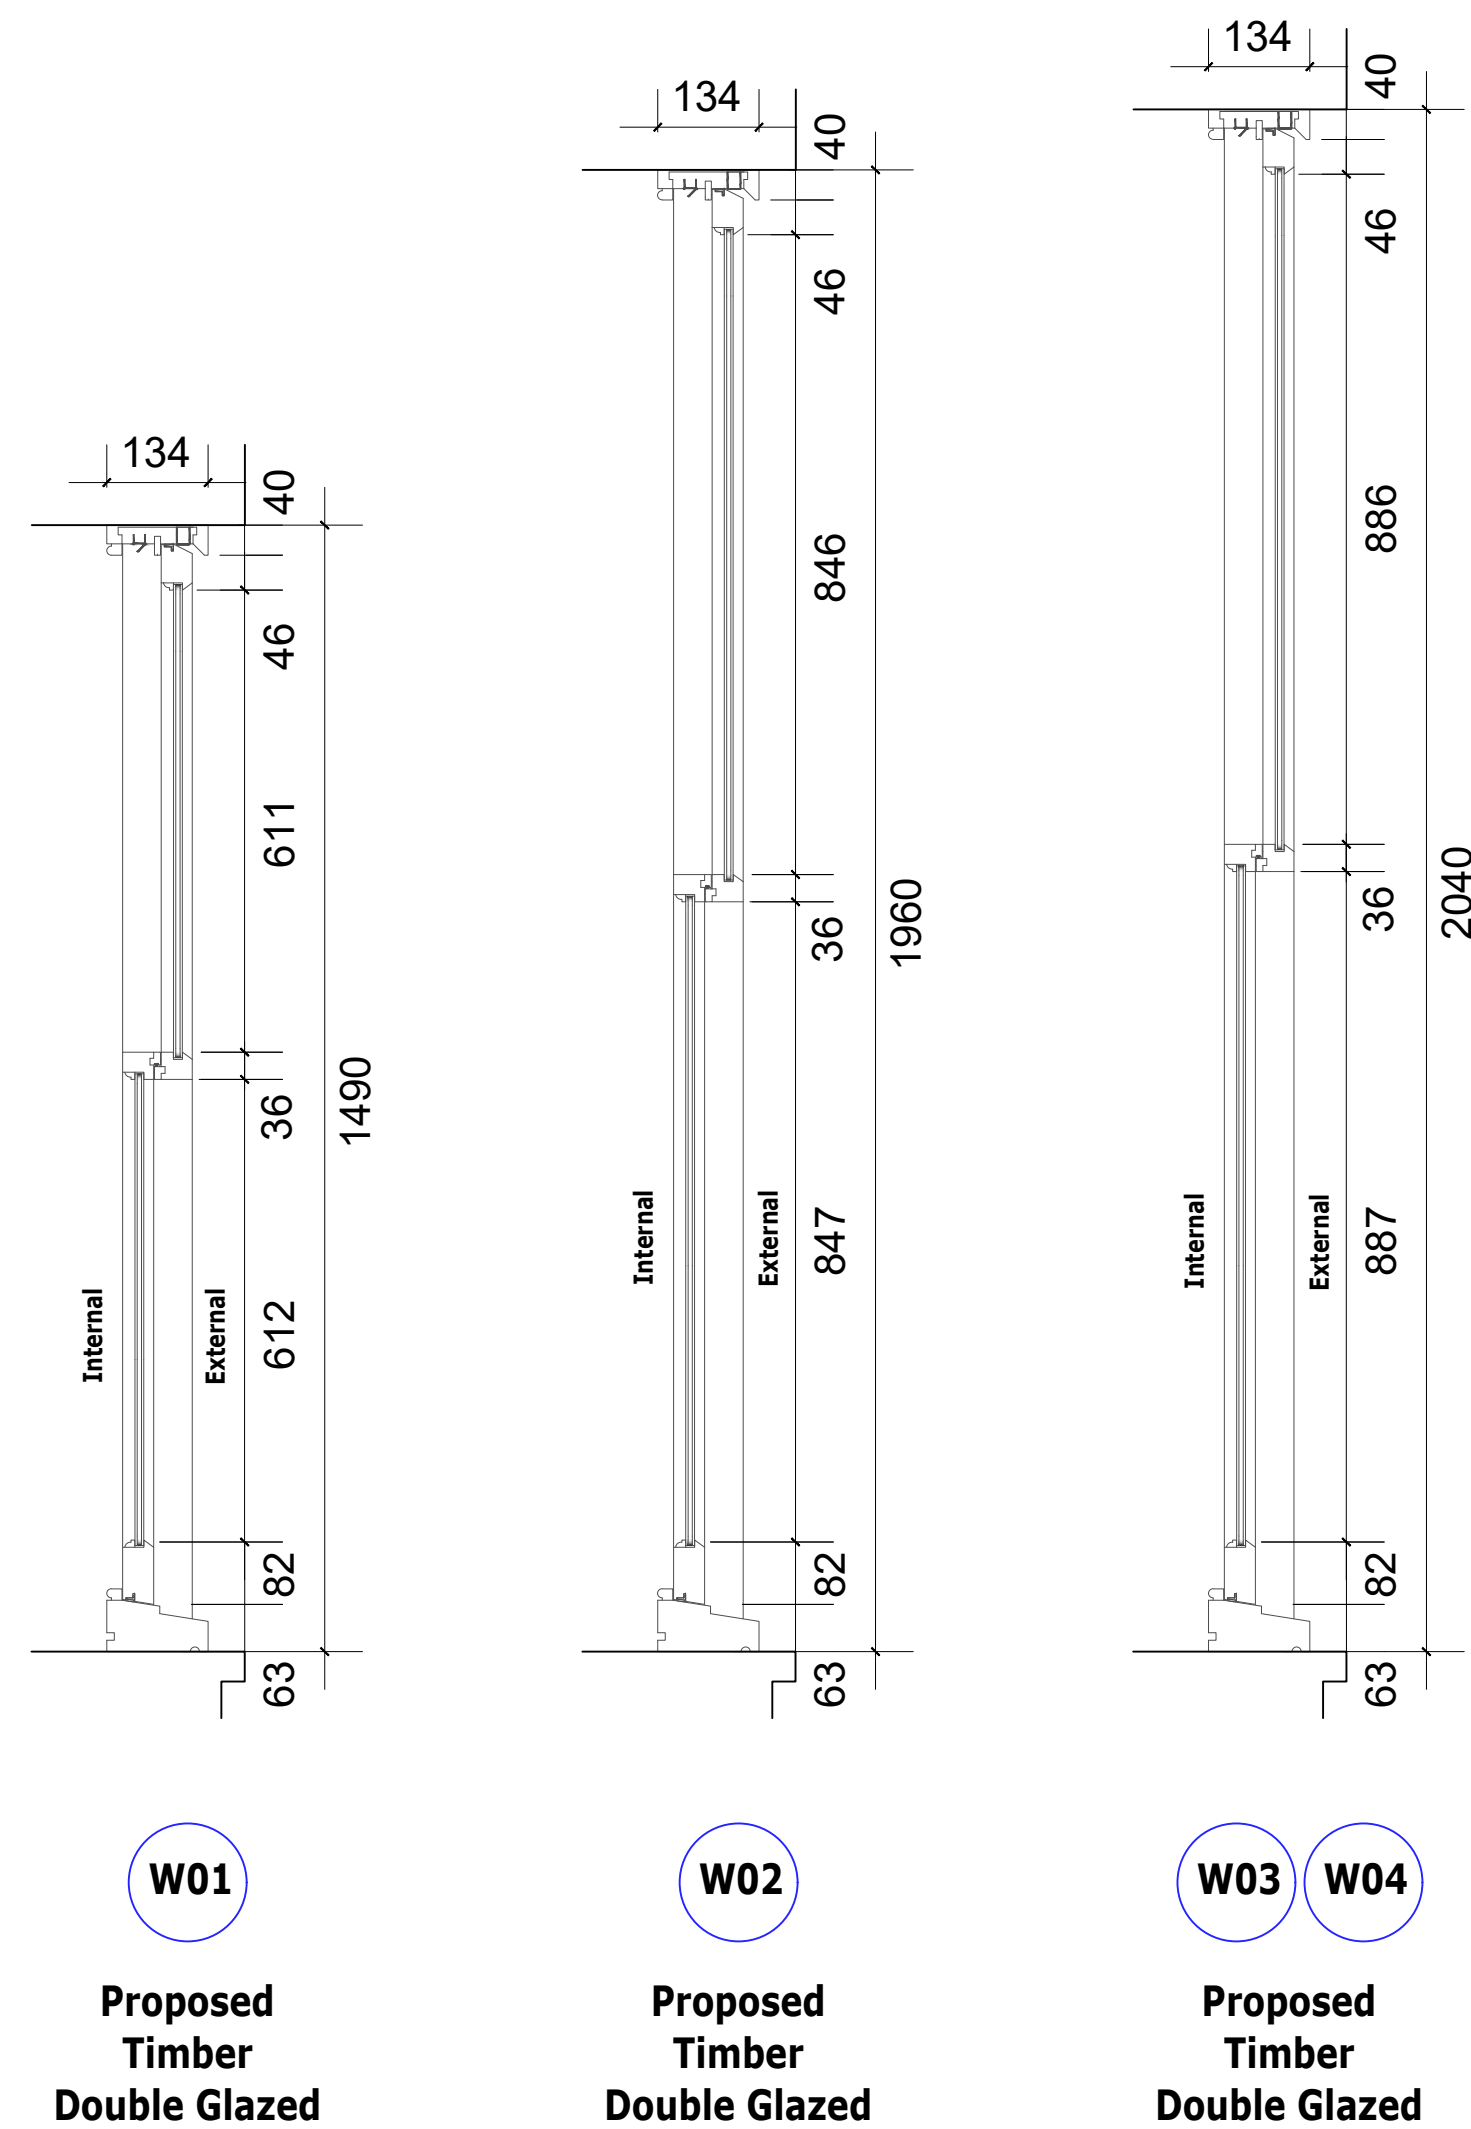
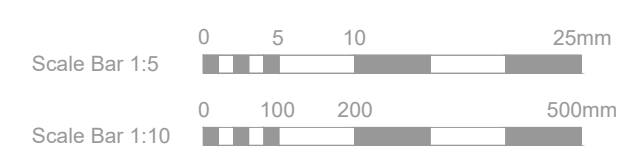


Proposed new timber window frame heads and jambs to be cut down and/or buried behind structural reveals to match existing installation and sightlines as closely as possible

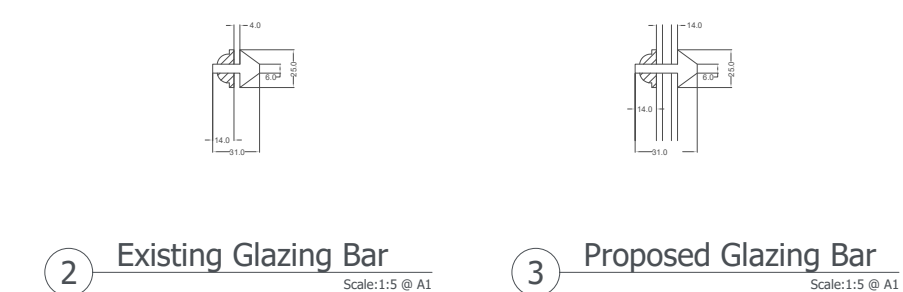

1 Proposed Window Section Details

[illegible]