

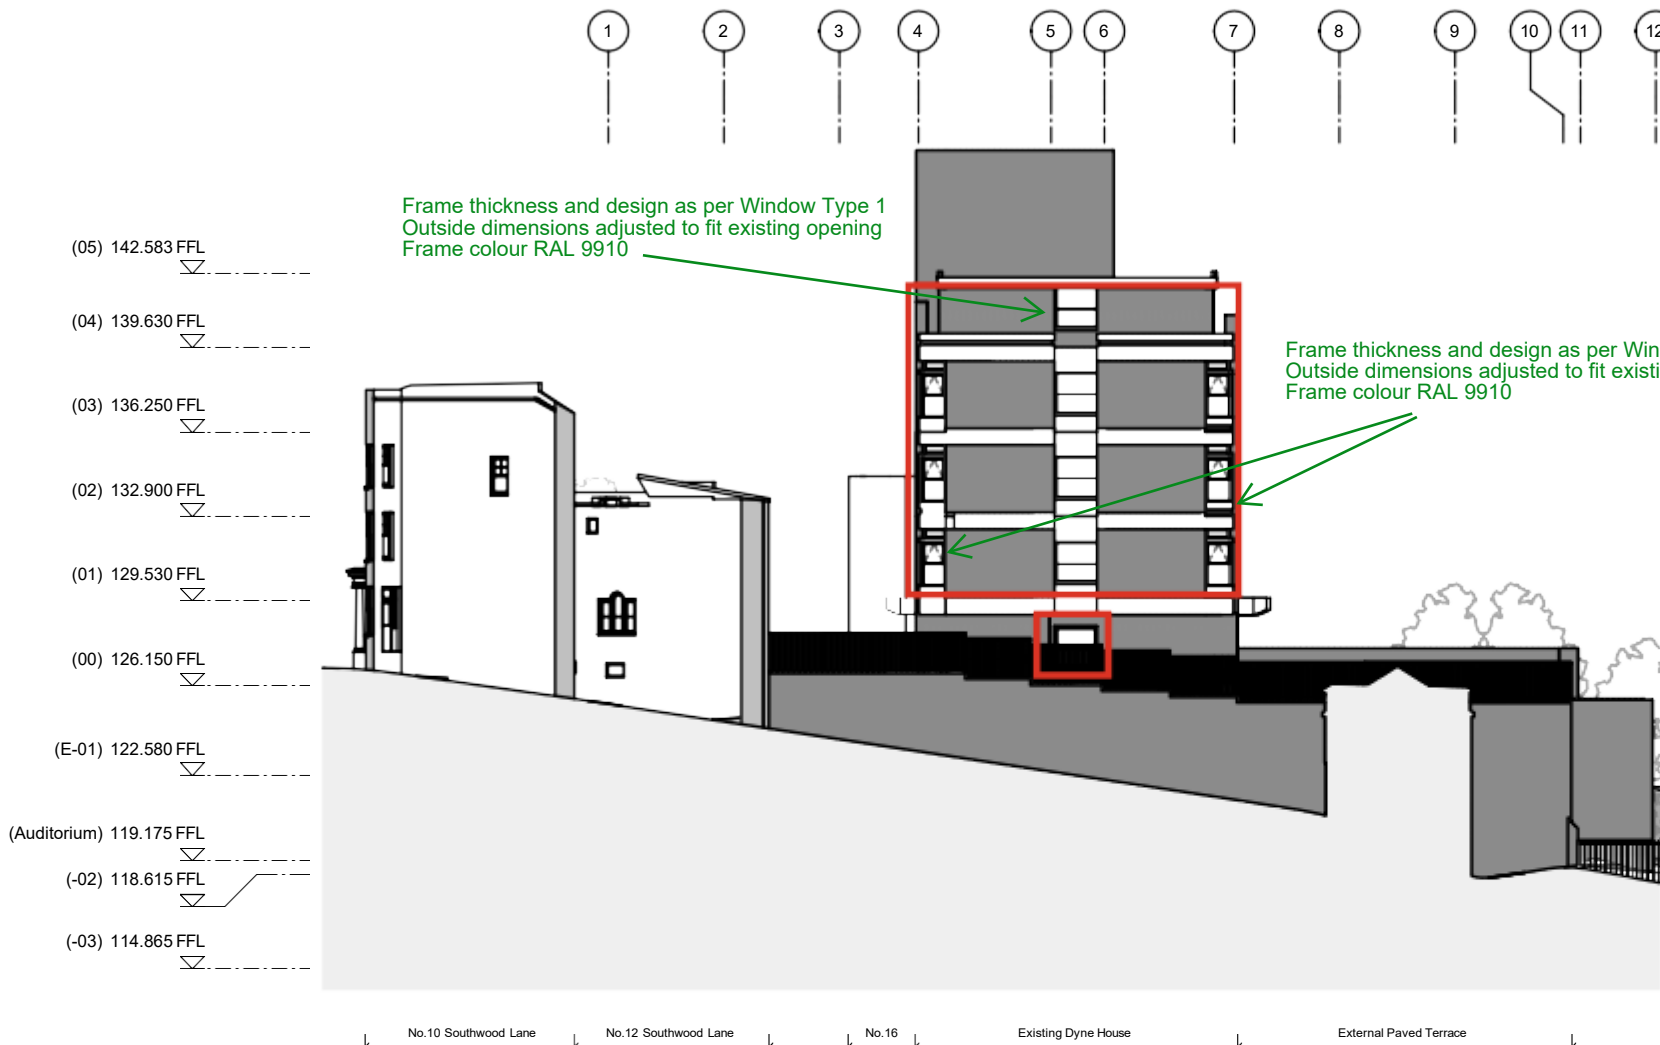
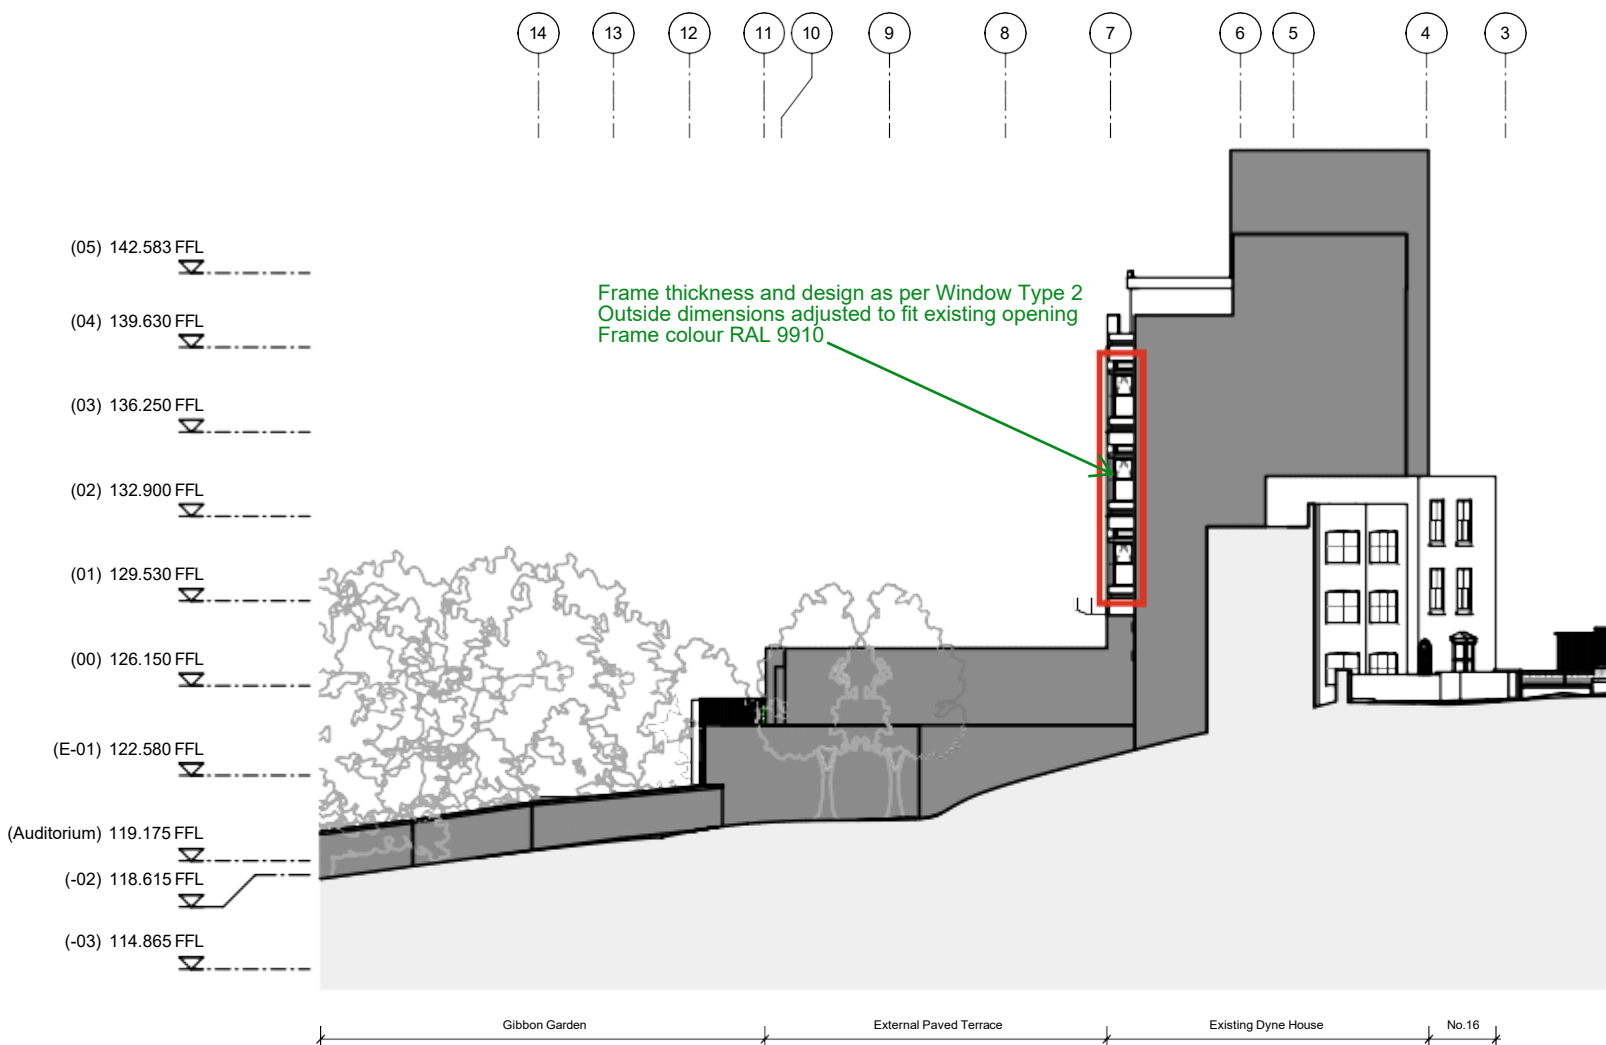


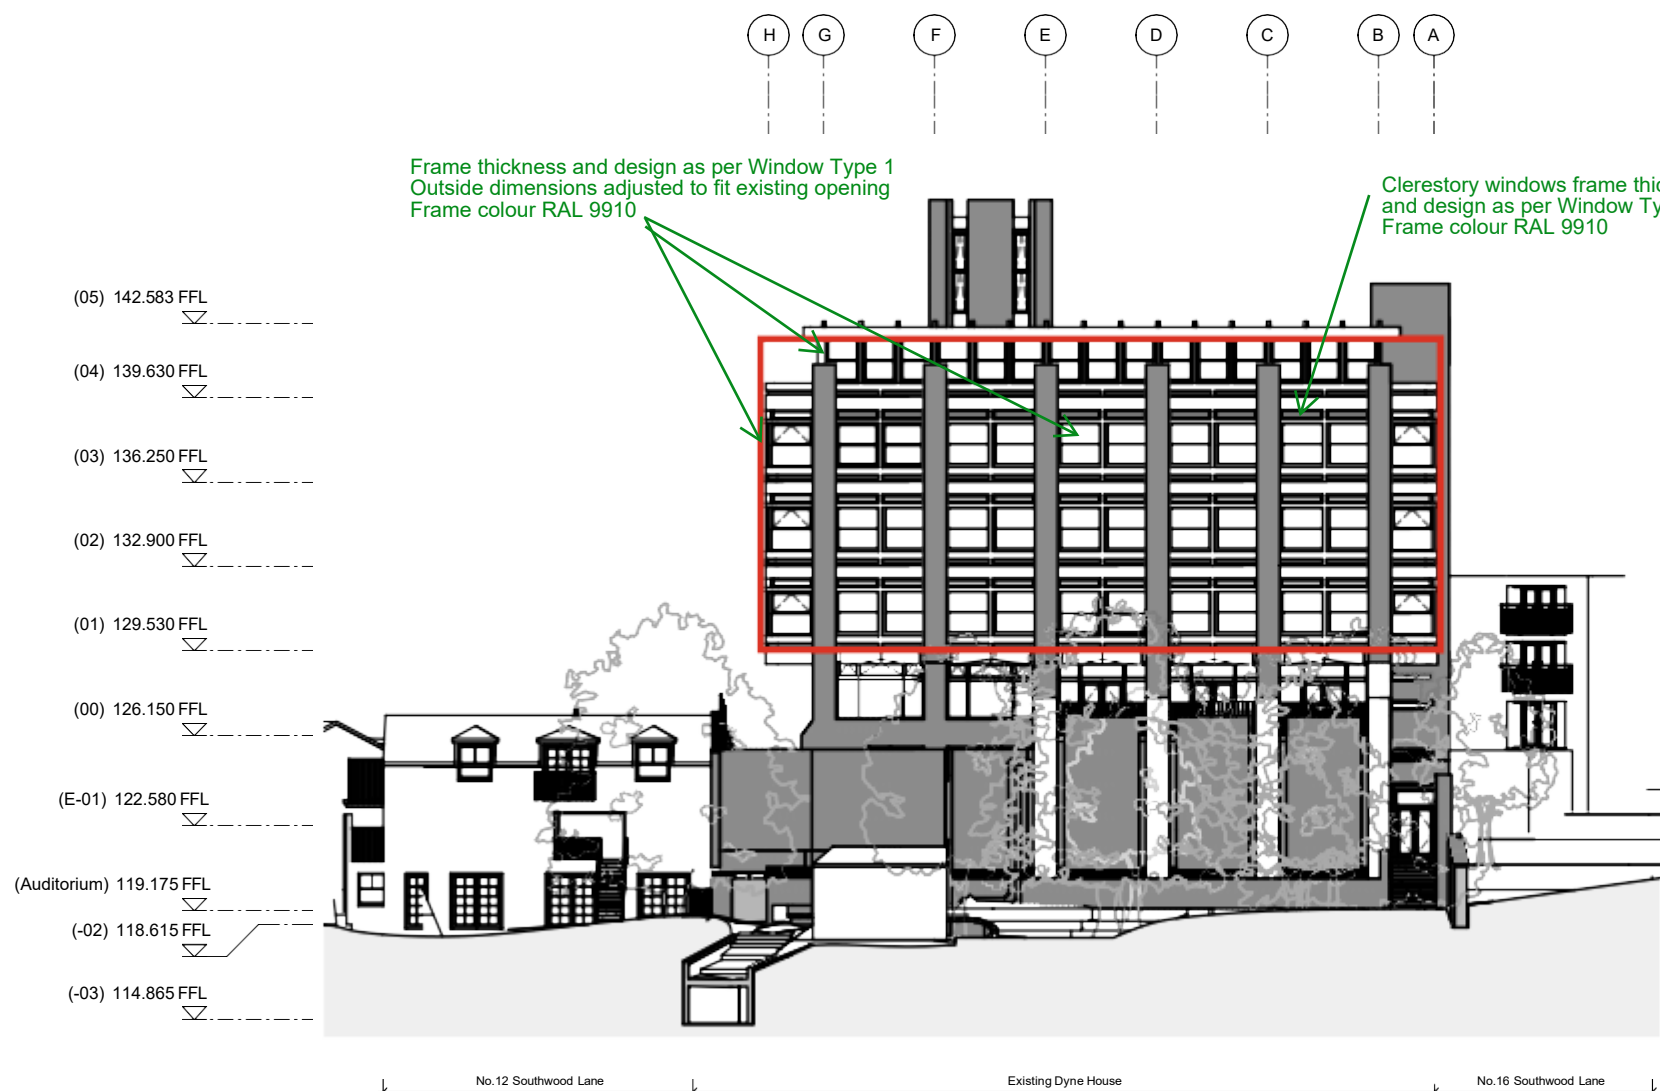

- General Notes:
- G1 All Levels are above ordnance datum (AOD)
New Levels are shown thus: [Symbol] 220.345
Retained Existing Levels thus: [Symbol] 120.345
Existing Levels are shown: [Symbol] EX-20.345
- G2 Door tags are shown thus: [Symbol] DG-01 [Symbol] DRS-XXX [Symbol] FR-XXX
Door number
Instance of doors per room
Door type
Fire rating, 'X' denotes smoke seal
- G3 Abbreviations:
GN/AWC: Gender Neutral / Accessible WC
CS: Cleaner's Store
PH: Printer's Hub
ST: Store
RWP: Rain water pipe

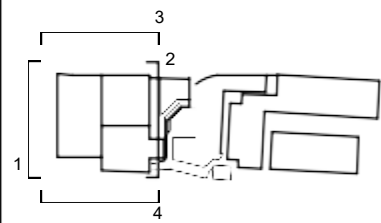

PLANNING

Scale at 1:200
0 1 2 5 10m

Work Package	Cost Check	Info/Briefing	Tender	Contract	Construction	Date	Rev.	Description	Approved By	Date	Rev.	Description	Approved By	Project	Subject	Architects	Sort Code	Drawing Number	Rev.
						23.01.2023	F	ISS: 0004_Planning Issue	MB					Highgate School Dyne House 3	Dyne House - Front Building Existing Elevations	Hopkins Architects Limited 27 Broadway Terrace, London, NW1 6LG T: 020 7724 1751 E: mail@hopkins.co.uk	A/HS-DH3	2220	F1
																	Date: 07/24/18	Scale: 1 : 200	at A1